



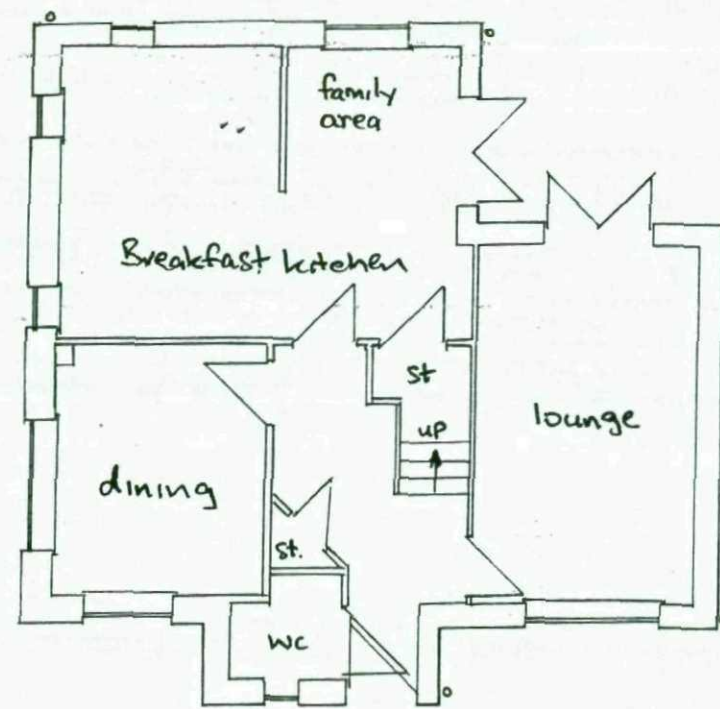


GROUND FLOOR




FRONT ELEVATION

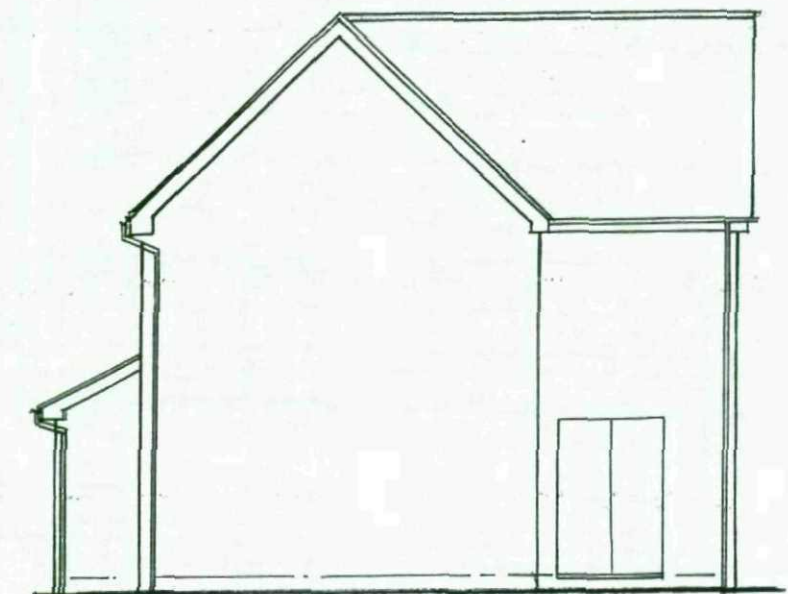


SIDE ELEVATION

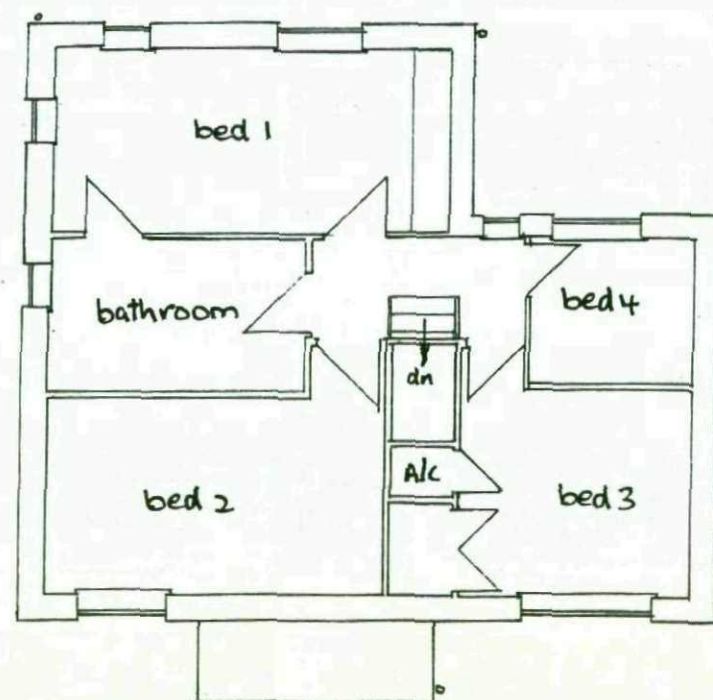

FIRST FLOOR

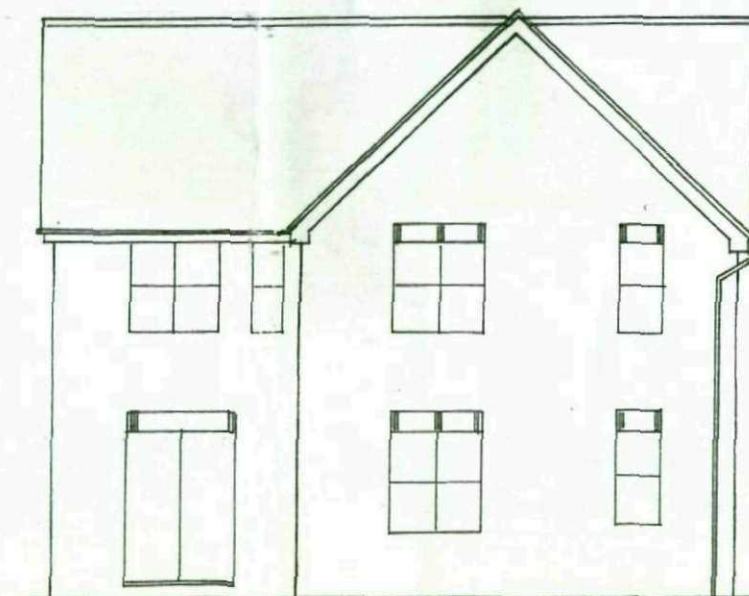


REAR ELEVATION

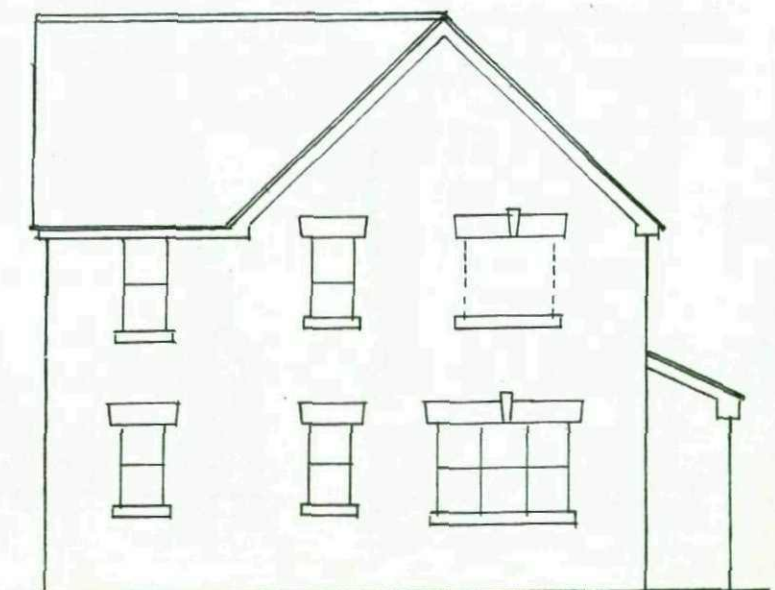


SIDE ELEVATION

PROPOSED TWO STOREY EXTENSION
 REAR OF NR 50 TOWNLANDS OFF
 INGS ROAD WOMBWELL BARNSELY
 FOR MR & MRS L. REYNOLDS.
 plans of existing Scale: 1/100

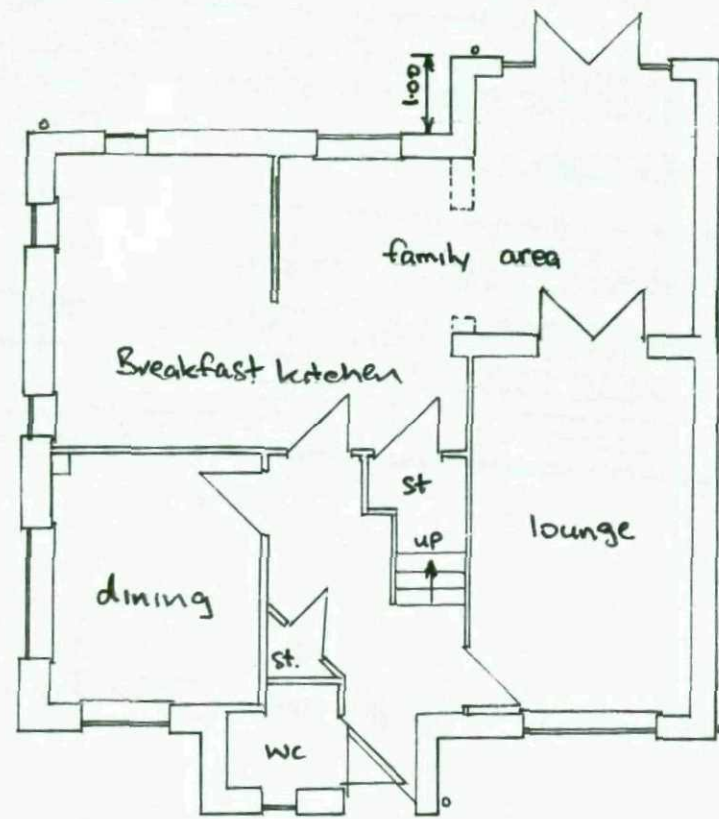


GROUND FLOOR

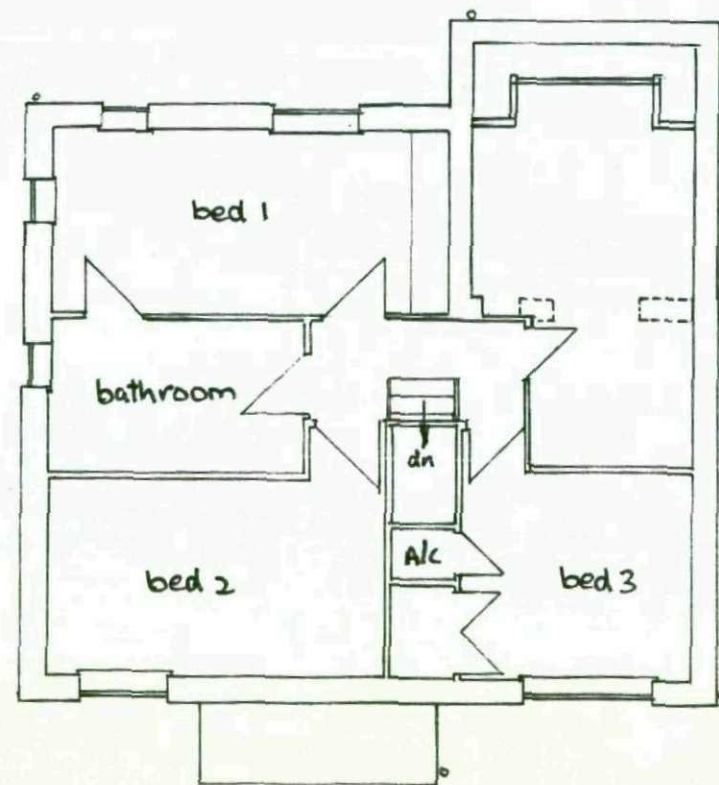


FIRST FLOOR

Materials
 Roof: interlocking concrete tiles
 upvc fascias bargeboards, soffits
 External walls: facing bricks
 Windows: upvc double glazed low
 e'glass

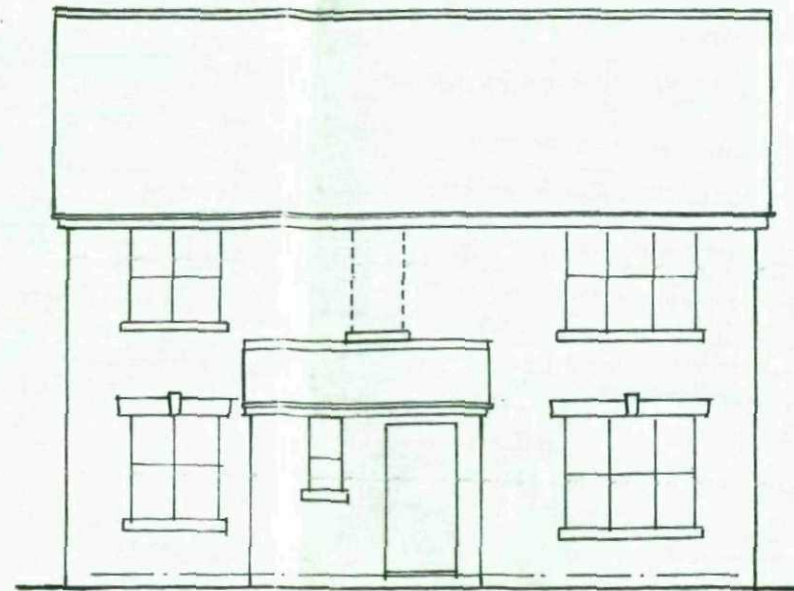

FRONT ELEVATION

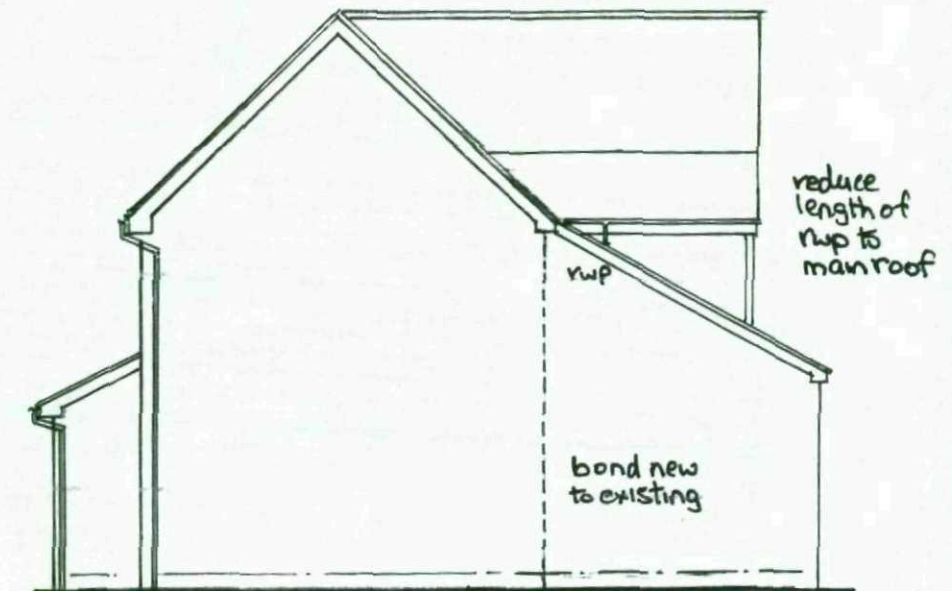


SIDE ELEVATION

fire escape
 opening lights
 to window

refix french frames
 in new extension
 provide side lights
 upvc double glazed
 low e' toughened
 increase trickle
 vents



REAR ELEVATION

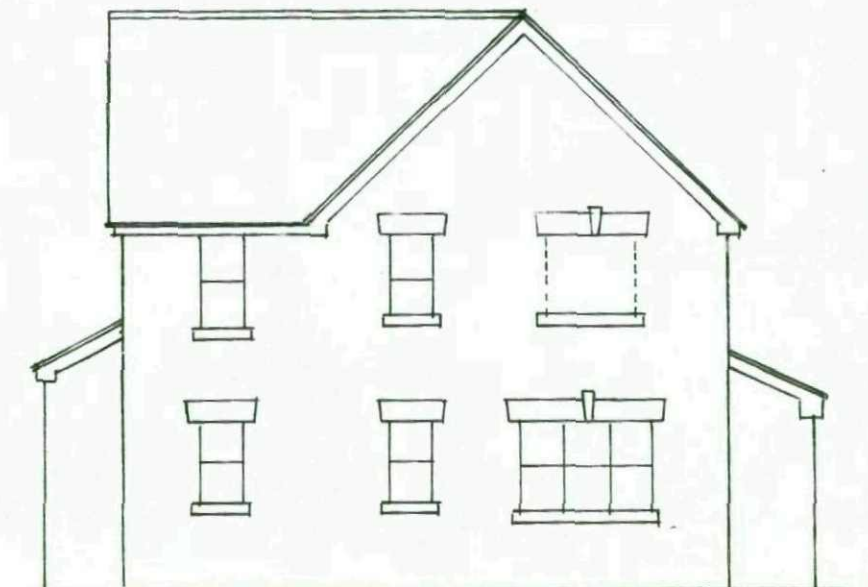

SIDE ELEVATION

PROPOSED TWO STOREY EXTENSION
 REAR OF NR 50 TOWNLANDS CLOSE
 INGS ROAD, WOMBWELL, BARNSELY
 FOR MR & MRS L. REYNOLDS.

plans of proposed Scale: 1/100