
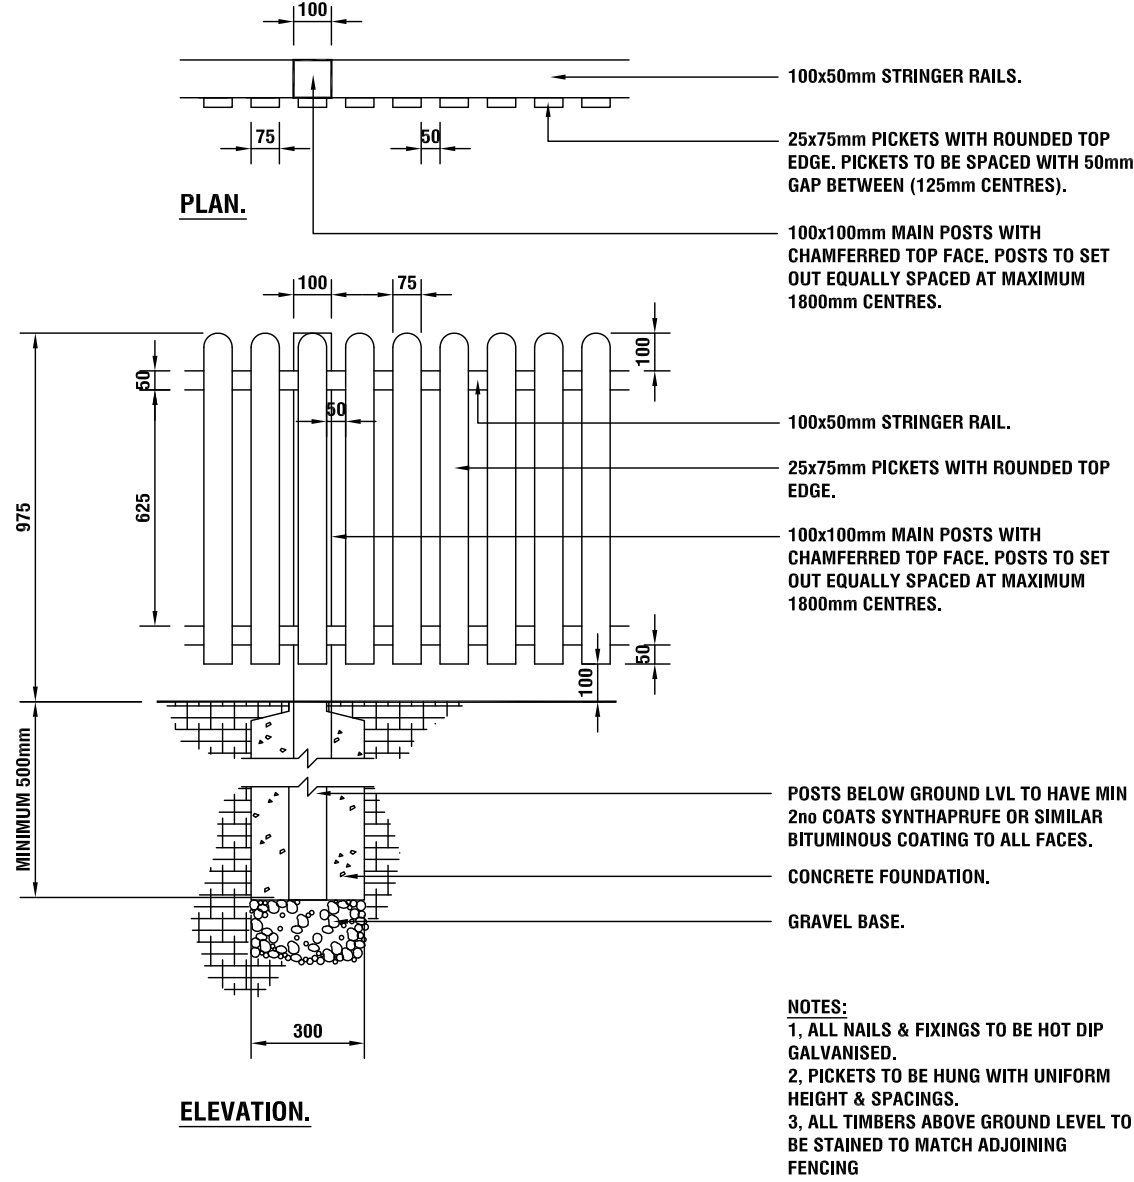


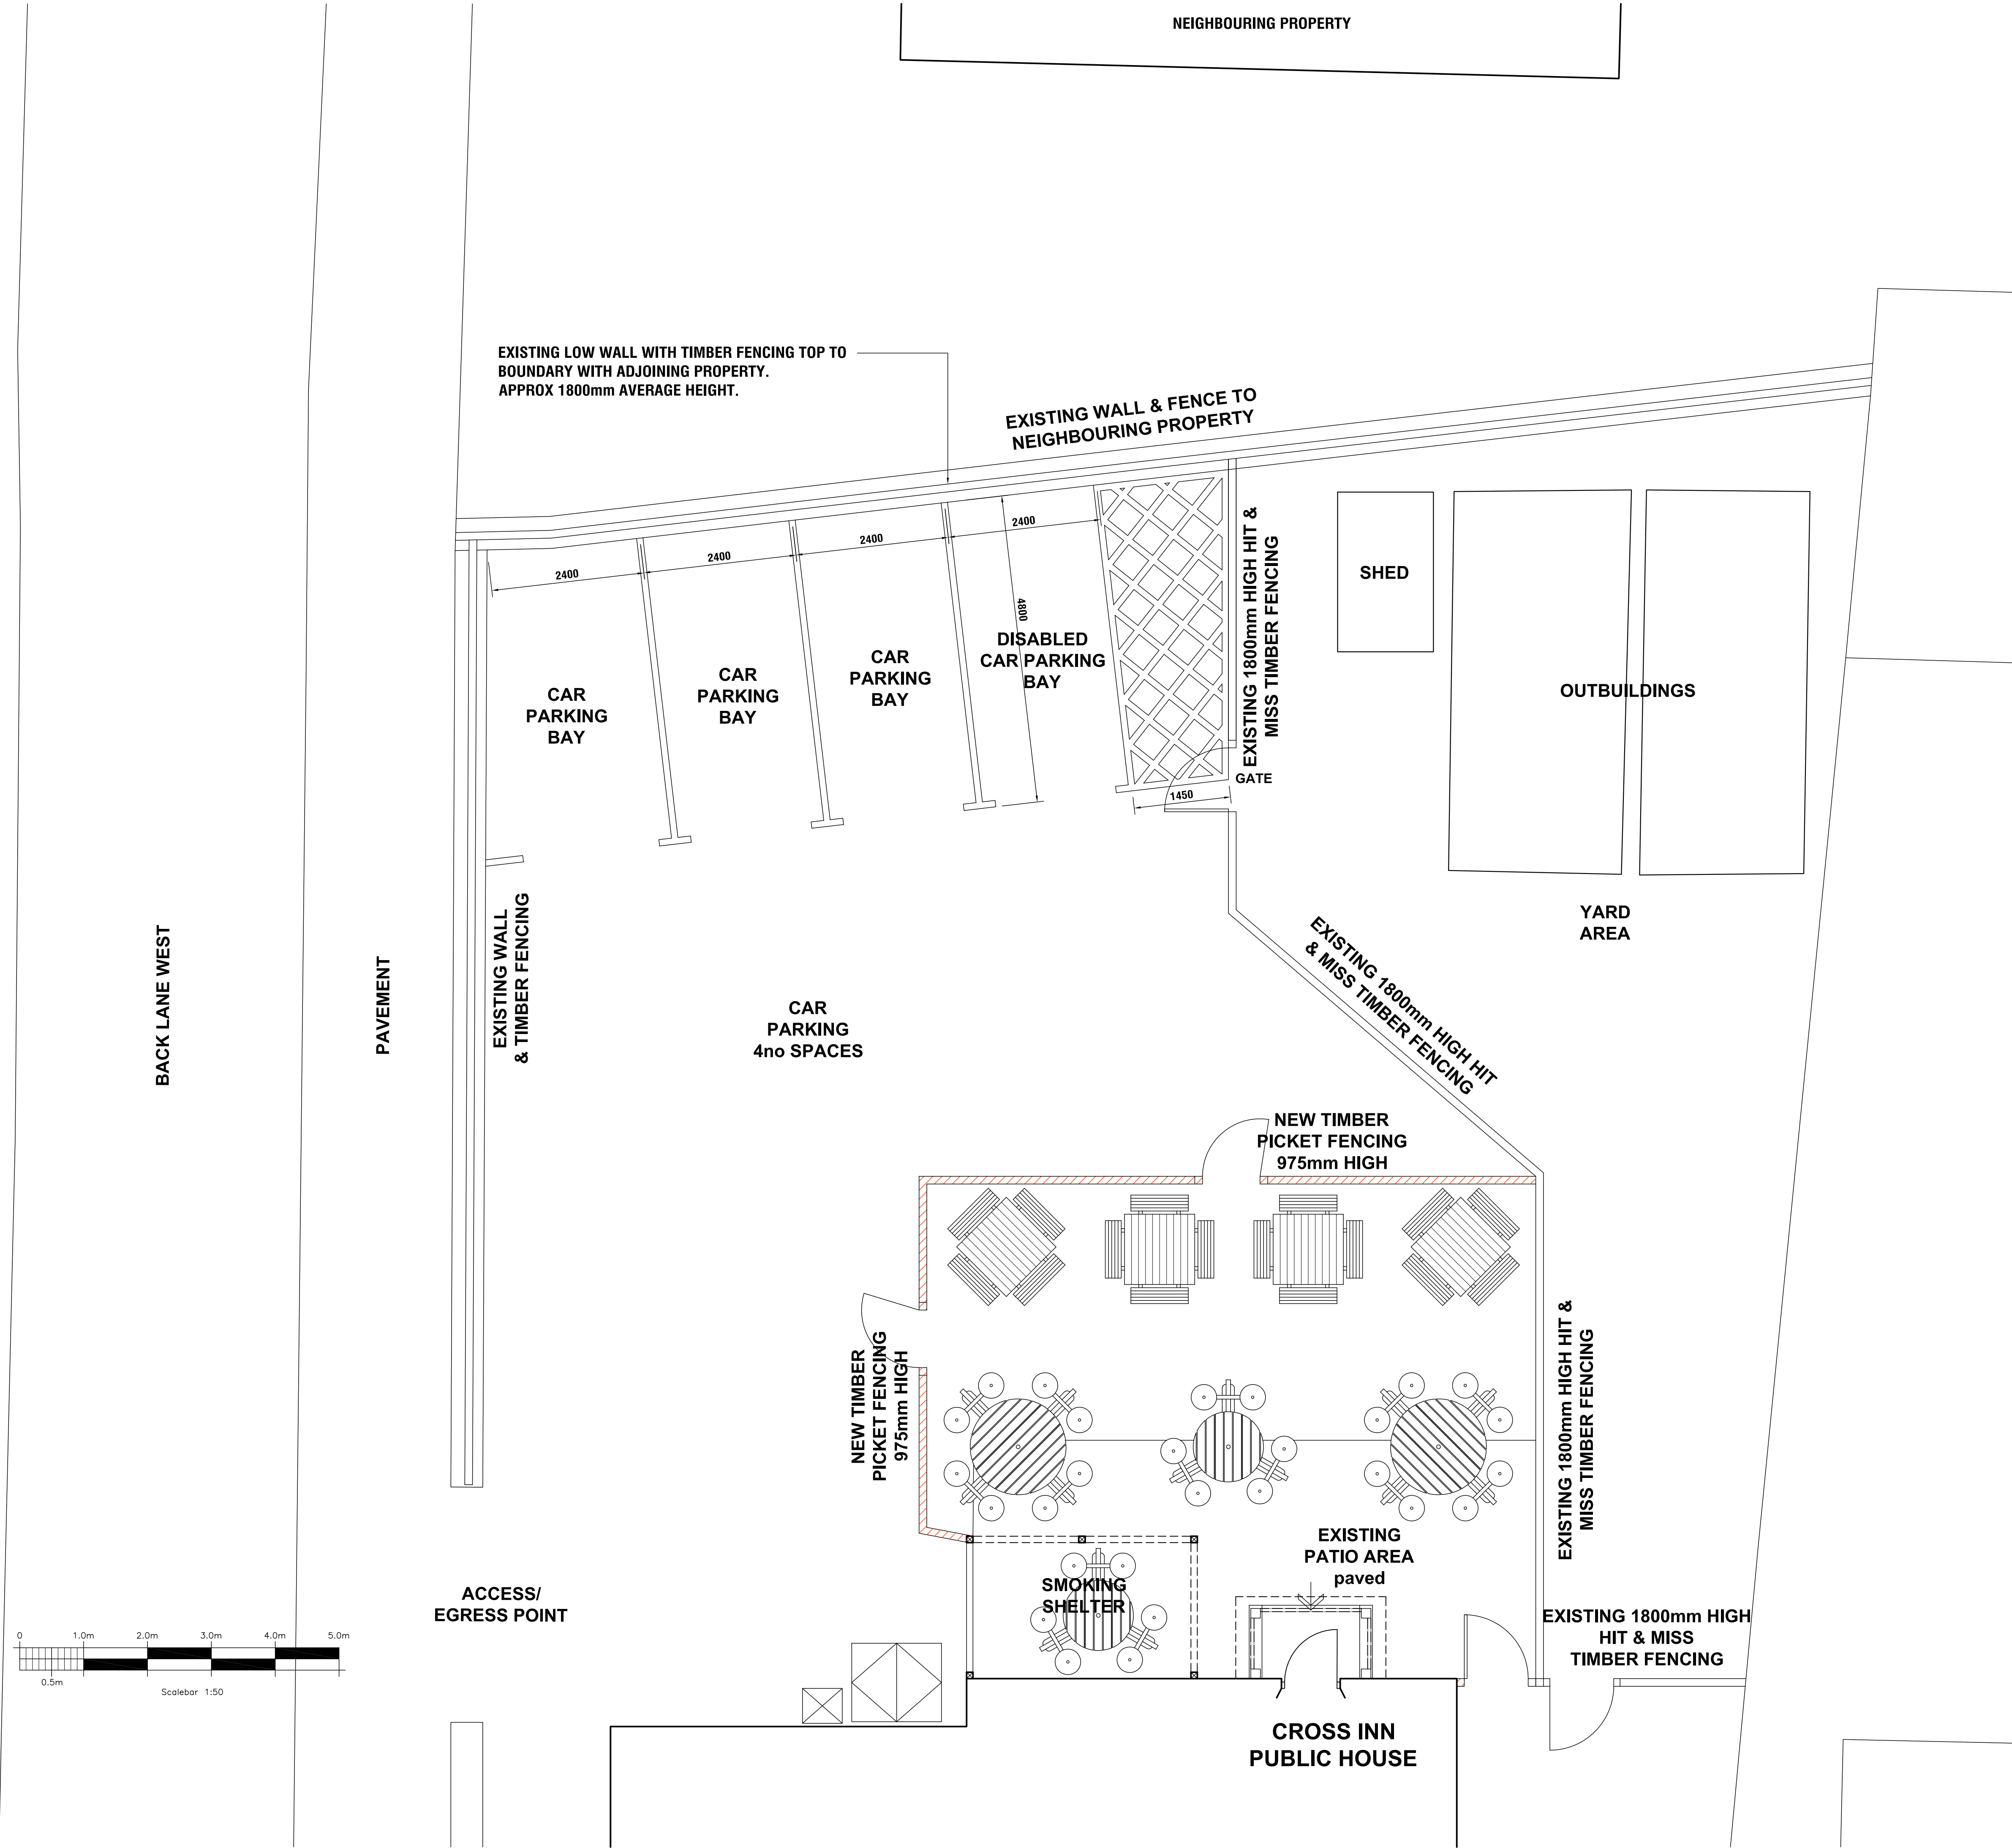

C 31.08.17 RC CAR PARKING LAYOUT REVISED. DISABLED SPACE ADDED.
B 31.08.17 RC CAR PARKING SPACES ADDED.
A 11.08.17 RC DRINKING AREA REDUCED IN AREA.

Rev Date Initial Comment

THE CROSS INN
SUMMER LANE
ROYSTON
BARNSELY S71 4SE

ADMIRAL TAVERNS

1 Navigation Court
Calder Park
Wakefield
West Yorkshire
WF2 7BJ

t: 01924 229160
f: 01924 229169
e: info@pdsdesign-build.co.uk
w: www.pdsdesign-build.co.uk

Project	THE CROSS INN SUMMER LANE ROYSTON BARNSELEY S71 4SE		Client	ADMIRAL TAVERNS		
Drawing Name						
BEER GARDEN EXTG/PROPOSED						
Drawing By						
RC						
Date						
07.06.17		Scale			1:50 & 1:20 @ A1	
Status						
Preliminary / Approval / Construction						
Drawing no.			Revision			
MM1269/30-100			C			

This drawing is the copyright of PDS Design & Build.
Copyright is reserved by them and the drawing is issued on condition that it is not copied, reproduced, retained or disclosed to any unauthorised persons, either wholly or in part without the written consent of PDS Design & Build.
This drawing has been prepared for presentation purposes, consultants wishing to use the drawing for guidance must check all dimensions on site prior to finalising their element of work undertaken.