


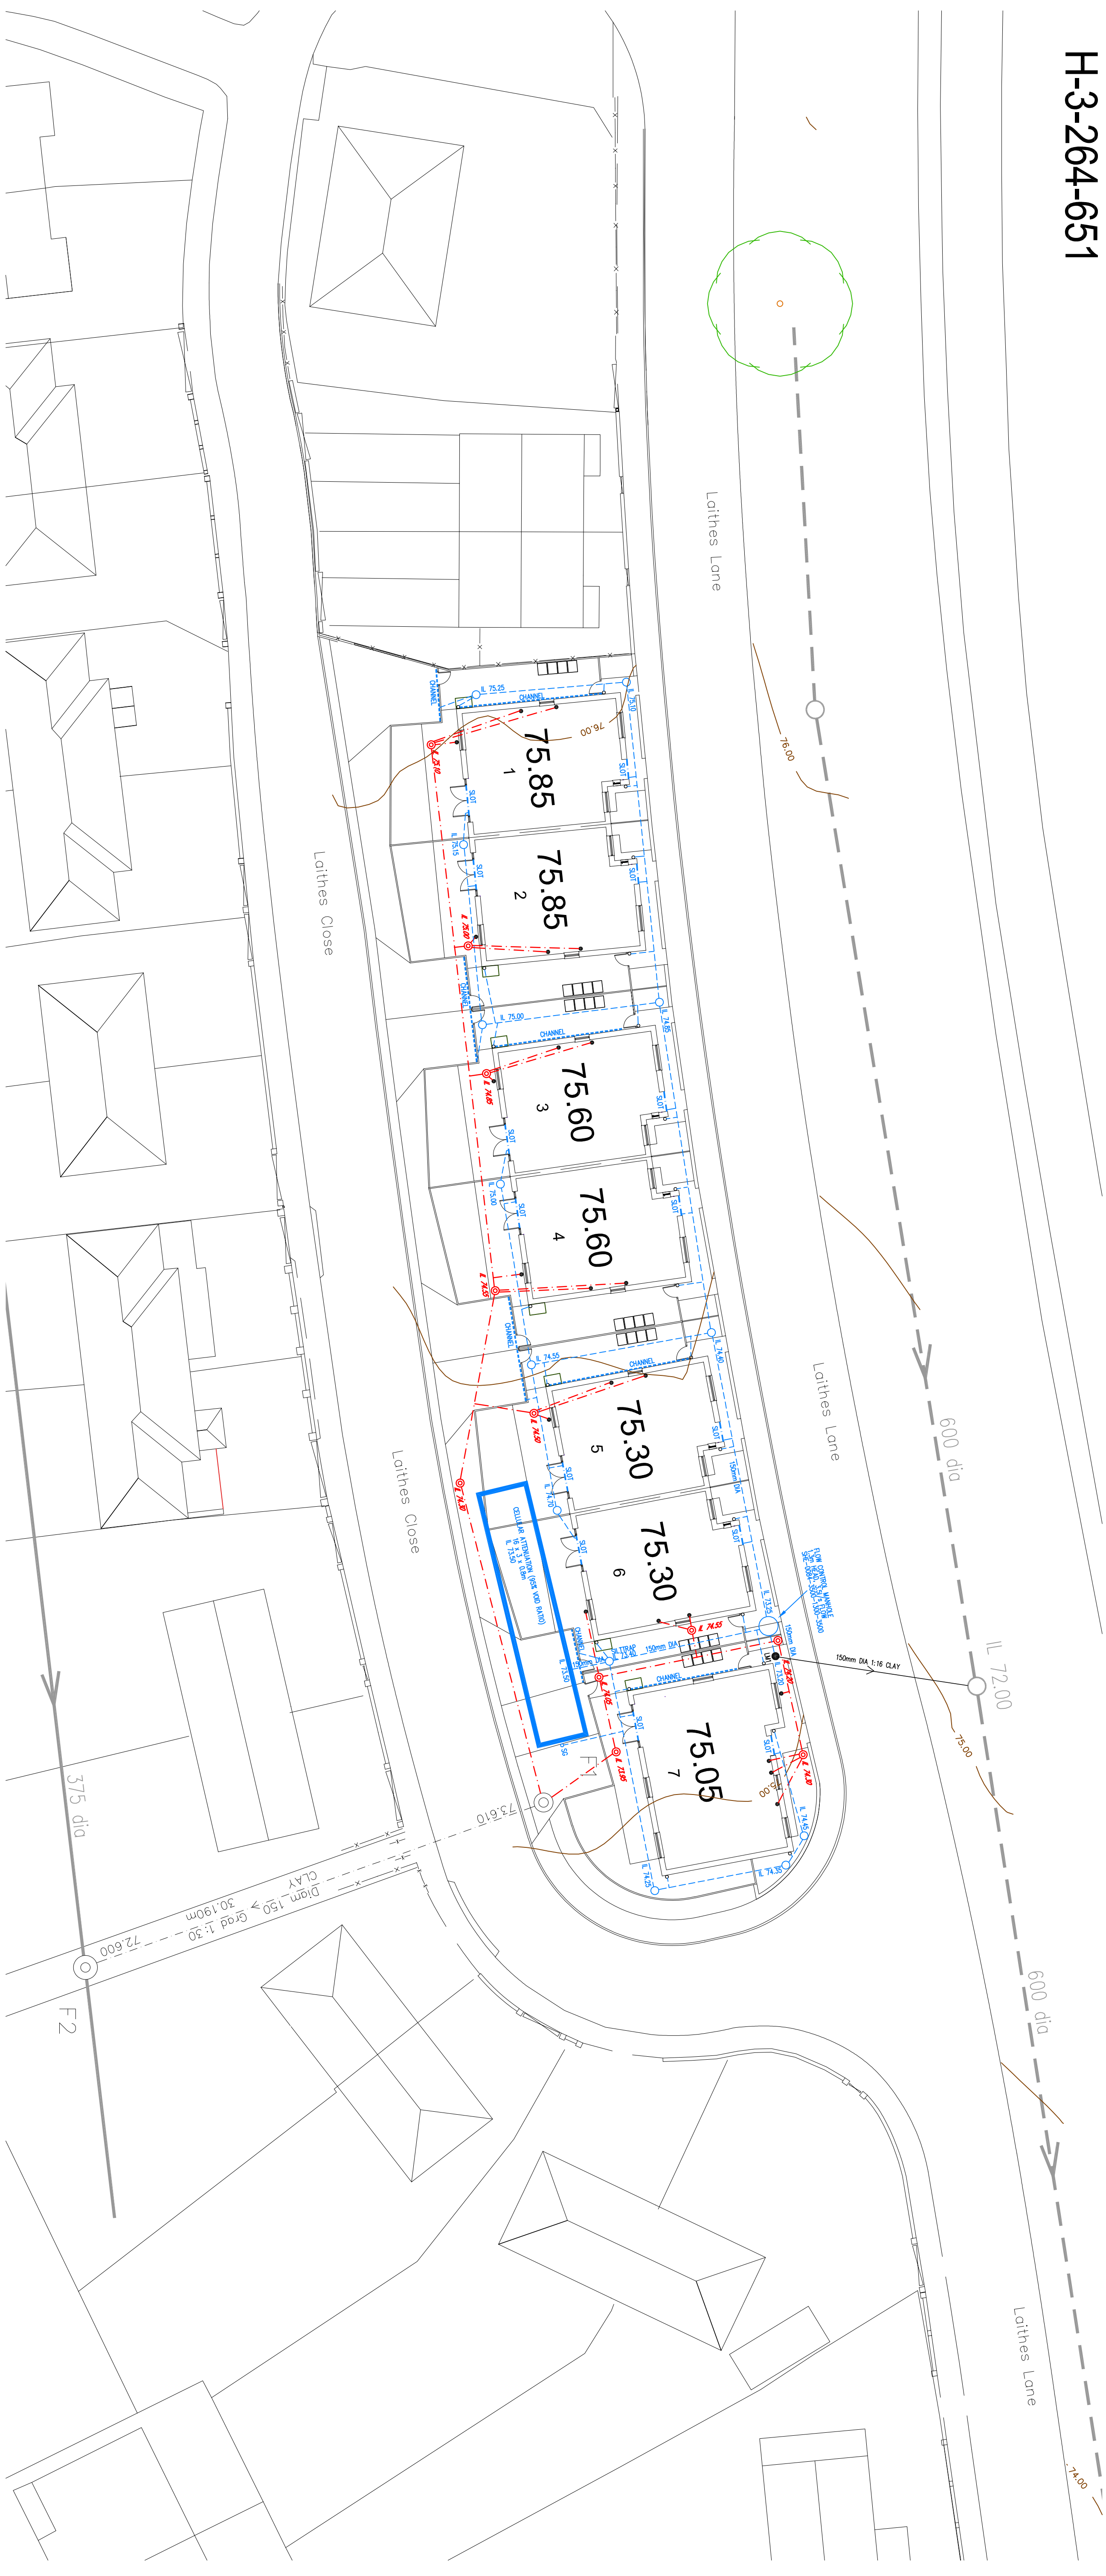

KEY

- | | |
|---|---|
|  | Private surface water sewer and chamber.
110mm dia UPVC unless stated otherwise. |
|  | Private foul water sewer and chamber.
110mm dia UPVC unless stated otherwise. |
|  | 110mm HDPE bottle gully to EN1401-1 |
|  | CHANNEL
Linear drainage channel (Aco or similar) |
|  | Rodding Eye. |

NOTES

All works to comply with Building Regulations Approved document Part H.

Drainage points shown are approximate and should be checked against the house type working drawings.

All existing drainage to be checked for line and level prior to commencement.

Invert levels shown indicate the invert level of the main channel within the chamber. Branches connect at +50mm. At changes of direction the main channel is to be used with bends outside the chamber. Branches not to be used for changes of direction

All inspection chamber covers and channel drains within driveways are to be class B125 loading minimum.