
N
W E
S

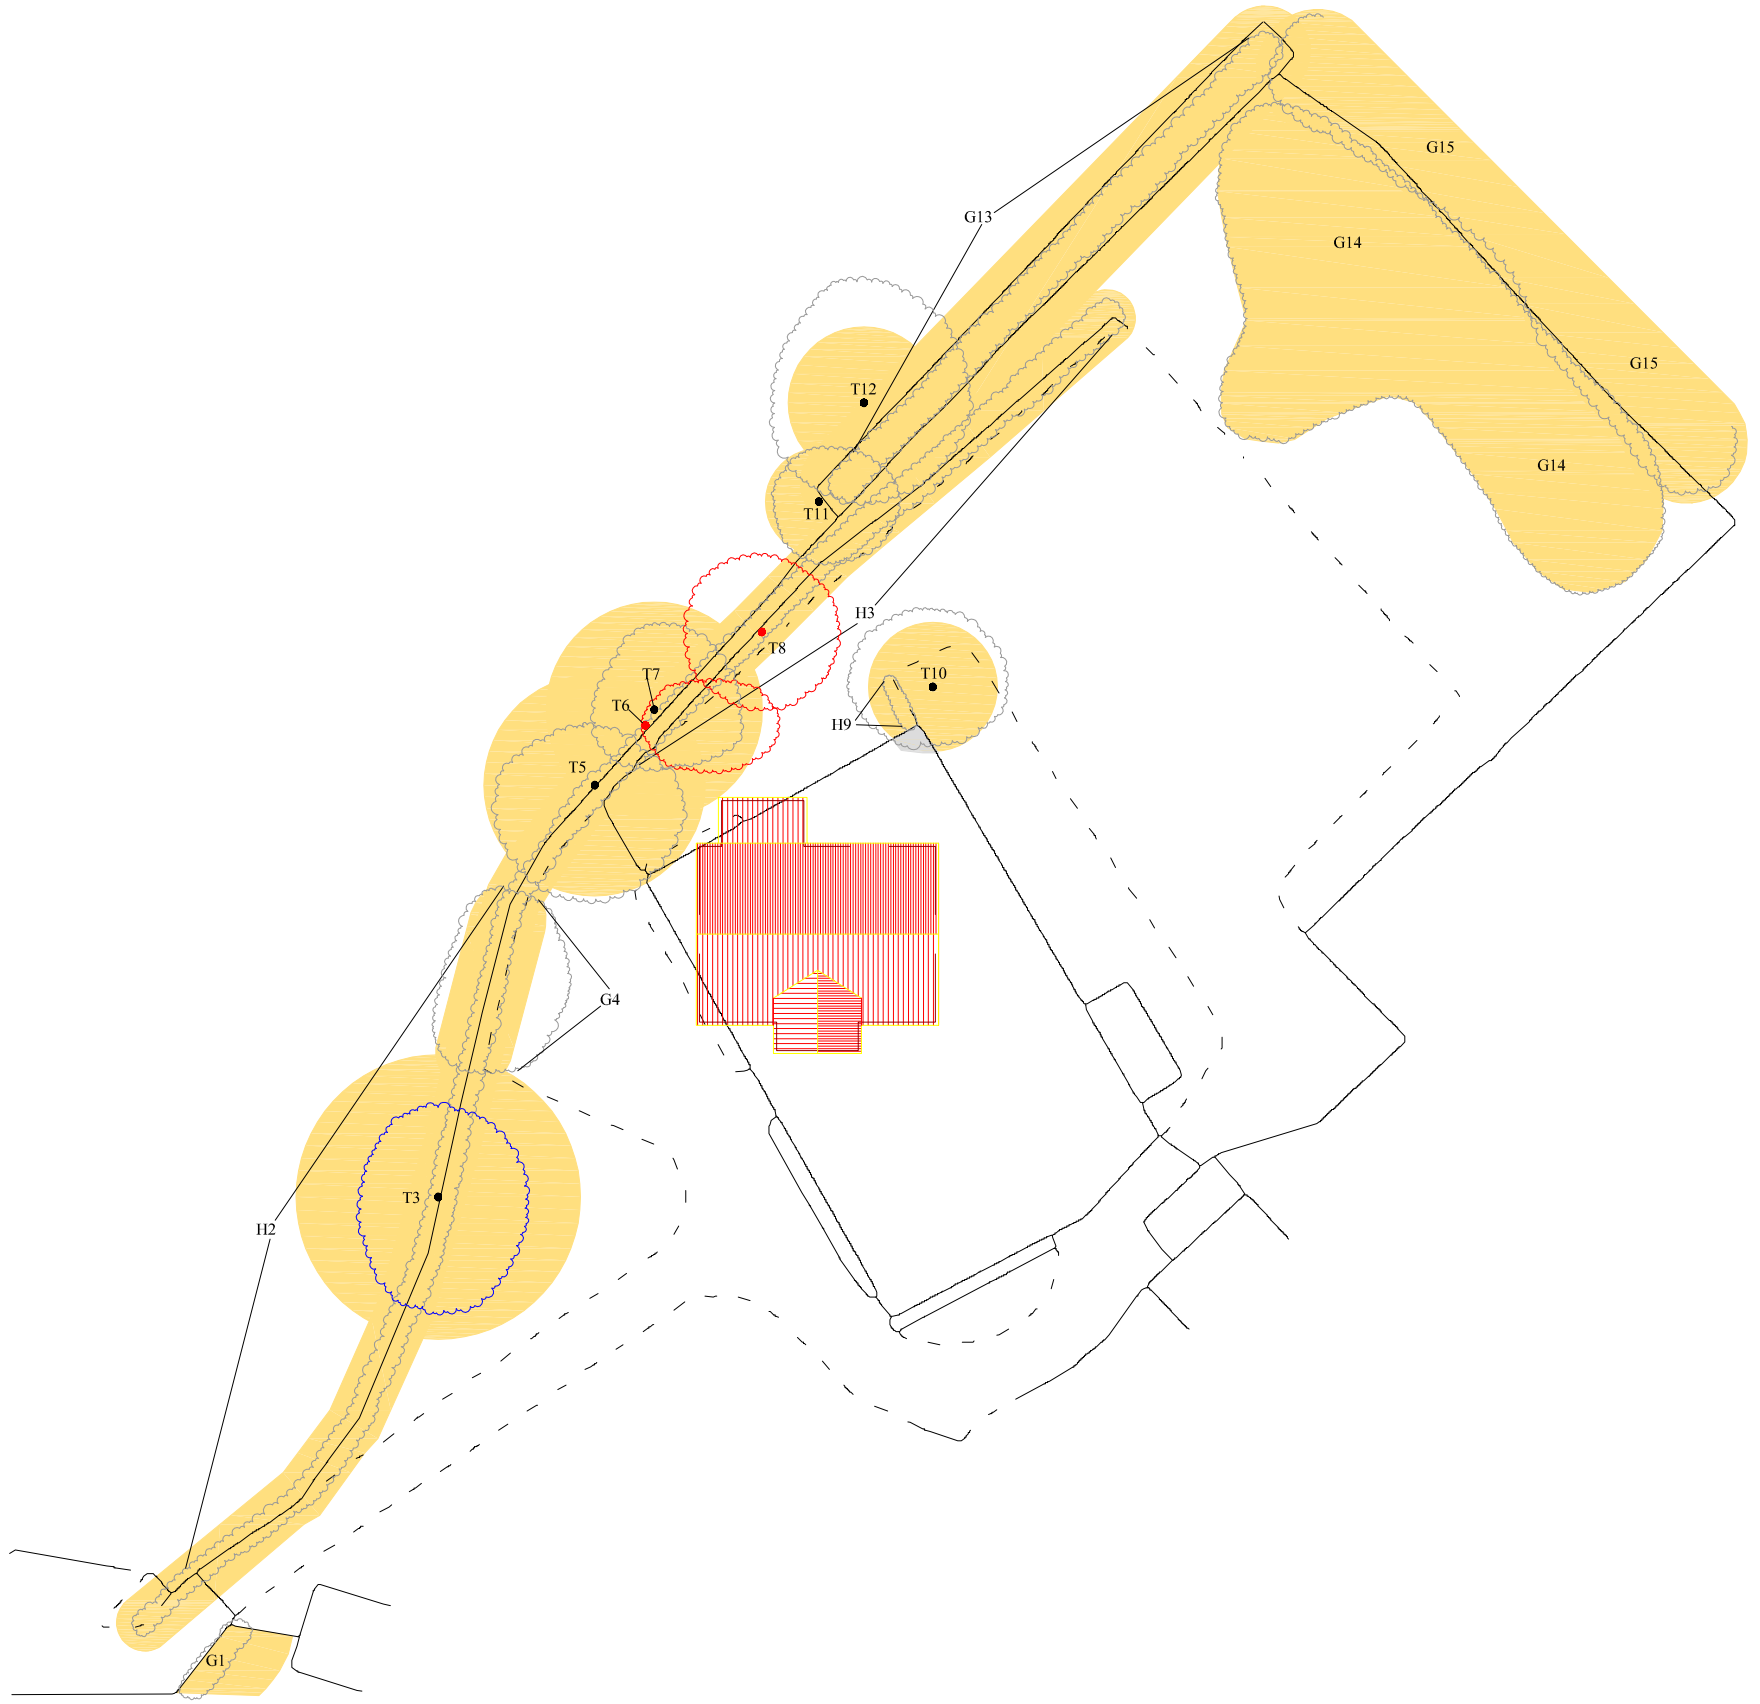

Root Protection Area: RPA

THE ROOT PROTECTION AREA (RPA) INDICATES THE LIKELY ROOTING ZONE OF A TREE. THE RPA SHOULD IDEALLY REMAIN UNDISTURBED IF A TREE IS TO BE RETAINED.

THE DEVELOPMENT PROPOSALS SHOULD THEREFORE BE DESIGNED TO AVOID THE RPA OF ANY TREE WHICH IS TO BE RETAINED.

IF IT IS NECESSARY FOR THE DEVELOPMENT TO ENCROACH INTO THE RPA OF A TREE WHICH IS TO BE RETAINED THEN SPECIALIST CONSTRUCTION TECHNIQUES AND MATERIALS MUST BE CONSIDERED.

Appendix 6: Tree Constraints Plan

65 Market Styreet, Hoyland, Barnsley, South Yorkshire, S74 0ET. JCA Ref: 11296/AJB.

SCALE : 1:500	PAPER SIZE : A3

SURVEYED BY: AJB	DRAWN BY: AJB	APPROVED BY: SR

BRITISH STANDARD 5837:2012: 4.5 RETENTION CATEGORIES

Detailed definitions of these catagories are at Appendix 2 of our report. N.B. These categories do not necessarily represent or correspond to recommendations for action made in this report.

	CATEGORY A: 'RETENTION MOST DESIRABLE'
	CATEGORY B: 'RETENTION DESIRABLE'
	CATEGORY C: 'TREE WHICH COULD BE RETAINED'
	CATEGORY U: 'TREE FOR REMOVAL'
•	CENTRE OF TREE/SHRUB
•	CENTRE OF TREE/SHRUB TO BE REMOVED
	ROOT PROTECTION AREA

JCA Limited

Arboricultural & Forestry Consultants