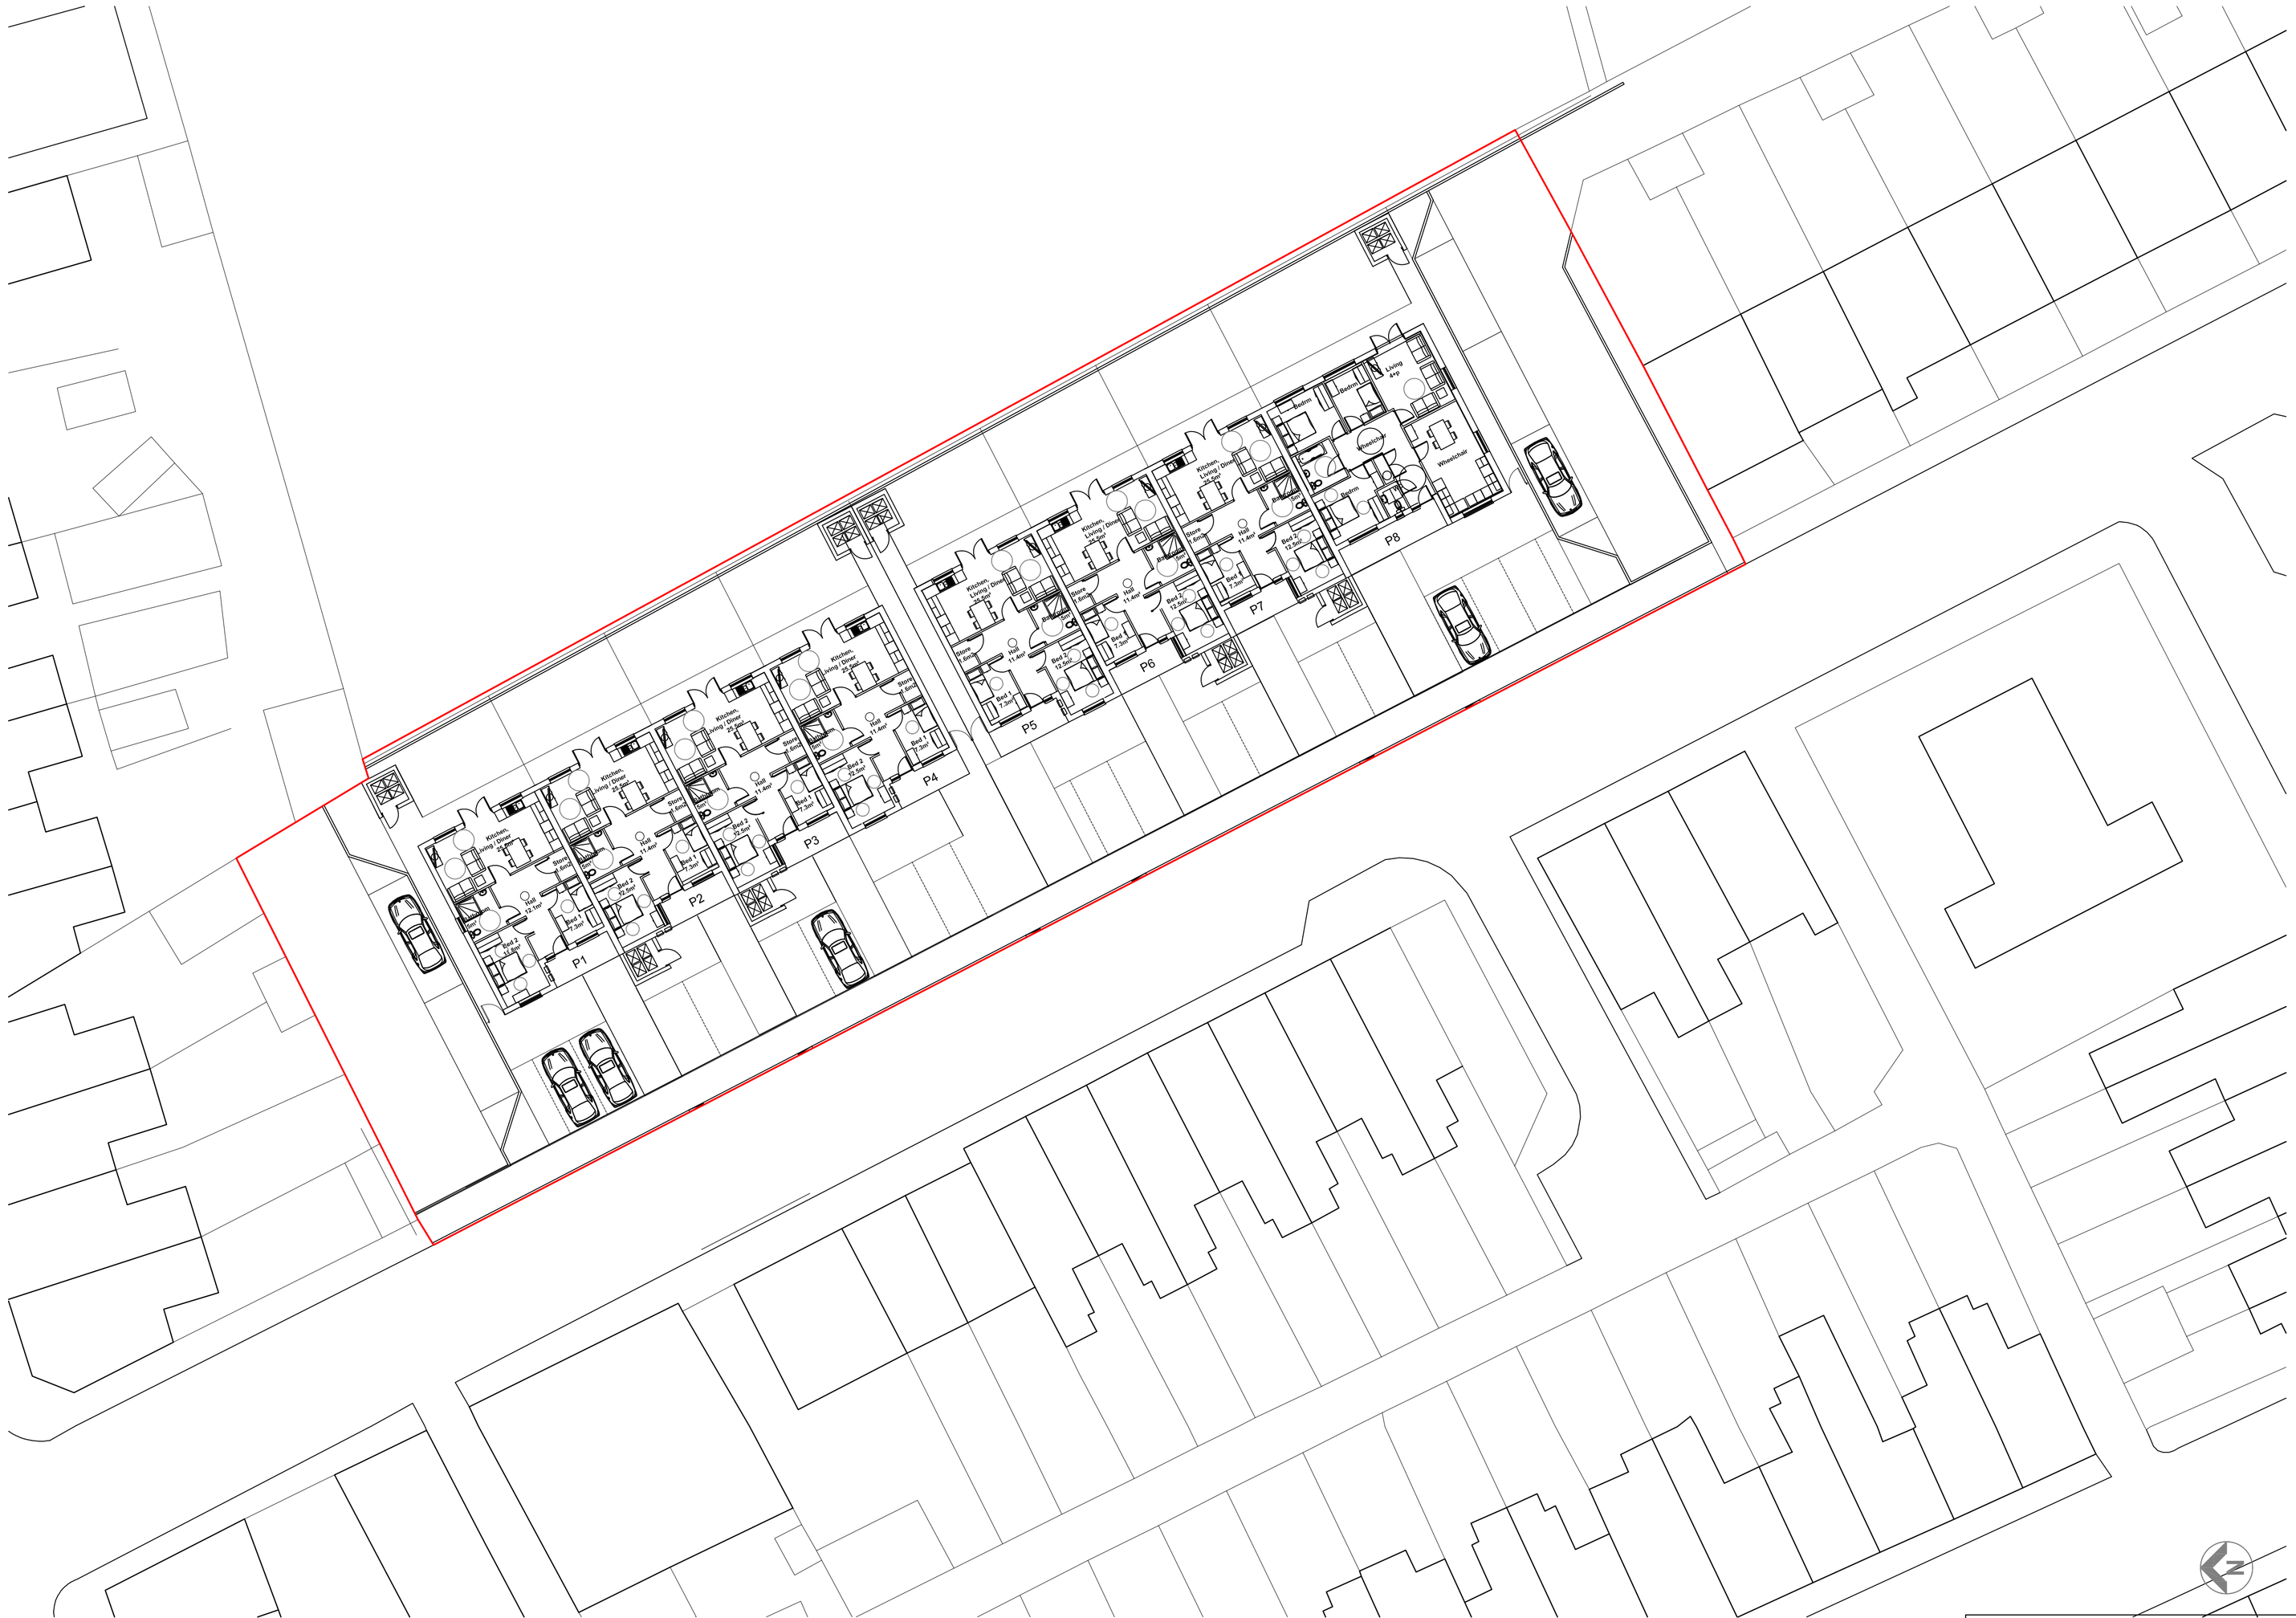

P1
P2
P3
P4
P5
P6
P7
P8
Kitchen/ Living / Dining 25.2sqm
Kitchen/ Living / Dining 24.3sqm
Kitchen/ Living / Dining 24.3sqm
Kitchen/ Living / Dining 25.2sqm
Kitchen/ Living / Dining 24.3sqm
Kitchen/ Living / Dining 24.3sqm
Kitchen/ Living / Dining 25.2sqm
Kitchen/ Living / Dining 24.3sqm
Bed 1 12.1sqm
Bed 2 11.4sqm
Bed 3 7.2