




RESIDUAL RISK
Wherever possible unnecessary risk is designed out of these proposals. Where residual risk remains this is assessed and identified on the relevant drawings with this symbol. Refer to the note and the relevant measures in the Health + Safety documentation

a

b

c

d

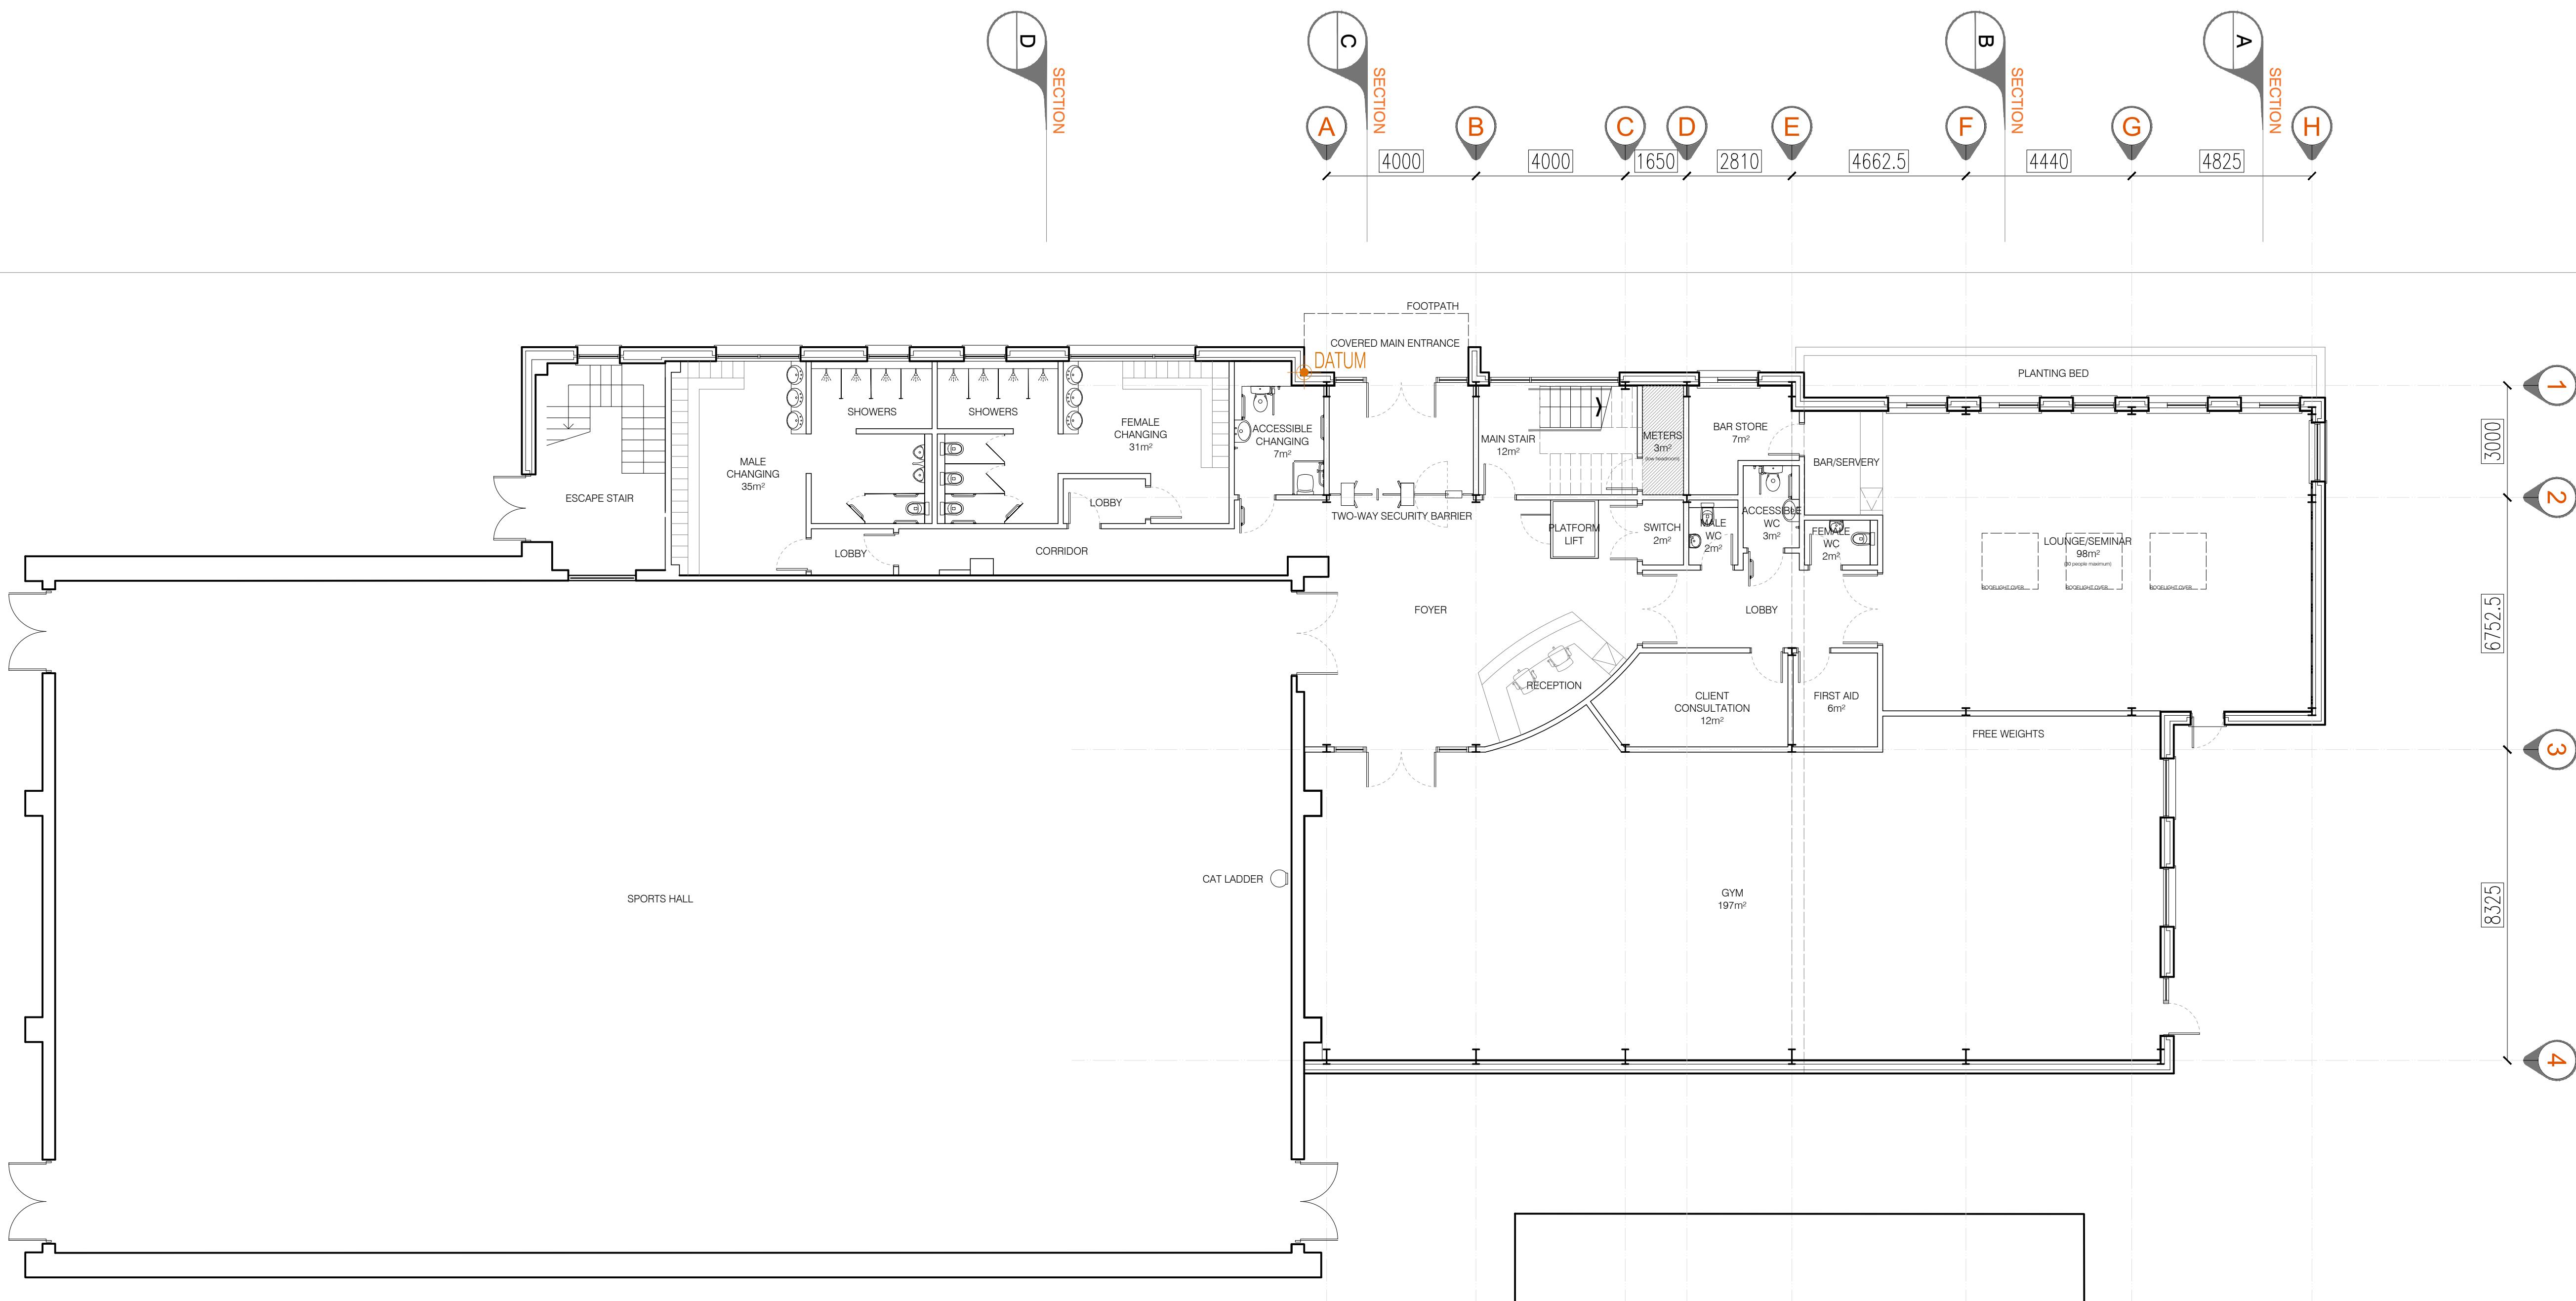

PROPOSED GROUND FLOOR

EXISTING YORKON BUILDING

A GENERAL REVISIONS 04.02.2013
Revision

axis
architecture

Talbot Chambers 2-6 North Church Street Sheffield S1 2DH
tel: +44(0)114 2490944 fax: +44(0)114 2490966 www.axis-architecture.com

BARNSELY COLLEGE
MULTIFUNCTION HALL
HONEYWELL CAMPUS
BARNSELY

PROPOSED
GROUND FLOOR GA PLAN

A1 Scale	A3 Scale	Date	Drawn By	Revision
1:100	1:200	JAN 2013	BLC	RIBA 1/4 Create/Modify

Drawing Number
26630 A(02)01 A

PLANNING

© COPYRIGHT EXISTS ON ALL DESIGN AND INFORMATION SHOWN
DO NOT SCALE for manufacture. Verify all dimensions prior to construction