


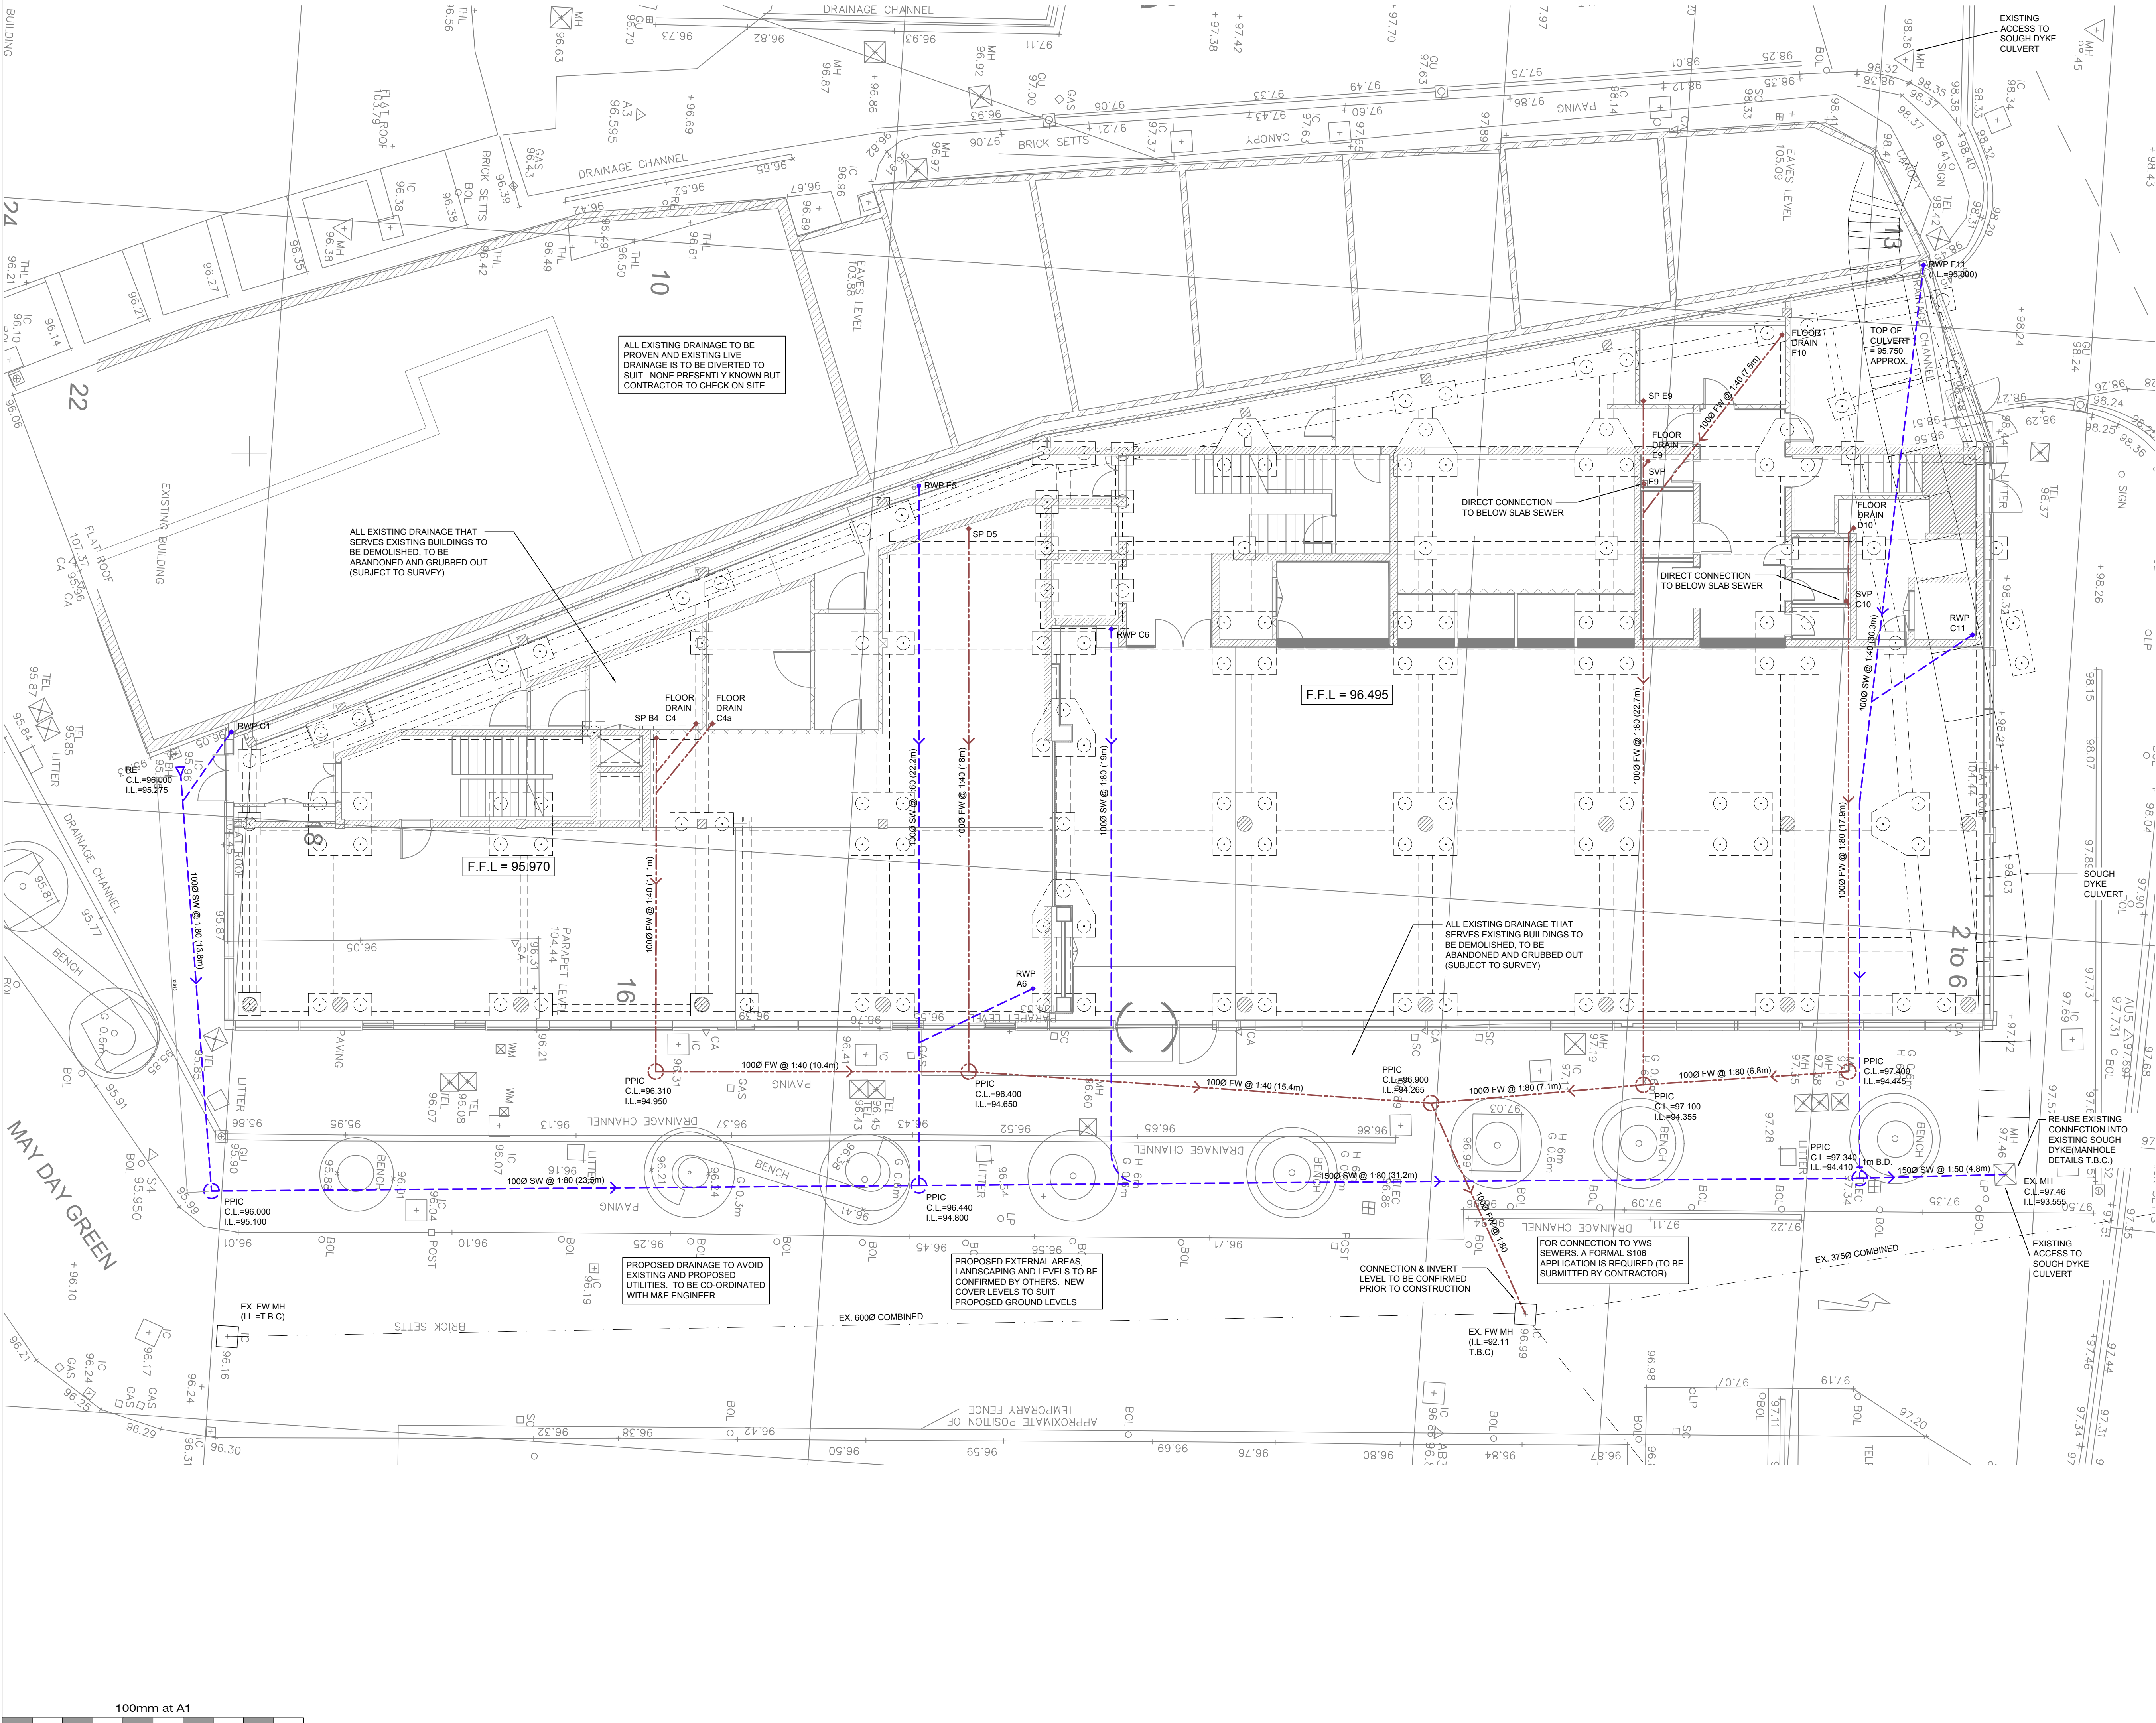

Notes

A01. THESE NOTES ARE INTENDED TO AUGMENT DRAWINGS AND SPECIFICATIONS. WHERE CONFLICT OF REQUIREMENTS EXISTS THE ORDER OF PRECEDENCE SHALL BE AS SHOWN IN THE SPECIFICATION. OTHERWISE THE STRICTEST PROVISION SHALL GOVERN.

A02. THIS DRAWING TO BE READ IN CONJUNCTION WITH ALL OTHER RELEVANT ENGINEERS AND ARCHITECTS DRAWINGS.

A03. DRAWINGS NOT TO BE SCALED. ALL DIMENSIONS TO BE CHECKED ON SITE BY THE CONTRACTOR. ANY DISCREPANCIES TO BE NOTIFIED TO THE ENGINEER AND FURTHER INSTRUCTIONS OBTAINED BEFORE WORK IS COMMENCED.

NO PART OF THIS DRAWING MAY BE REPRODUCED, STORED IN A RETRIEVAL SYSTEM OR TRANSMITTED IN ANY FORM OR BY ANY MEANS WITHOUT PRIOR PERMISSION IN WRITING FROM ALAN WOOD & PARTNERS.

DRAINAGE LEGEND

- EXISTING SURFACE WATER
- EXISTING COMBINED WATER
- SURFACE WATER SEWER
- SURFACE WATER PPIC
- FOUL WATER SEWER
- FOUL WATER PPIC
- RODDING EYE
- RAINWATER PIPE (TBC)
- SOIL VENT PIPE

FOR DRAINAGE CONSTRUCTION DETAILS AND NOTES REFER TO AWP DRAWING 37200-101

B	DRAINAGE NOTES AMENDED.	27.02.17	TW	JG
A	FALLS REVISED, NOTES ADDED	13.02.17	DGI	BI
Rev.	Description	Date	Drm.	Chk.

Alan Wood & Partners

York Office
Omega 2
Monks Cross Drive
York
North Yorkshire
YO32 9GZ

T. 01904 611594
F. 01904 611595
www.alanwood.co.uk

**Consulting Civil & Structural Engineers
Project Managers
Building Surveyors**

Also at:

Hull
Lincoln
Manchester
Scarborough
Sheffield
Teesside

T. 01462 442138
T. 01522 300210
T. 01616 389234
T. 01723 856494
T. 01142 440077
T. 01642 955660

Project: **BETTER BARNSLEY
NEW PUBLIC LIBRARY**

Client: **BARNSLEY METROPOLITAN
DISTRICT COUNCIL**

Drawing: **PROPOSED DRAINAGE
LAYOUT**

Date: 29.11.16 Scale@A1: 1:100

Drawn By: DGI Check By: BI Approved By: JG

Drawing Status: **PRELIMINARY**

Job. no. **37200** Dwg. no. **100** Rev. **B**