


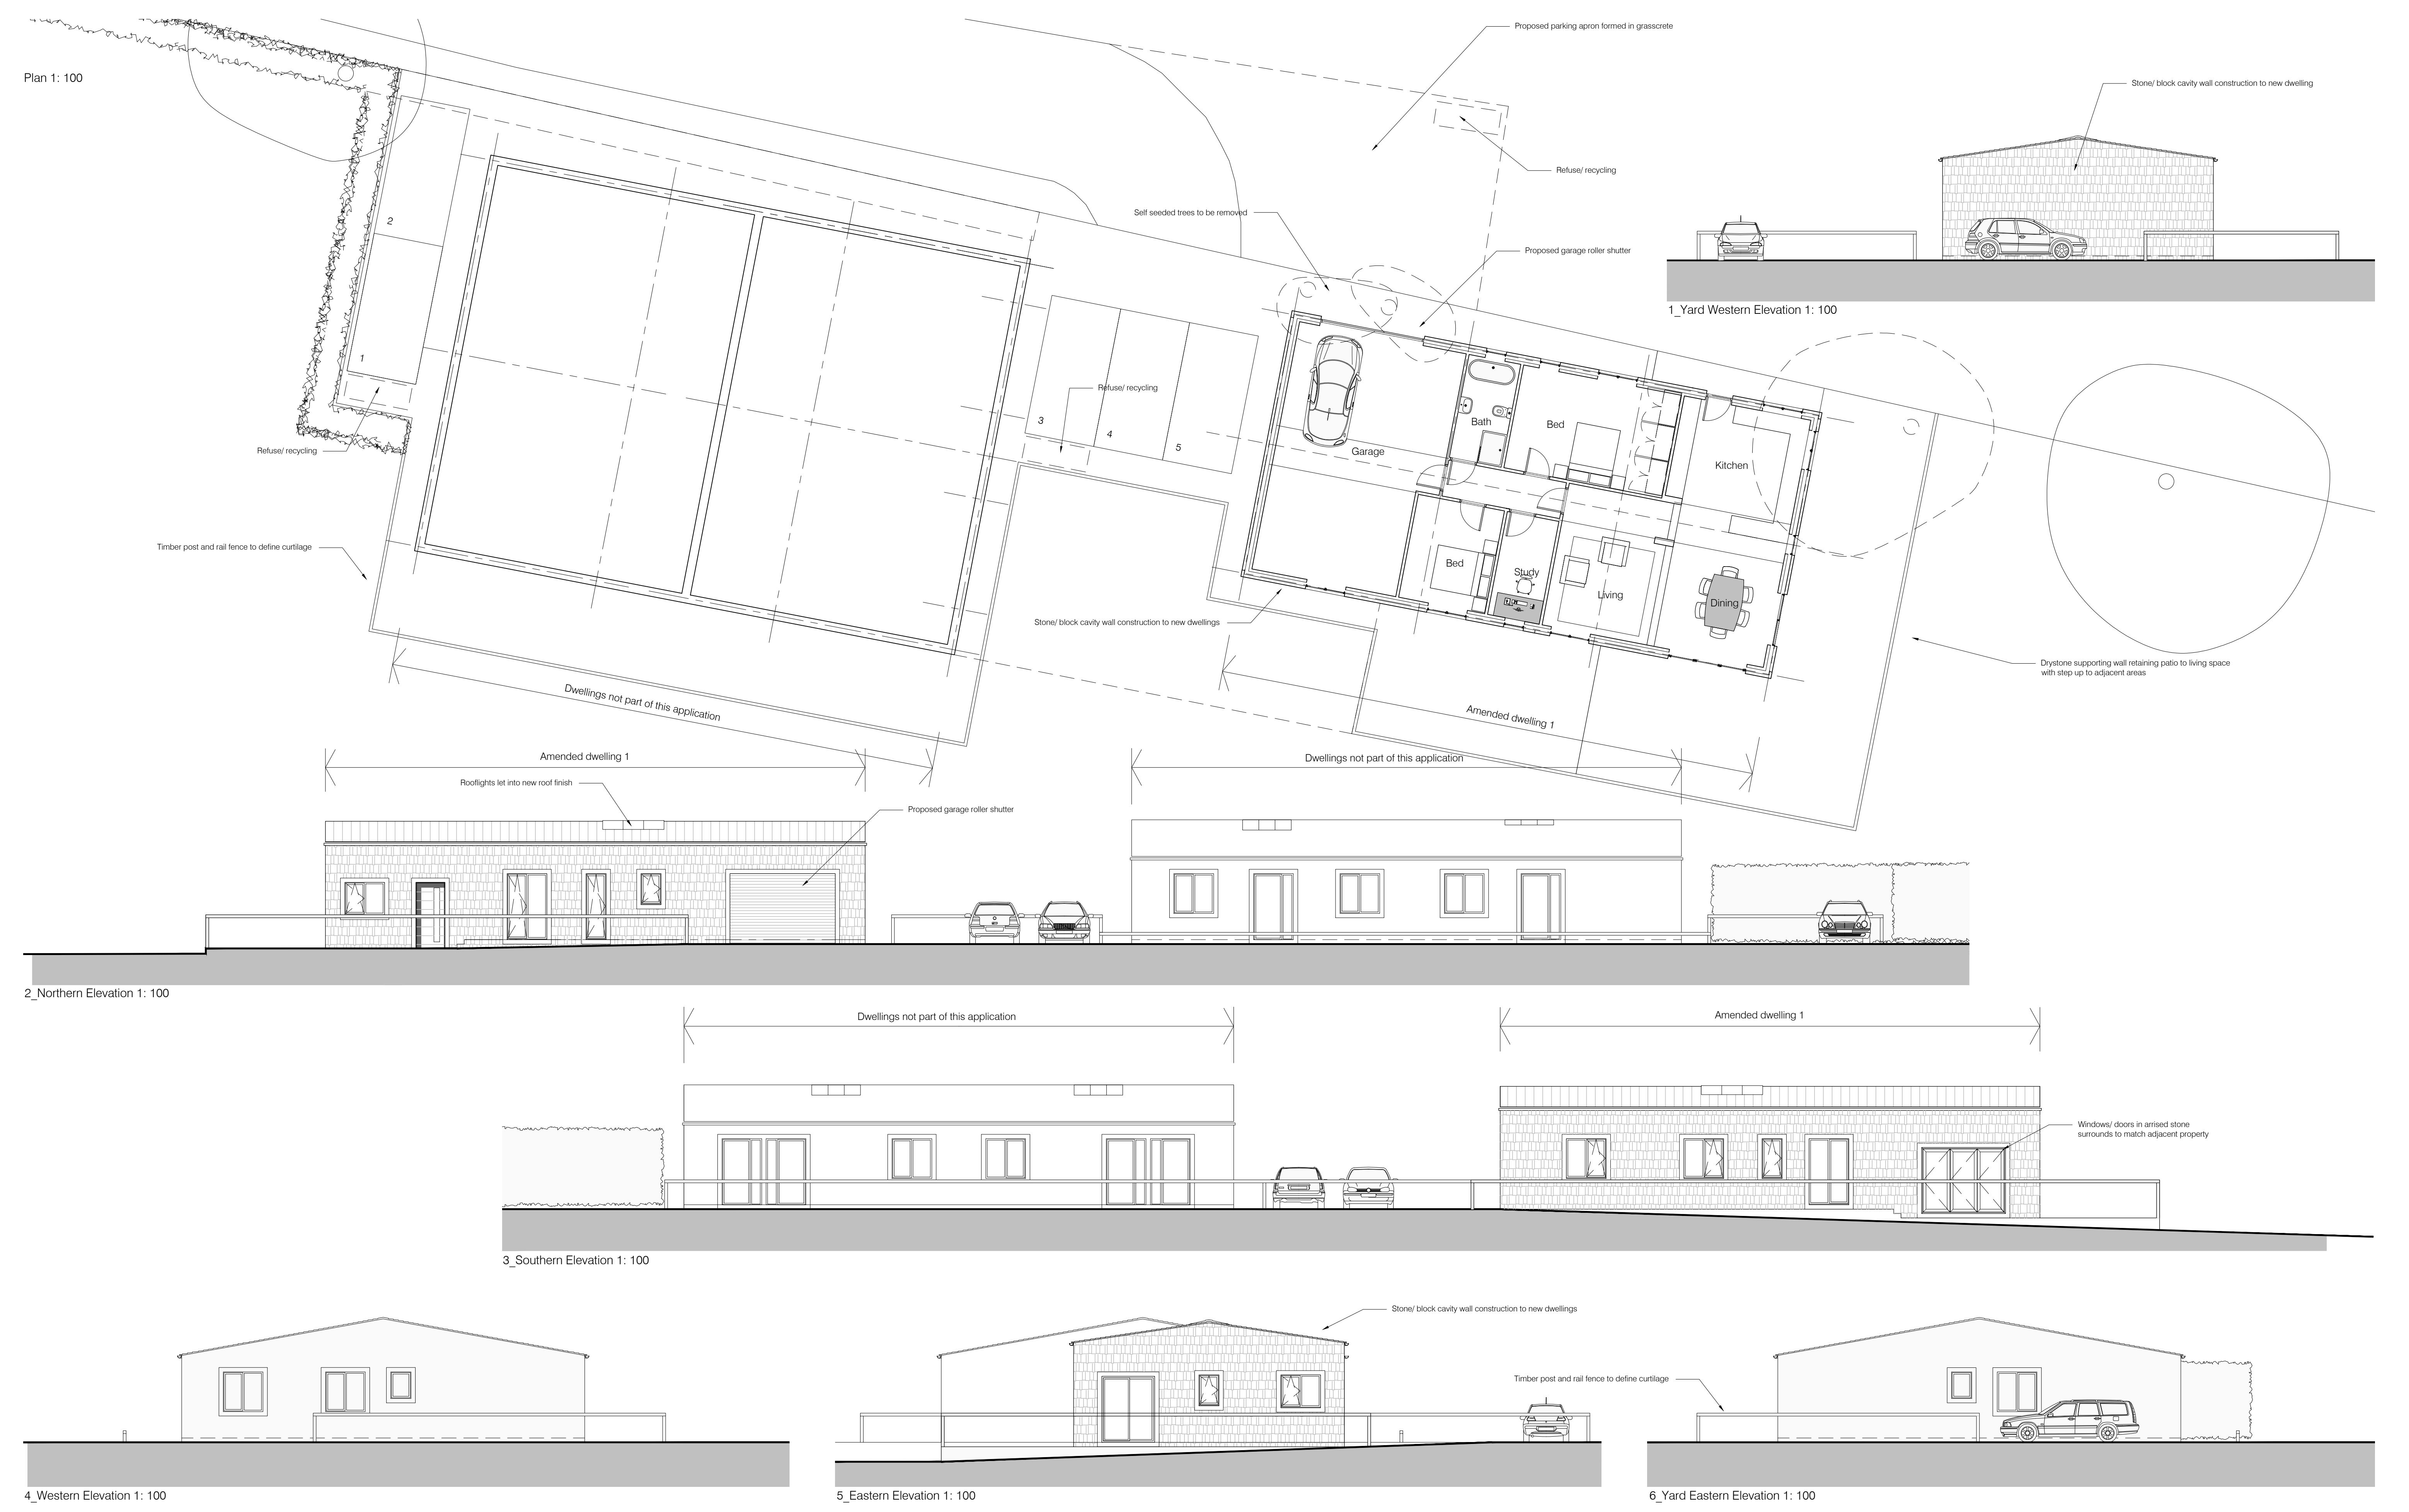

Drawings based on Ordnance Survey (Streetwise License No 100047474) and preliminary survey – design and drawing content subject to further Site Surveys, Structural Survey, Site Investigations, Planning and Statutory Requirements and Approvals.		Project Proposed Conversion of agricultural buildings at Haigh Lane, Hoylandswaine	
Haigh Lane, Hoylandswaine		Client Earledge Developments Ltd, Ashley Grange, Haigh Lane, Hoylandswaine S36 7JQ,	
B Dwelling 1 amended Jul 18		Dwg Title (17515)3_Scheme as proposed Rev.B	
A D1 Roof pitch amended, kitchen replanned as client requirements Apr 17		Scale 1:100 @ A1	
Rev. Des.		Date June 2017	