
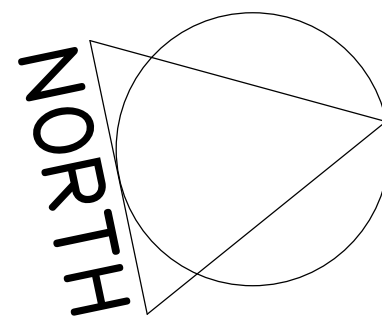


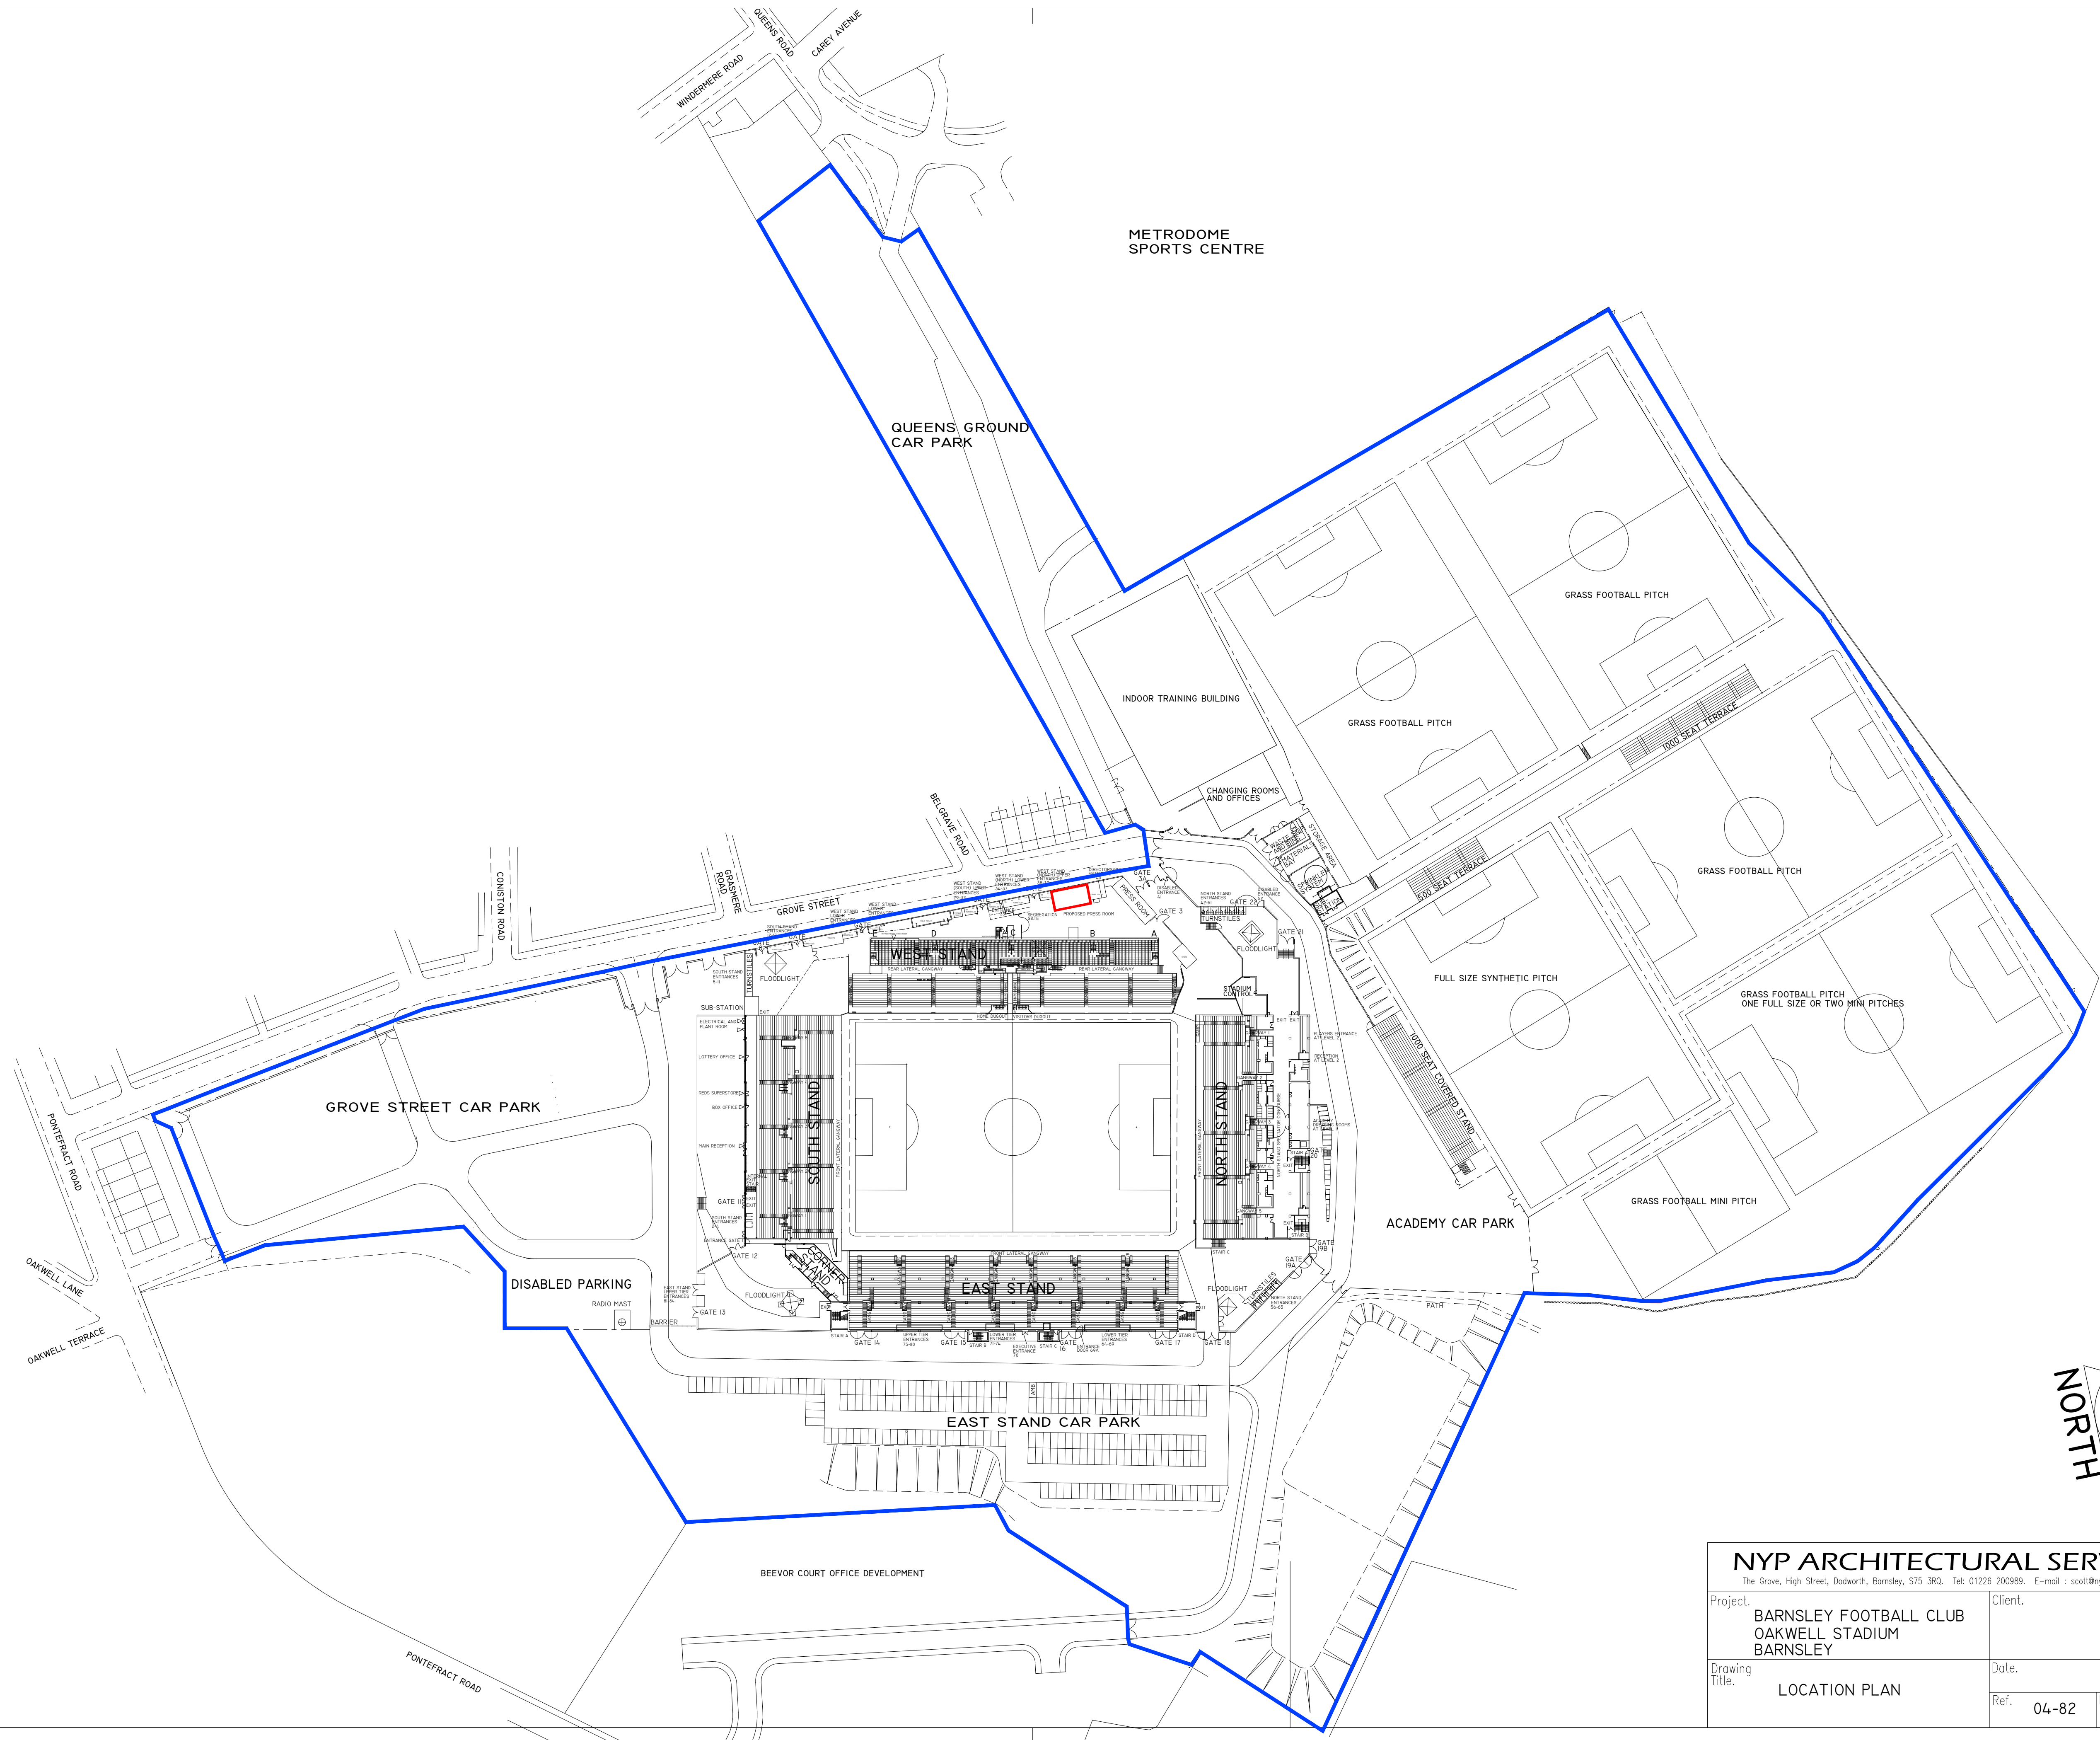

NYP ARCHITECTURAL SERVICES			
The Grove, High Street, Dodworth, Barnsley, S75 3RQ. Tel: 01226 200989. E-mail : scott@nypas.co.uk / stephen@nypas.co.uk			
Project.	Client.		
BARNSELY FOOTBALL CLUB OAKWELL STADIUM BARNSELY			
Drawing Title.	Date.	Scale.	I:1000 @ A1
LOCATION PLAN	Ref.	Dwg. No.	Rev.
	04-82	LOC-01	

SHEET SIZE: A1

SHEET SIZE A1