


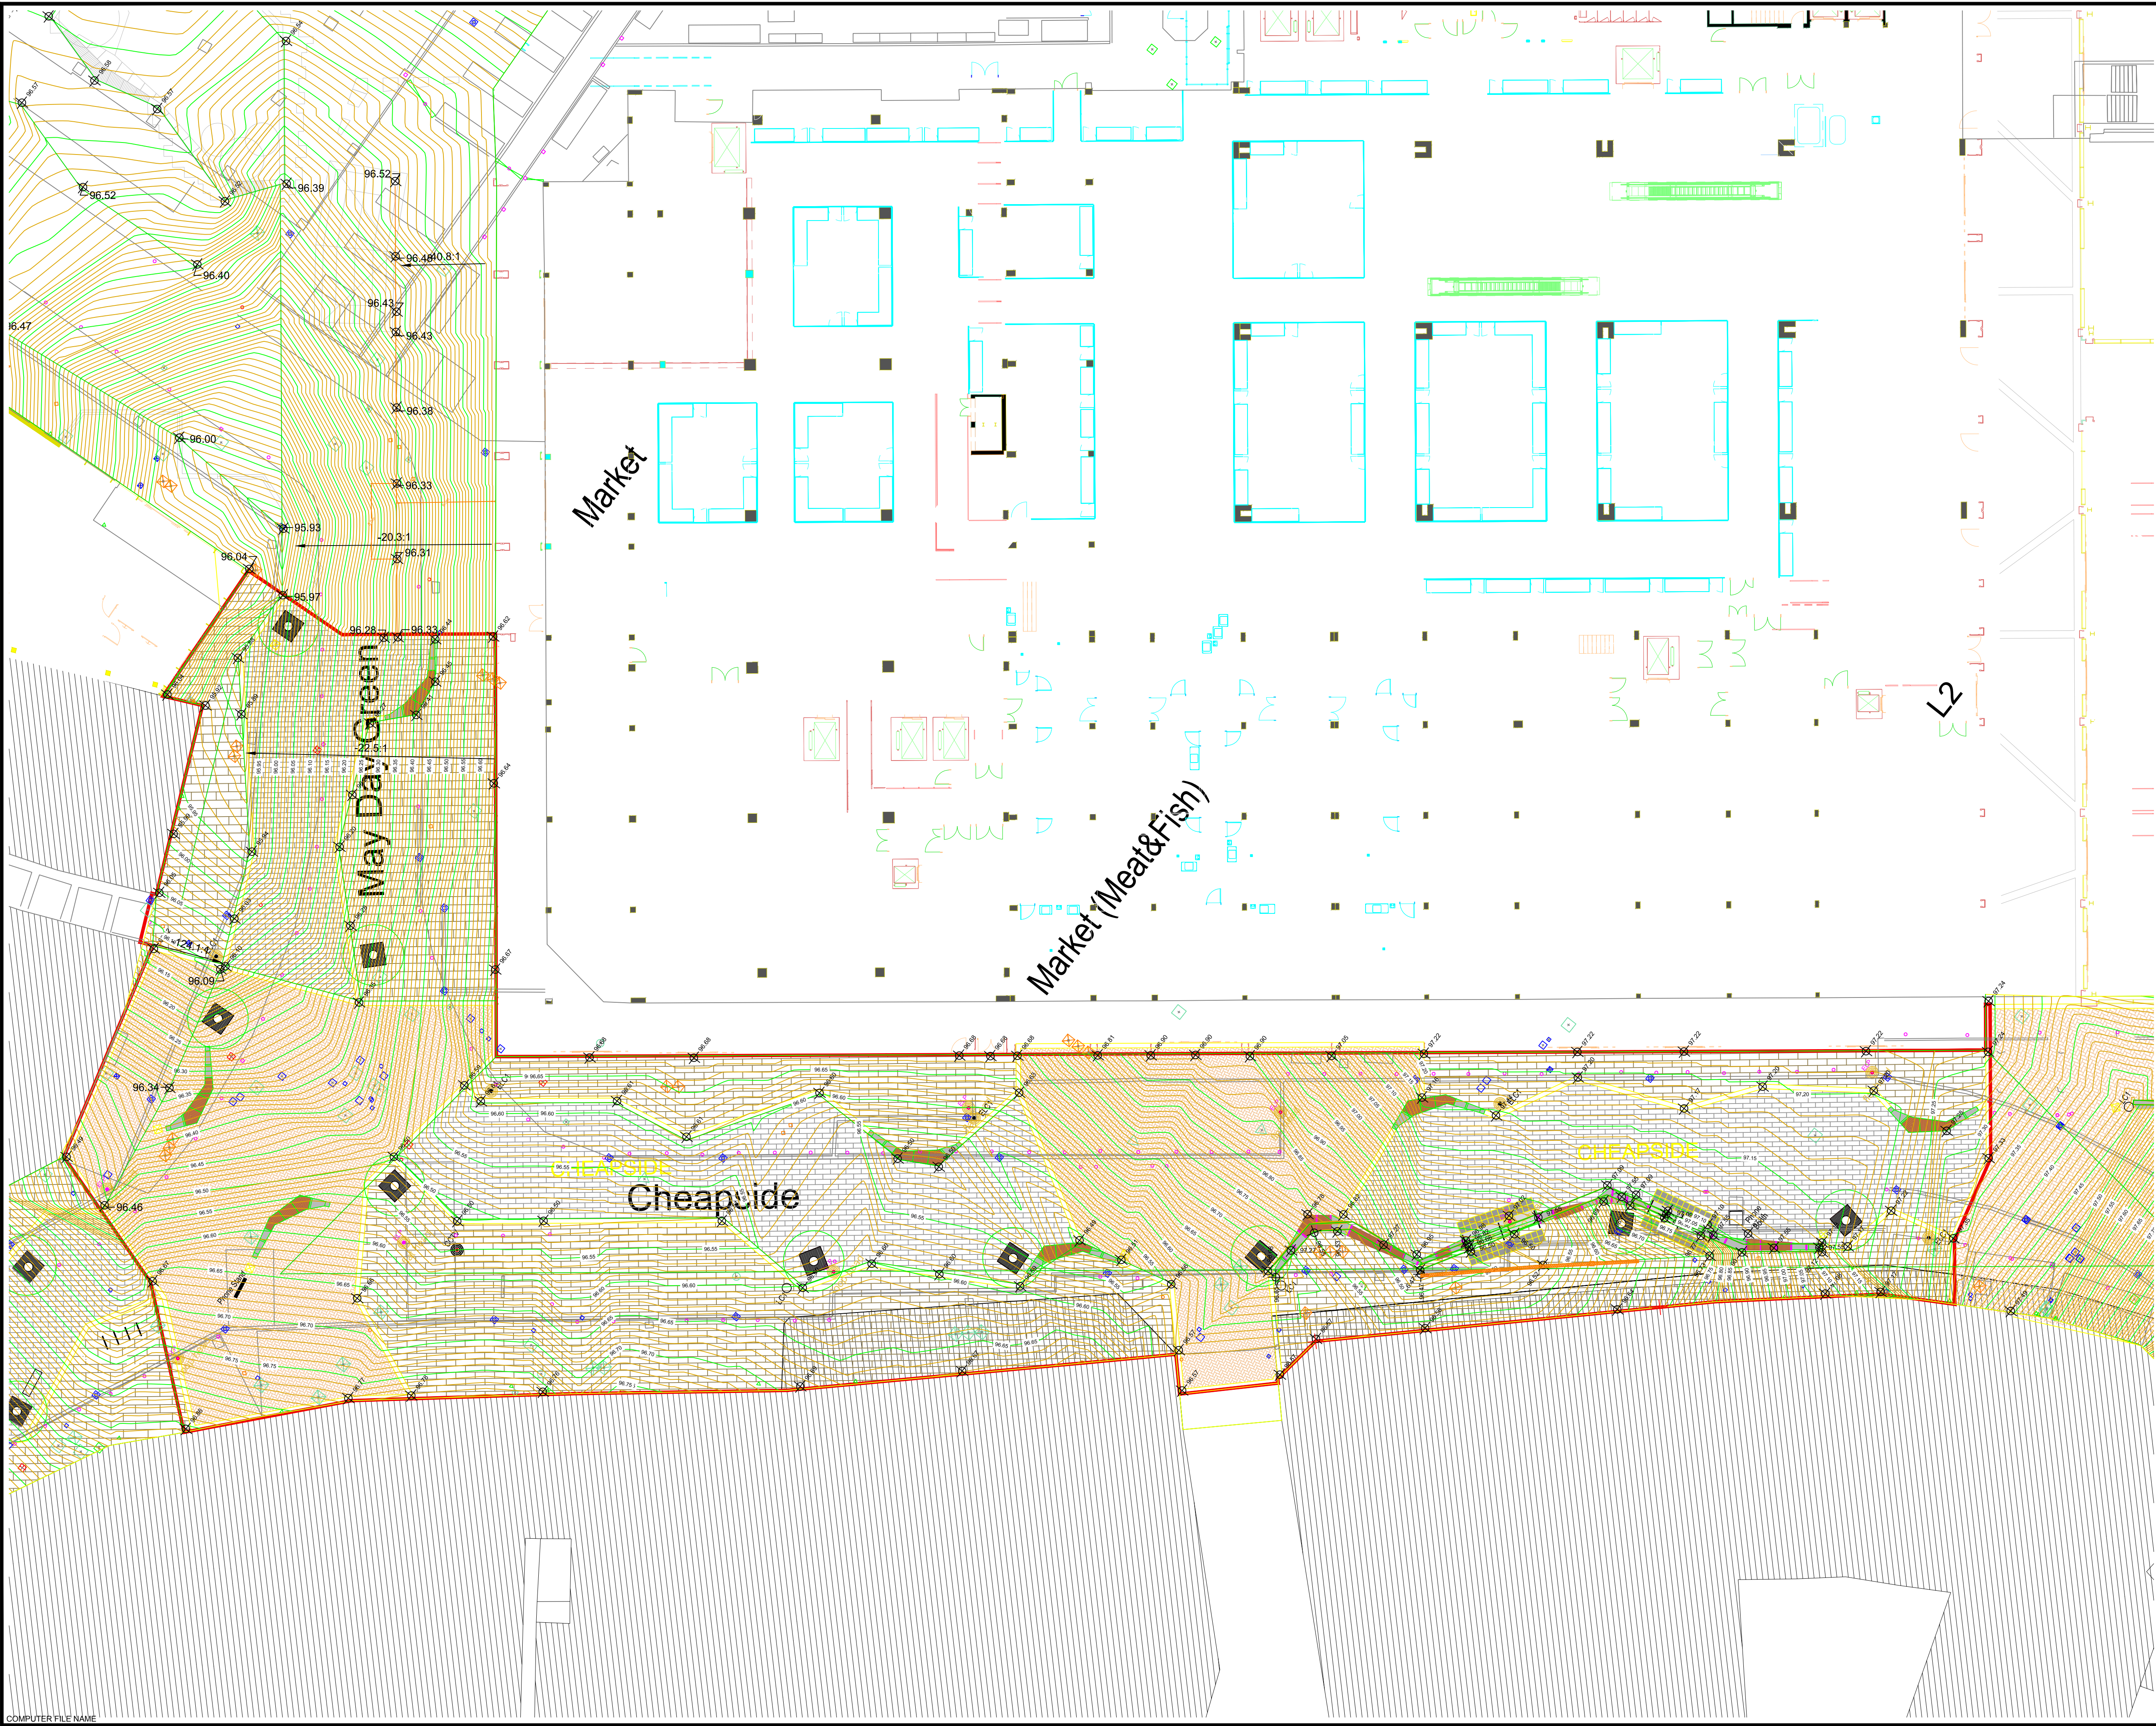

This map is reproduced from Ordnance Survey material with the permission of Ordnance Survey on behalf of the Controller of Her Majesty's Stationary Office © Crown copyright. Unauthorised reproduction infringes Crown copyright and may lead to prosecution or civil proceedings. 10002264 (2009).

Rev.	By	Amendments	Date
A	NL	Issued for Construction	21/05/18
B	NL	Revised levels to drain channels	05/11/18



Project The Glass Works Public Realm Works			
Drawing title Cheapside / May Day Green Proposed Levels			
Scale 1:200	Drawn NL	Checked	Date Mar 18
Drawing No. BBTC_BMB_N1_C_G700_PL_00_01			File
Paul Castle Service Director, Place Directorate Environment & Transportation (Business Unit 6) P.O. Box 601, Westgate Plaza One, Westgate Barnsley. S70 9FA Tel. (01226) 770770 Fax. (01226) 772222			