



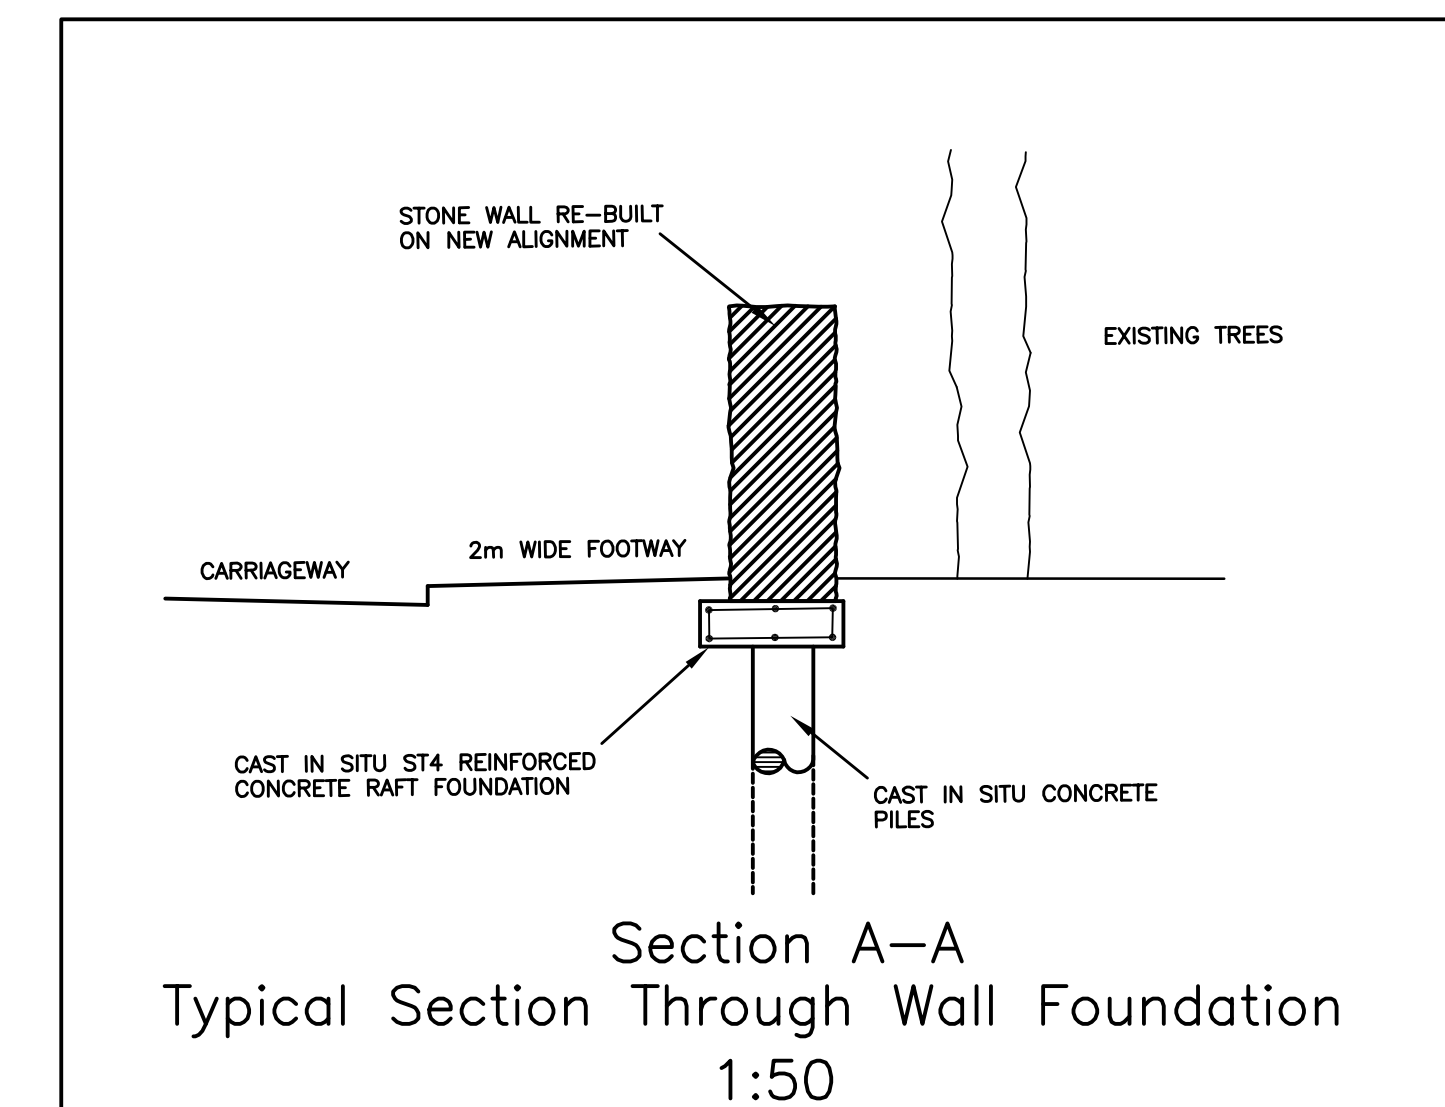

Rev	Amendment	Drawn	Date	Checked
-----	-----------	-------	------	---------

PRELIMINARY
DRAWING

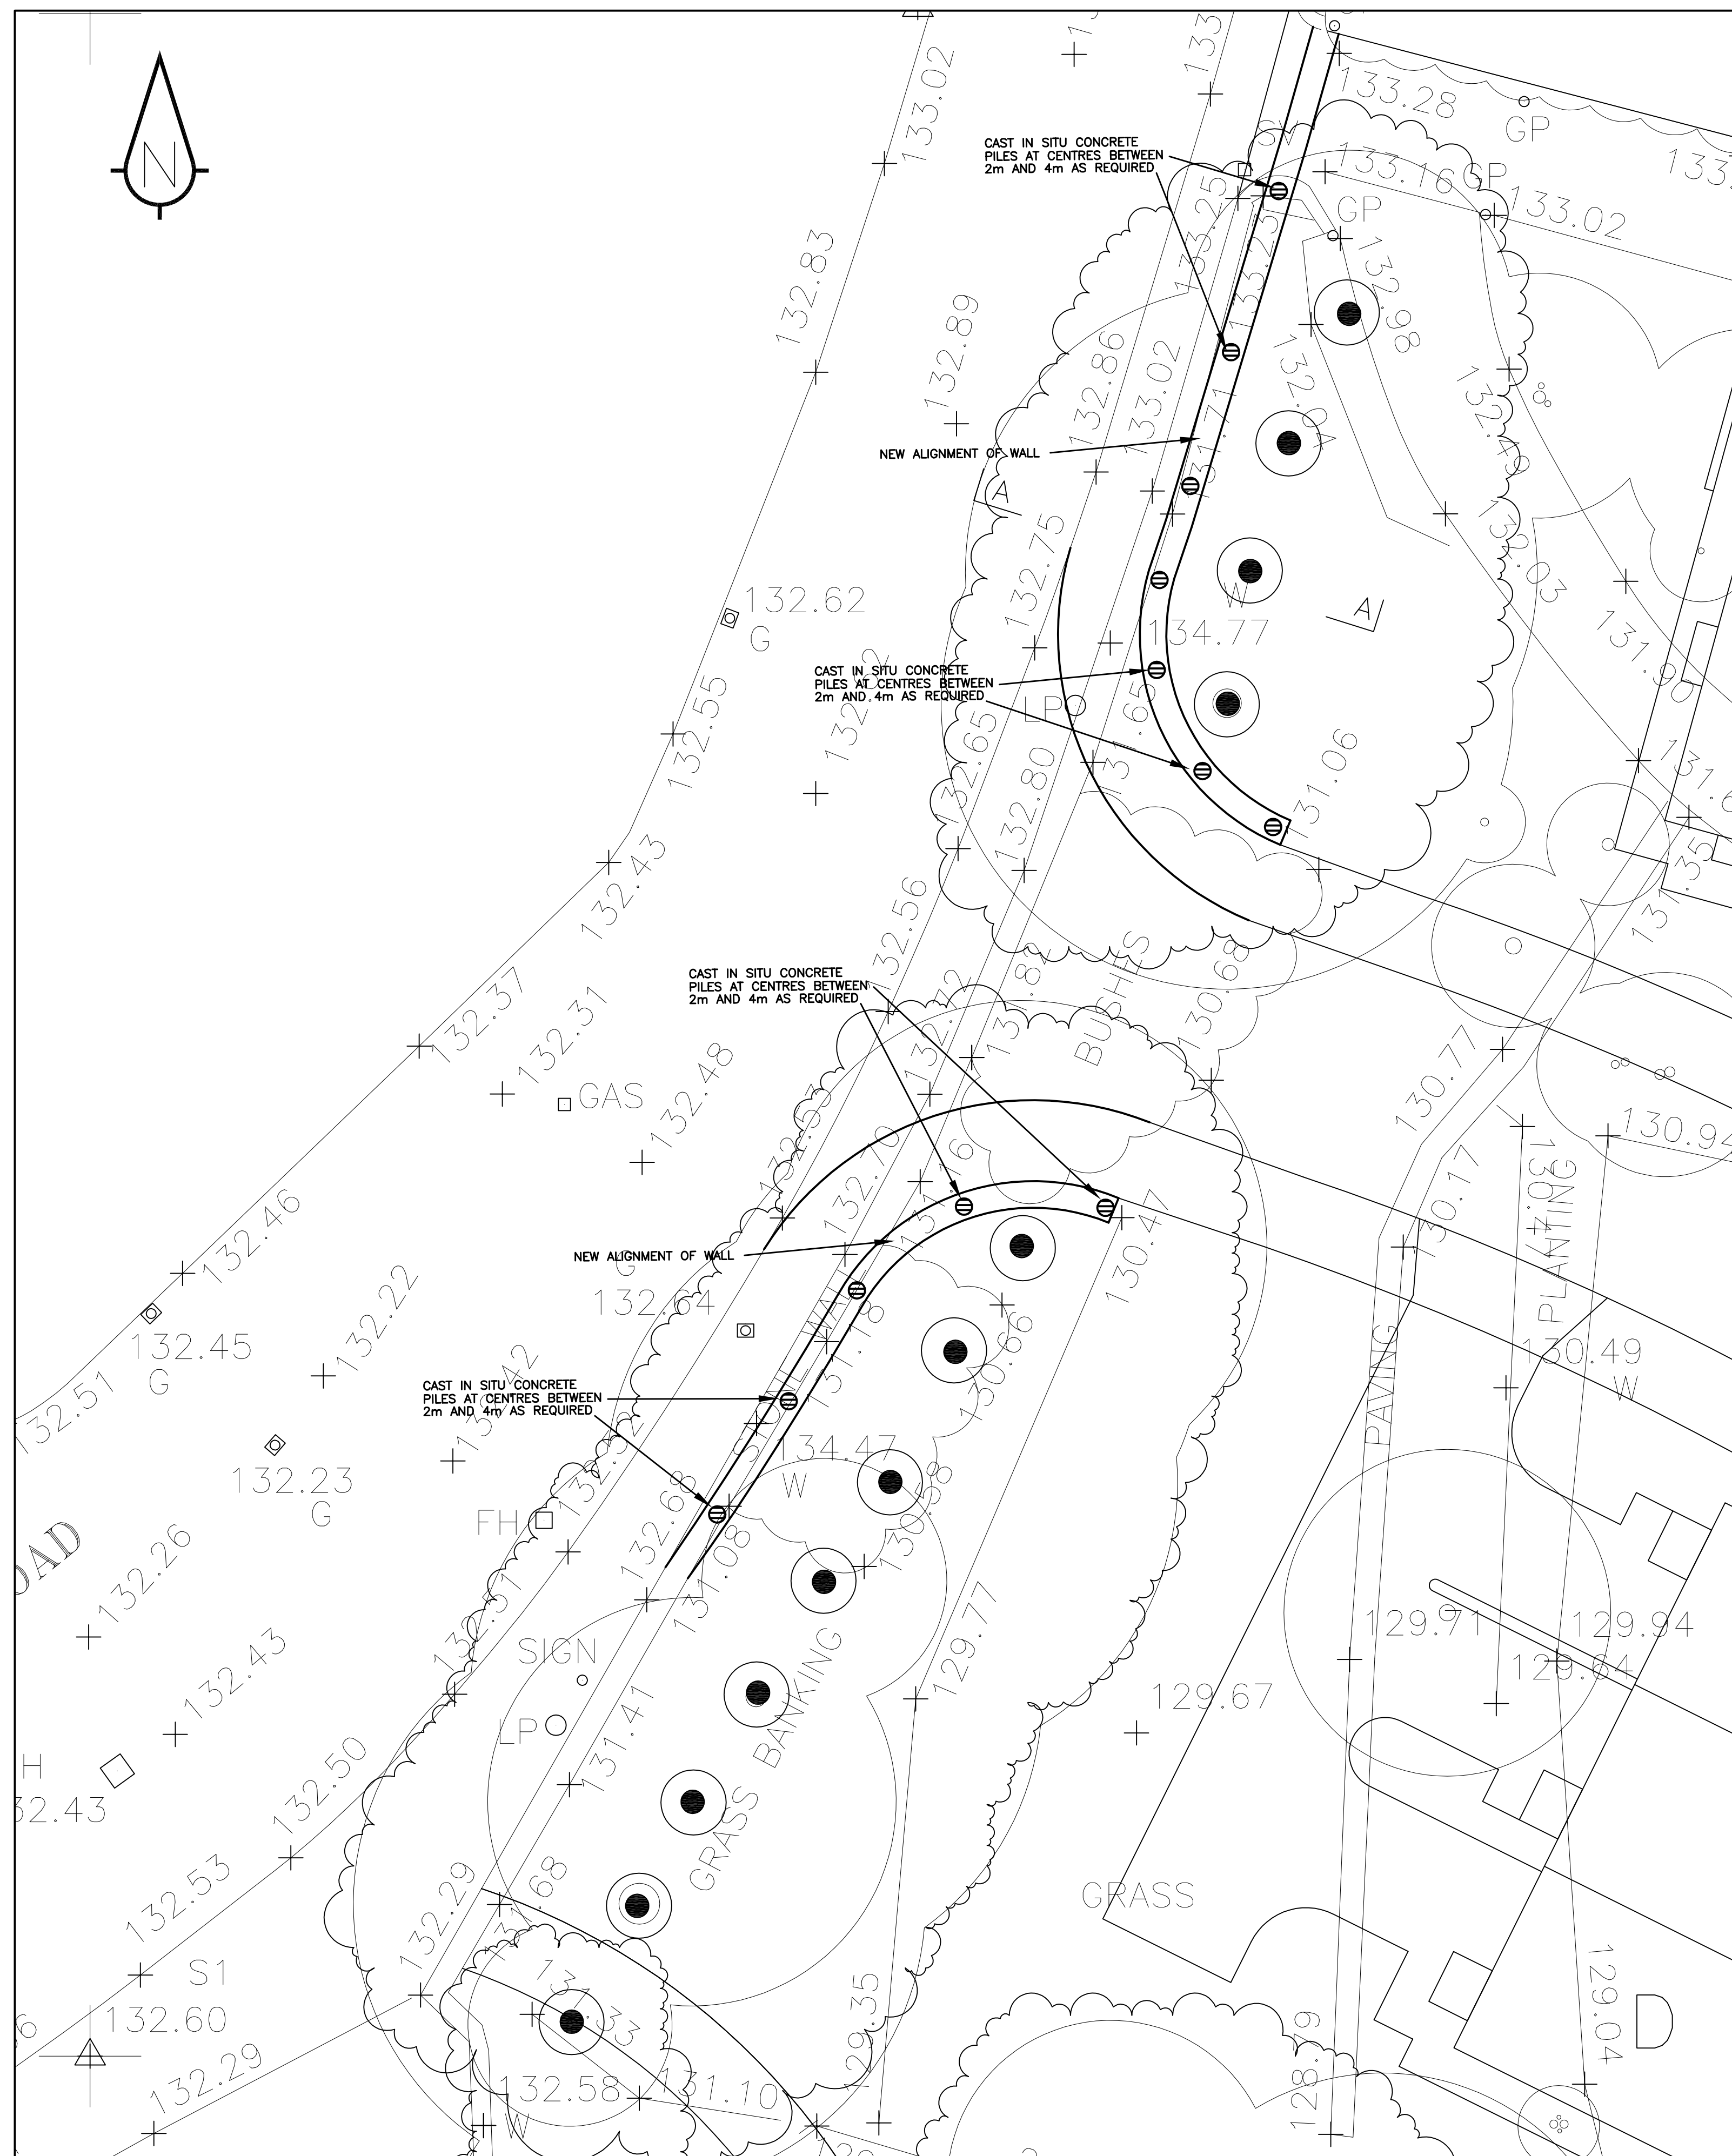

	Client
--	--------

J. Whitworth

Project Title

Proposed Residential Development
Dodworth Green Road
Barnsley

	Drawing Title
--	---------------

Proposed Stone Wall Re-Alignment and Typical Foundation Details

Scale As Shown	Drawn By JMCK
Drawing Size A1	Checked By JMCK
Date July 12	Approved By JMCK



Drawing Number	6751/003
----------------	----------

Rev