



CROSS SECTION A-A

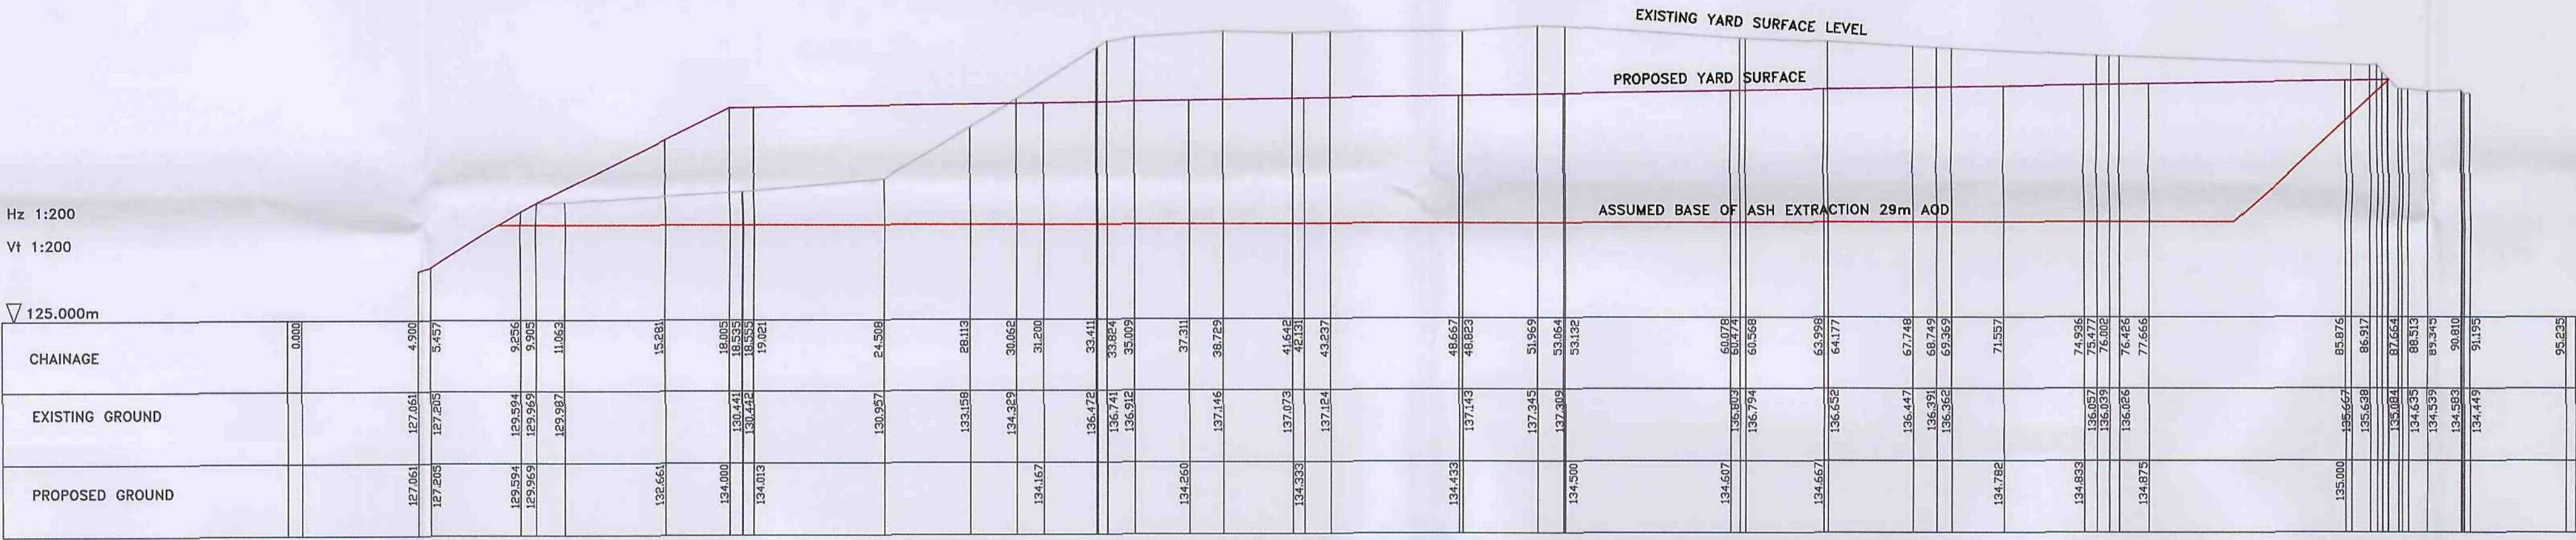

project	WEST ROAD , BARNSELEY.		
client	BARRETT EXCAVATION LTD		
drawing title	CROSS SECTION A-A		
Derek Brook Surveying Services Ltd 7 Ash Street Stanley Wakefield WF3 4JX Tel 01924 383055 Mobile 07770 440859 E Mail dksurvey@btinternet.com			
scale	1:200	revision	
drawn/traced	DB	date	APRIL 2008.
checked		date	
drawing number	WESTRD/XSECT		

CMR
11 JUN 2008



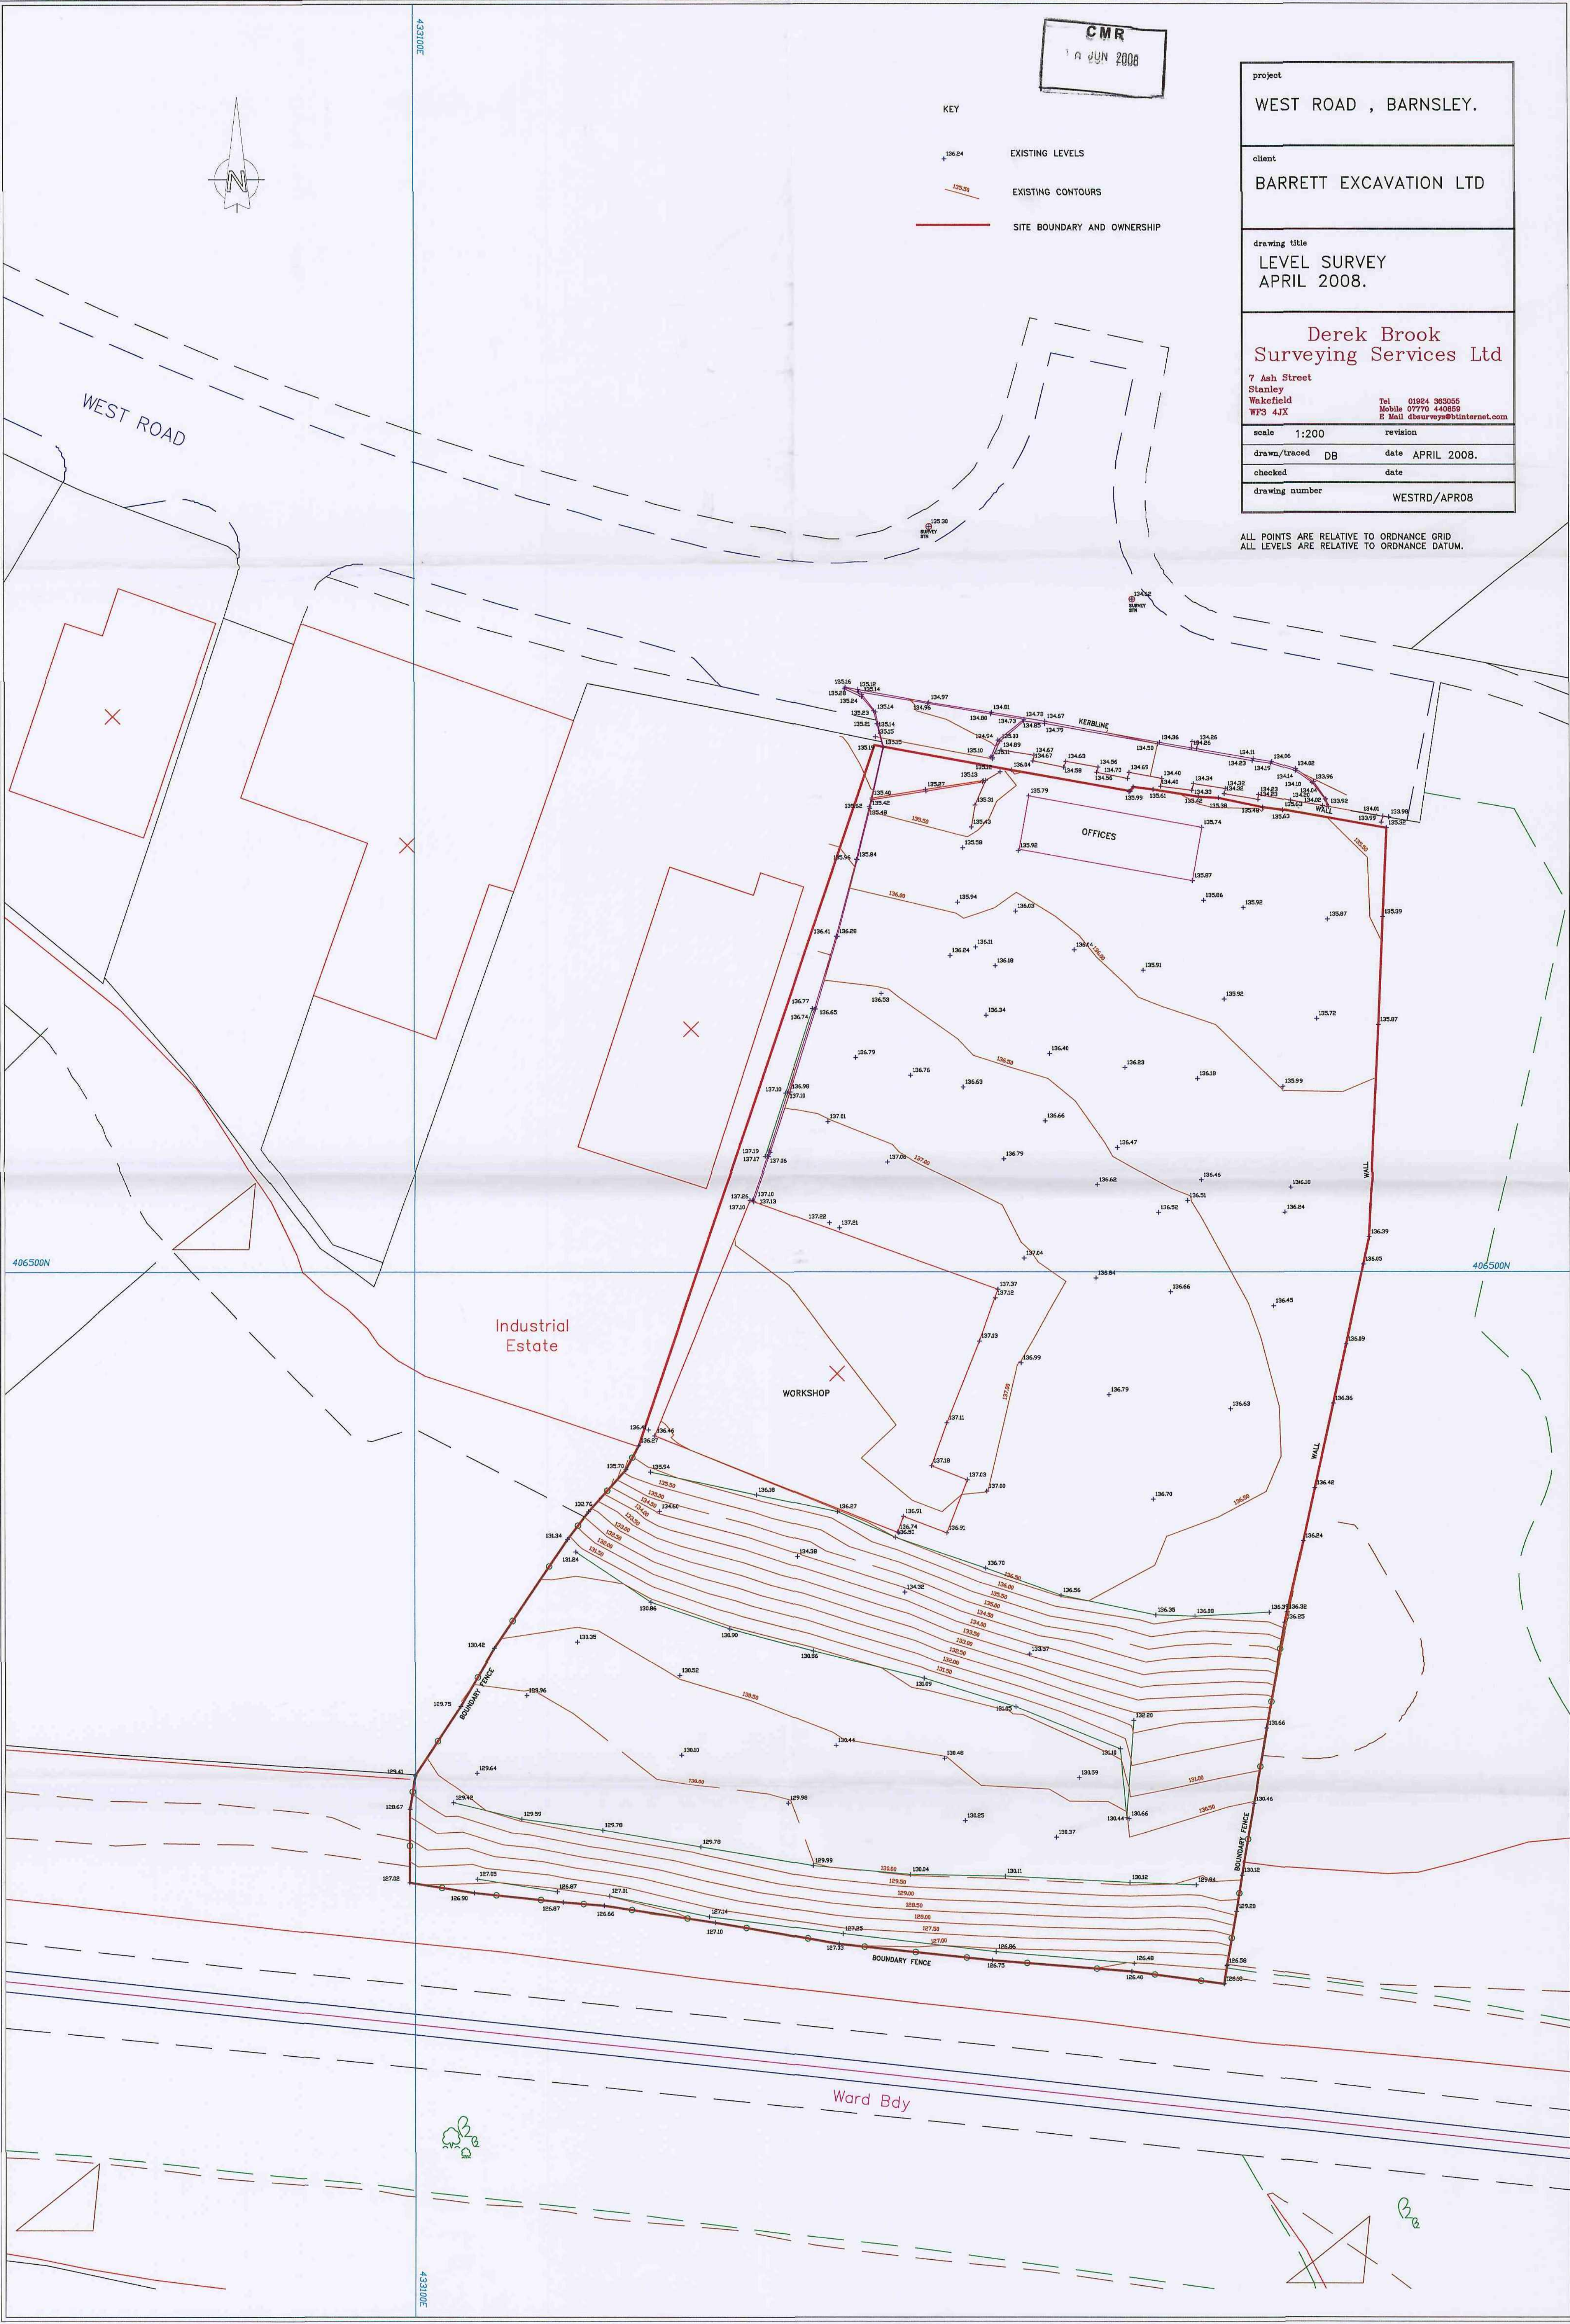

CMR
1 JUN 2008

- KEY
- 136.24 EXISTING LEVELS
 - 136.00 EXISTING CONTOURS
 - SITE BOUNDARY AND OWNERSHIP

project	WEST ROAD , BARNSELEY.		
client	BARRETT EXCAVATION LTD		
drawing title	LEVEL SURVEY APRIL 2008.		
Derek Brook Surveying Services Ltd			
7 Ash Street Stanley Wakefield WF3 4JX		Tel 01924 380055 Mobile 07770 440059 E Mail dbsurvey@btinternet.com	
scale	1:200	revision	
drawn/traced	DB	date	APRIL 2008.
checked		date	
drawing number	WESTRD/APR08		

ALL POINTS ARE RELATIVE TO ORDNANCE GRID
ALL LEVELS ARE RELATIVE TO ORDNANCE DATUM.