



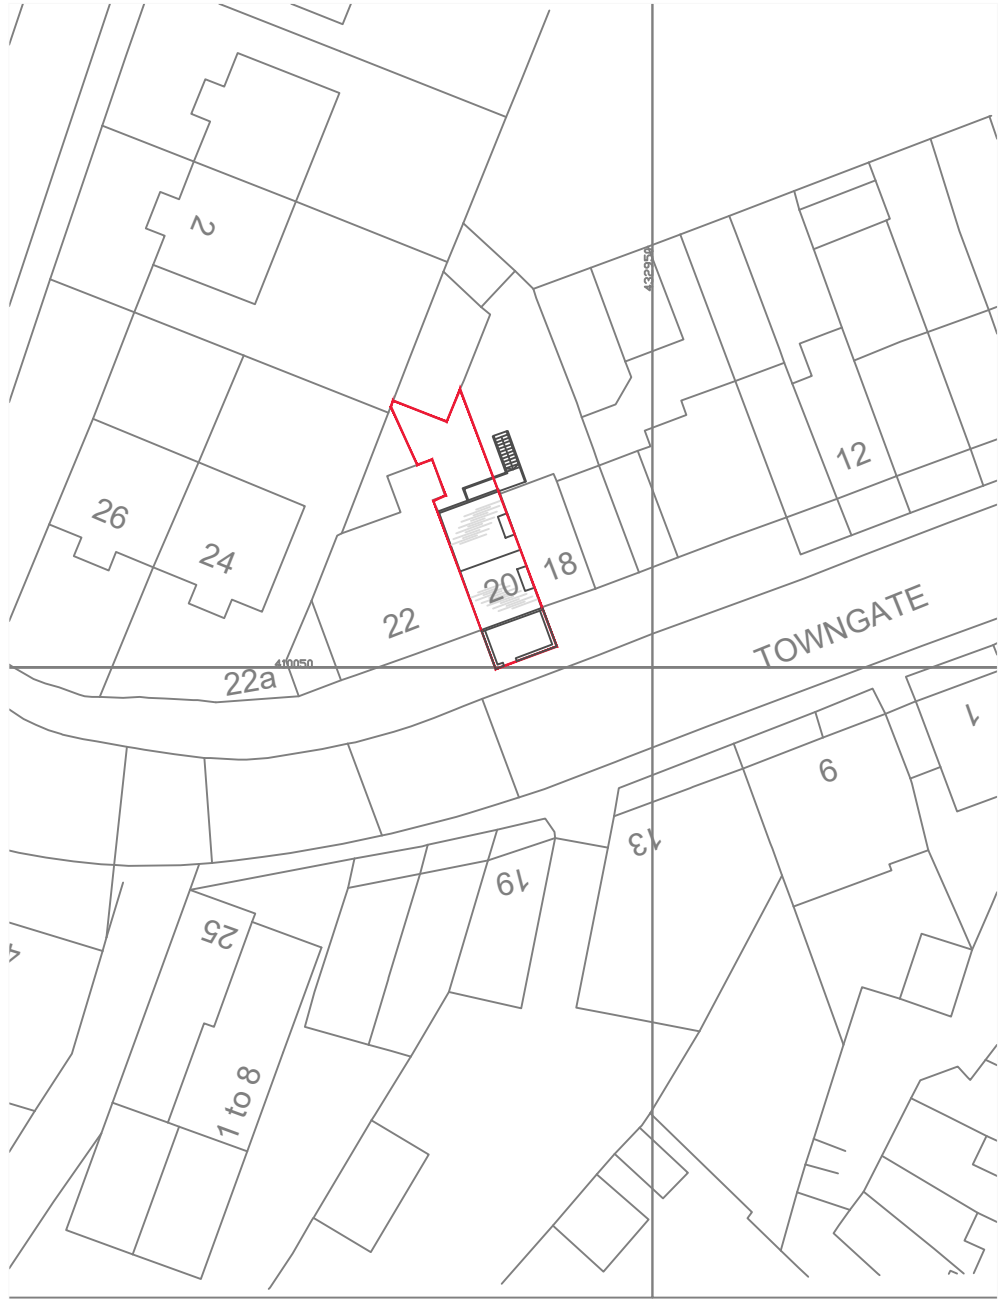


EXISTING BLOCK PLAN

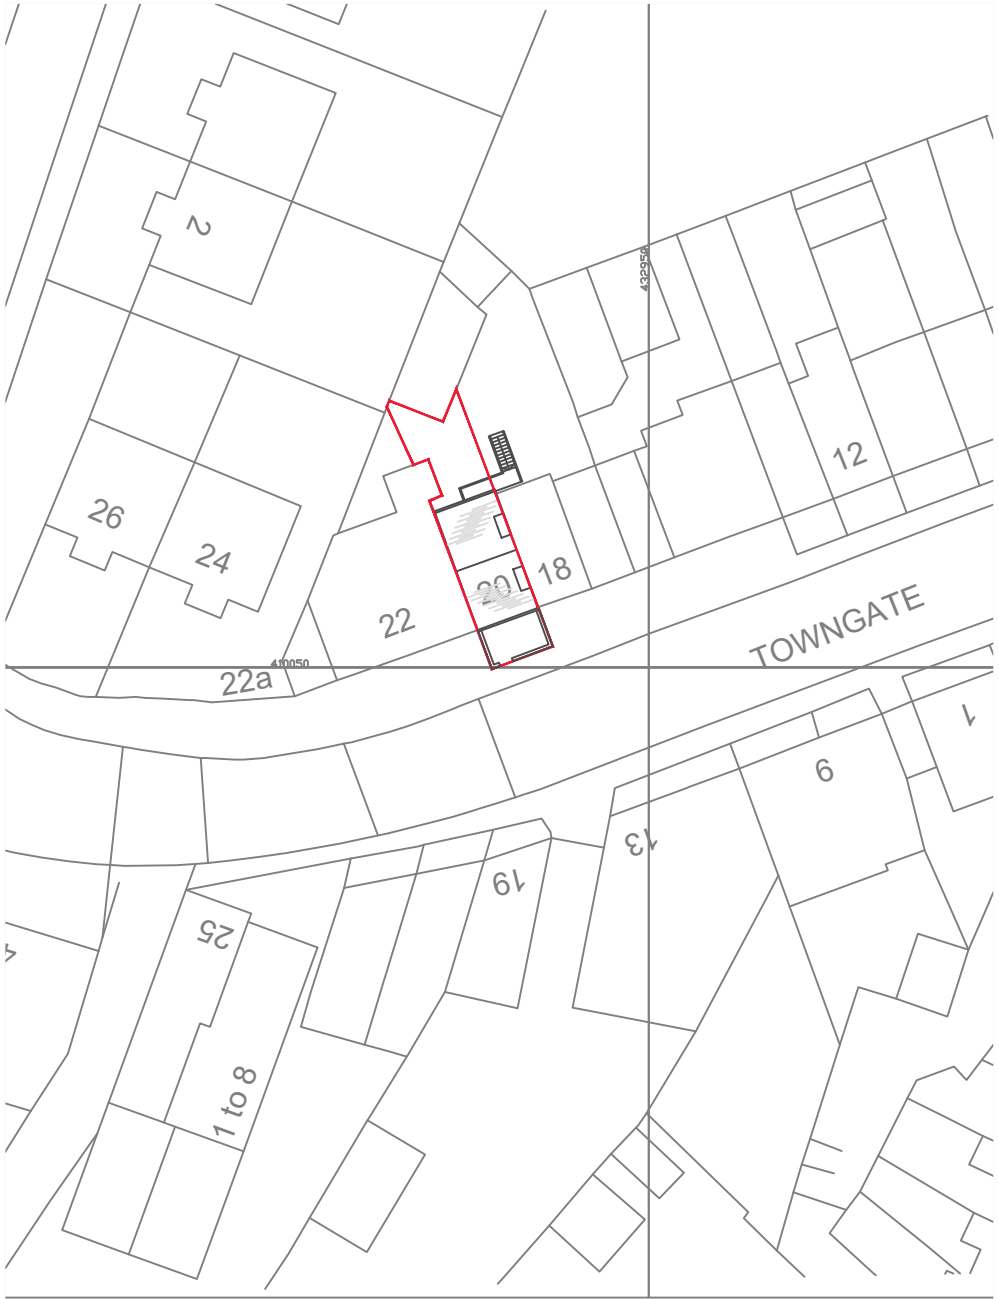

PROPOSED BLOCK PLAN



LOCATION PLAN 1:1250

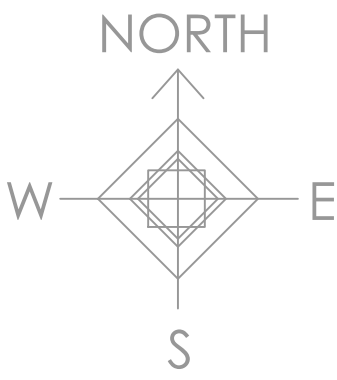

MR RASHID
20 TOWNGATE
MAPPLEWELL
S75 6AT
PLANNING APPLICATION
GROUND FLOOR
CHANGE OF USE WITH
FIRST FLOOR DWELLING

BLOCK PLAN
LOCATION PLAN

SCALE:
1:500
1:1250

DATE: 03/2022
DRAWING NO: 001
PAPER SIZE A1

REVISION A:
BOUNDARY WALL REINSTATED
AS PLANNING OFFICER
REQUEST