





VP02 SPICER HOUSE (50mm Single Frame)

When viewed at a comfortable arms length, this image is representative of the Maximum field of view of clear vision but is not representative of scale and distance

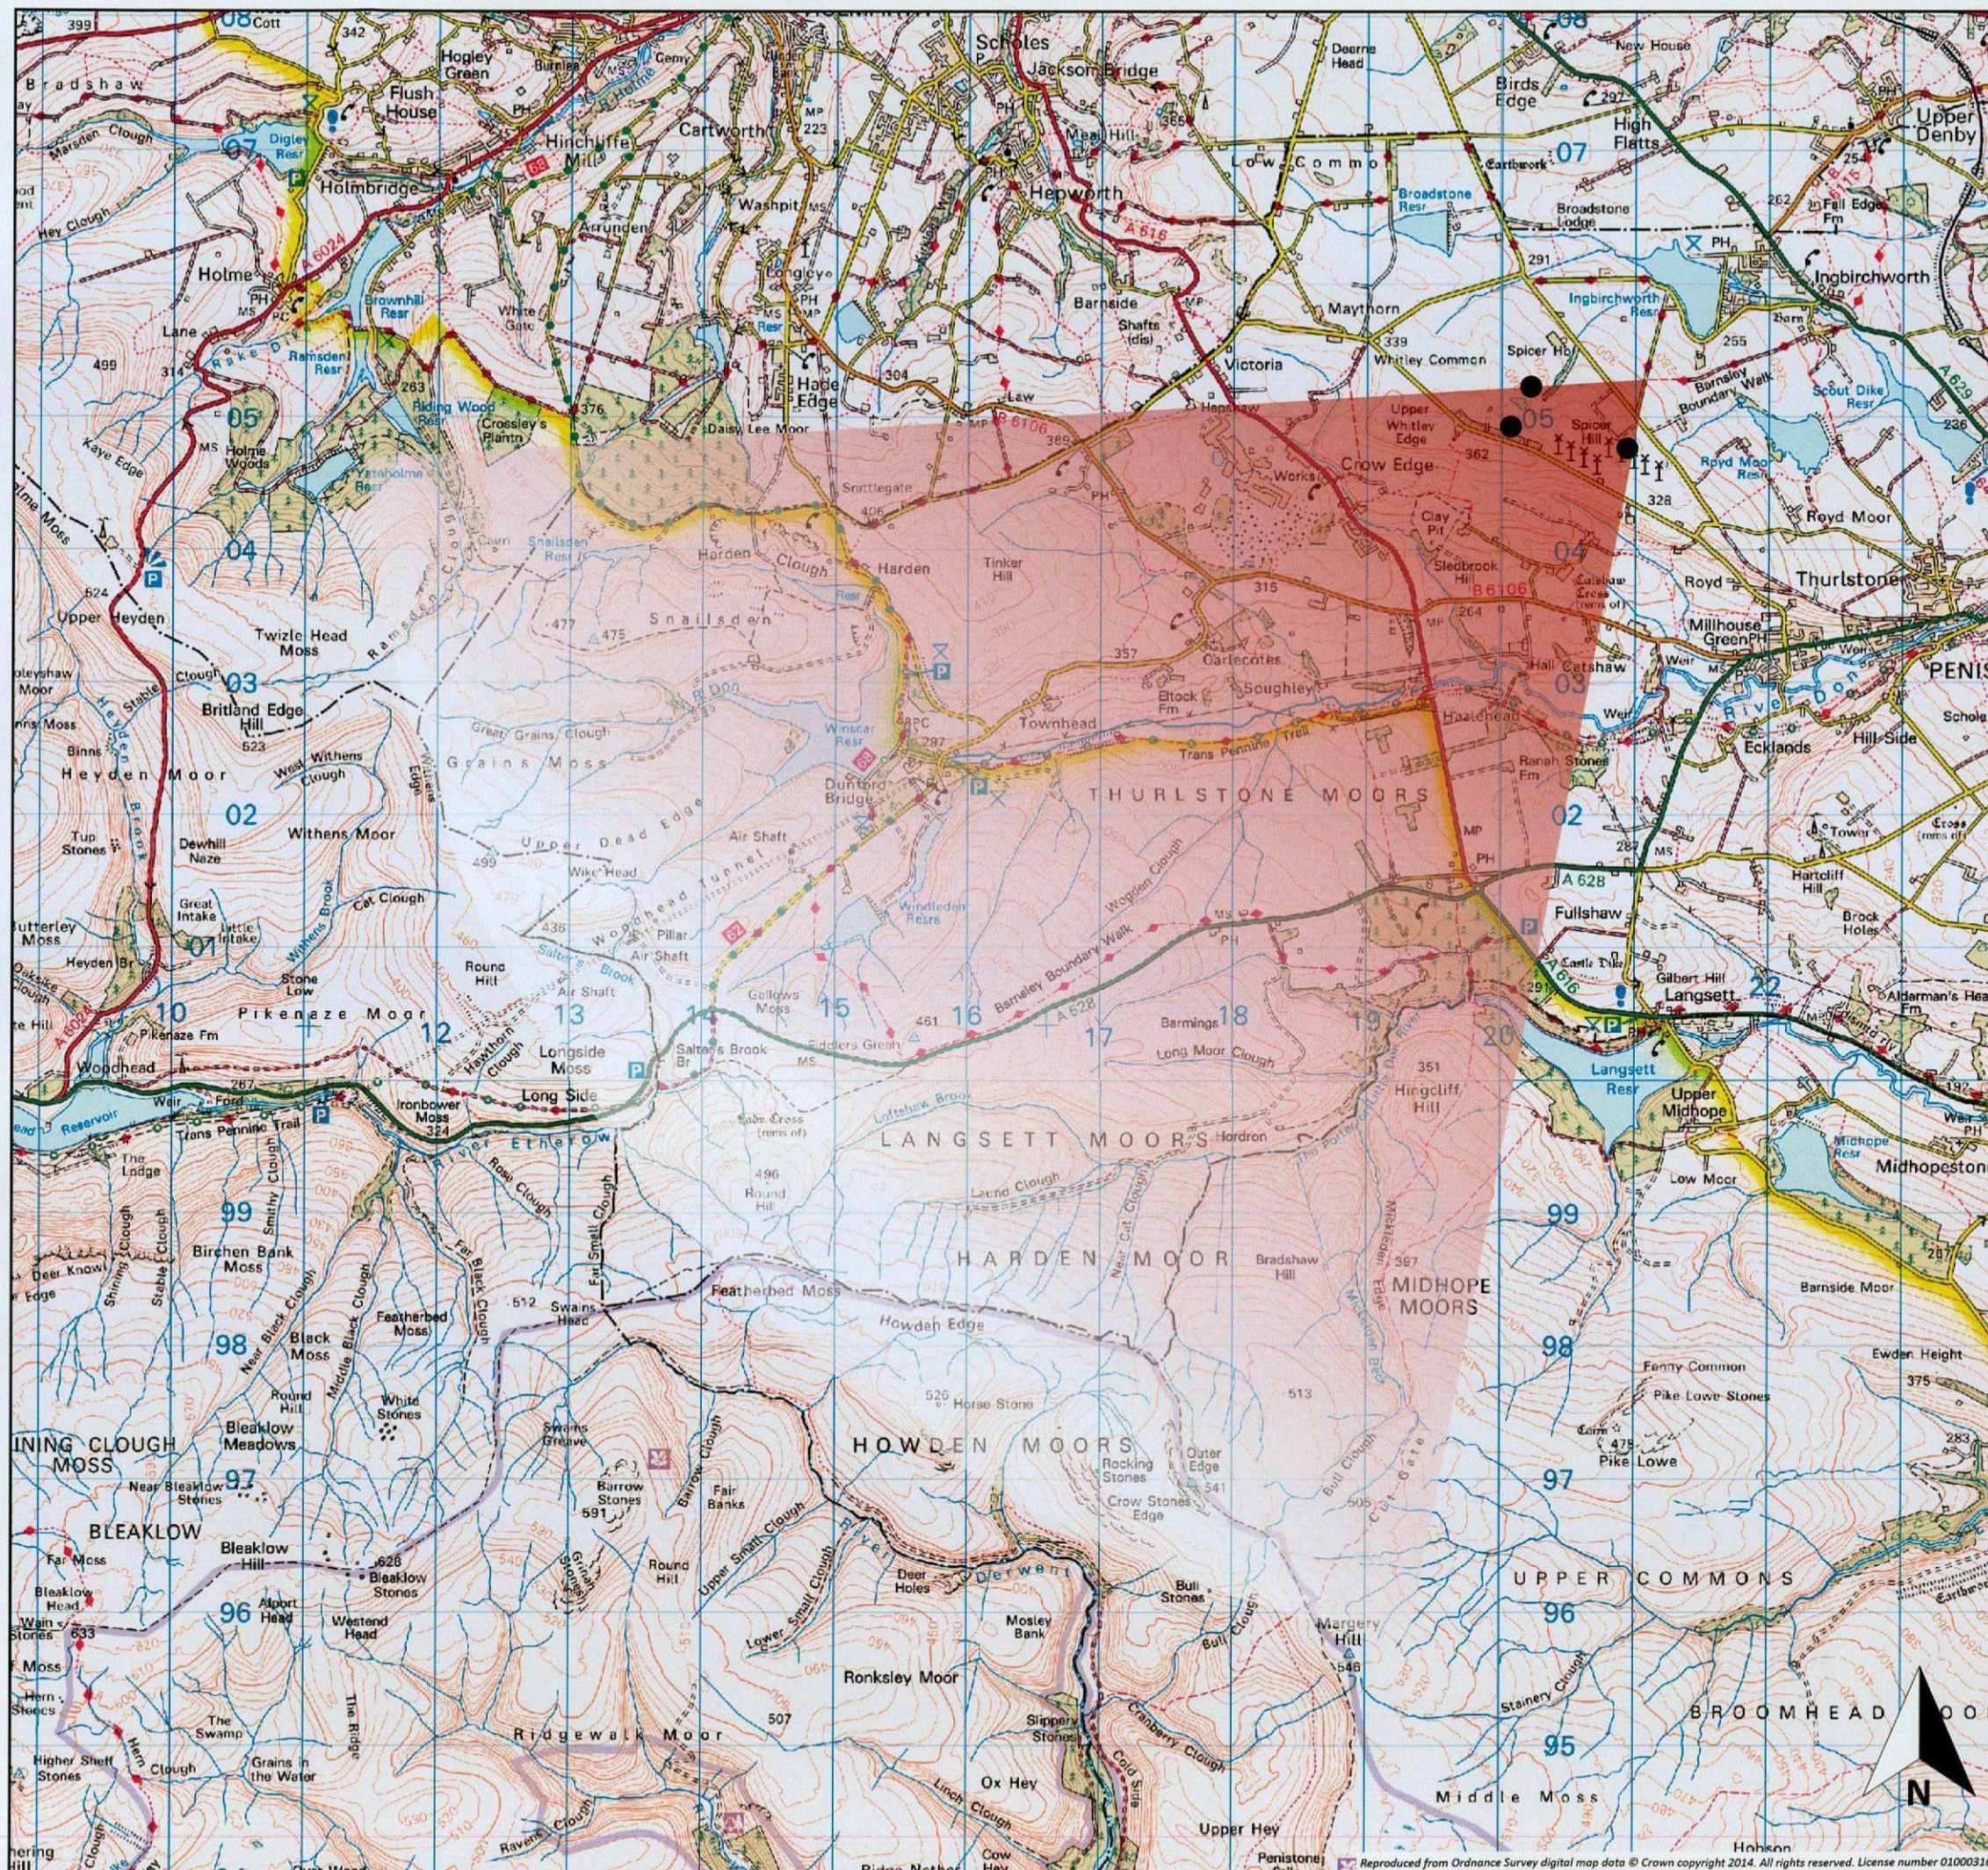

Project Name: Spicer Hill Extension
Document Title: VP03 - Barnsley Boundary Walk
Scale: 1:50,000 @ A3

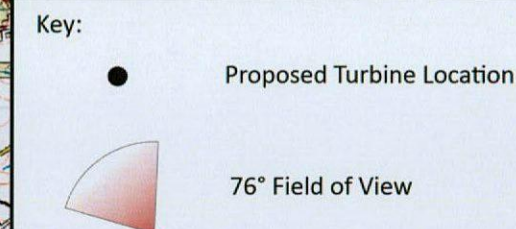

Viewpoint Information

Viewpoint Location: E421089 N405262
Viewpoint Elevation: 299m (A.O.D)
View Direction: 231°
Distance to Turbine: 531m

Visibility: 4 Projects

Camera Type: D3100
Focal Length: 35mm
Effective Focal Length: 54.6mm
Date Taken: 24/03/2014
Time Taken: 09:50
Height above elevation: 1.5m

Visual Impact

Sensitivity: High
Magnitude: Medium
Overall: Major/Moderate

Please note for a 76° field of view, a viewing distance of 300mm is recommended.

Client: JG Pears Ltd
Drawing by: Green Cat Renewables Ltd


Document Number: C1490-395/Fig 7.11
Version: 1.0
Author: SS
Checked by: AW
Approved By: GM
Date: 15/08/2014



VP03 BARNSELY BOUNDARY WALK AT ANNAT ROYD LANE - PHOTOGRAPH OF EXISTING VIEW



VP03 BARNSELY BOUNDARY WALK AT ANNAT ROYD LANE - WIRELINE DRAWING

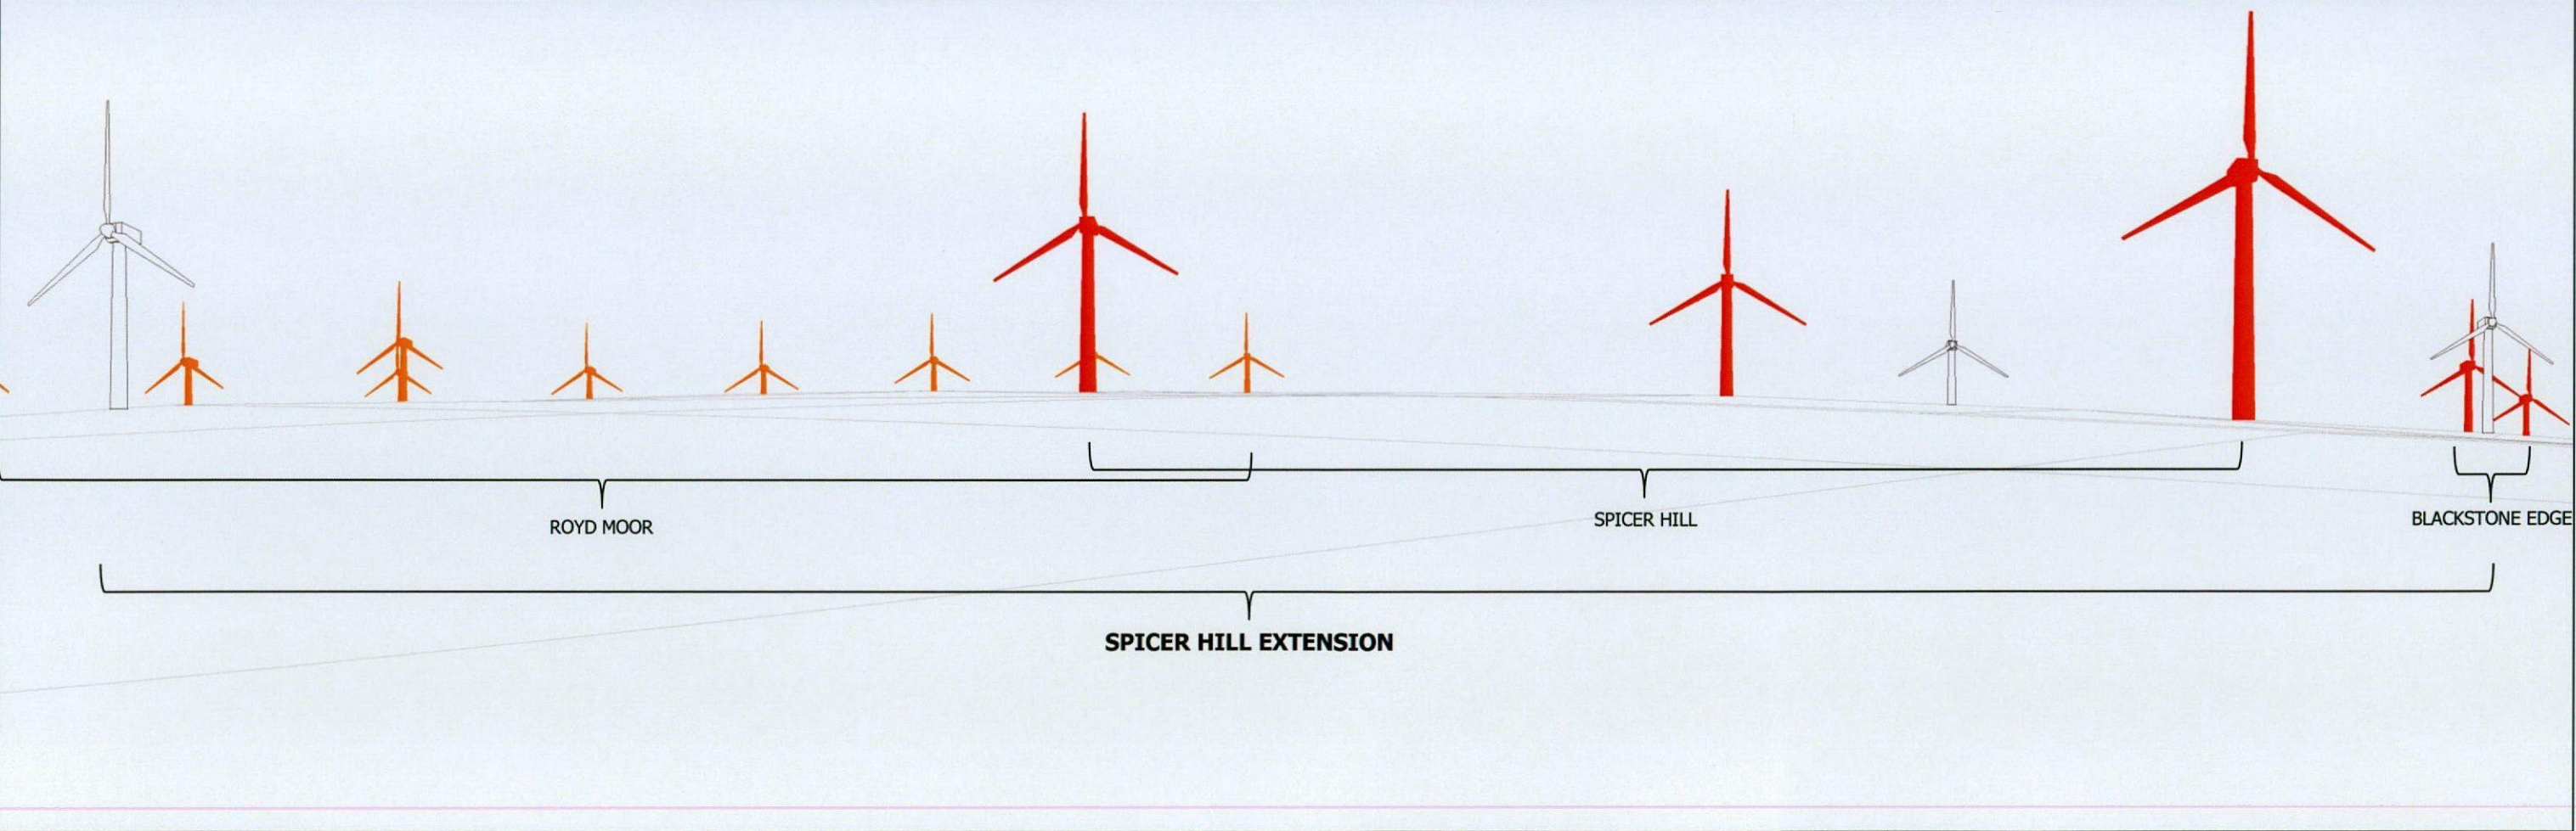

VP03 BARNSLEY BOUNDARY WALK AT ANNAT ROYD LANE - PHOTOMONTAGE OF PROPOSAL

76° VIEWING ANGLE
300MM VIEWING DISTANCE





VP03 BARNSELY BOUNDARY WALK AT ANNAT ROYD LANE (50mm Single Frame)

When viewed at a comfortable arms length, this image is representative of the Maximum field of view of clear vision but is not representative of scale and distance