


DWELLINGS

LAND AT CARRINGTON AVENUE
BARNSELEY




FRONT ELEVATION.

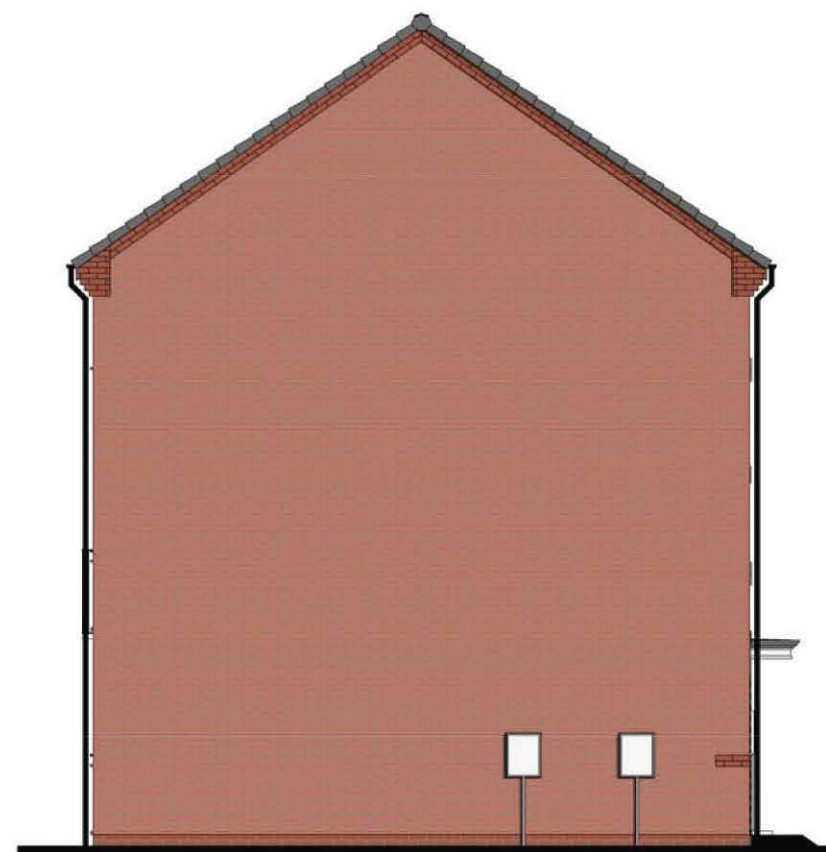


L.H. SIDE ELEVATION.




REAR ELEVATION.

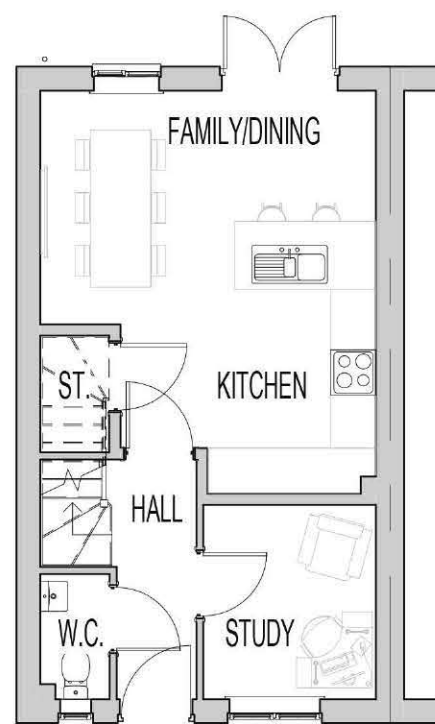

GROUND FLOOR PLAN.

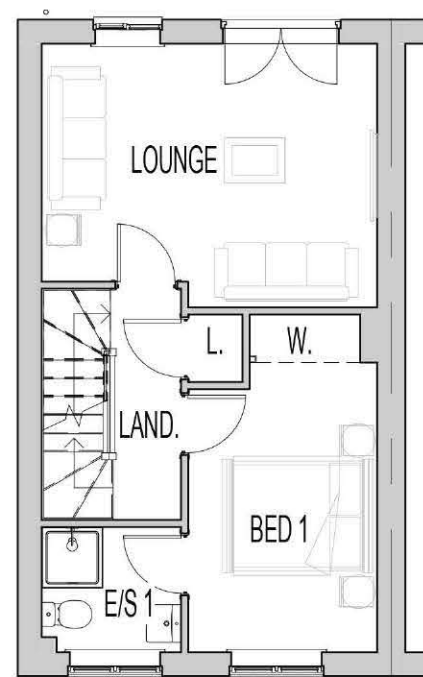

FIRST FLOOR PLAN.

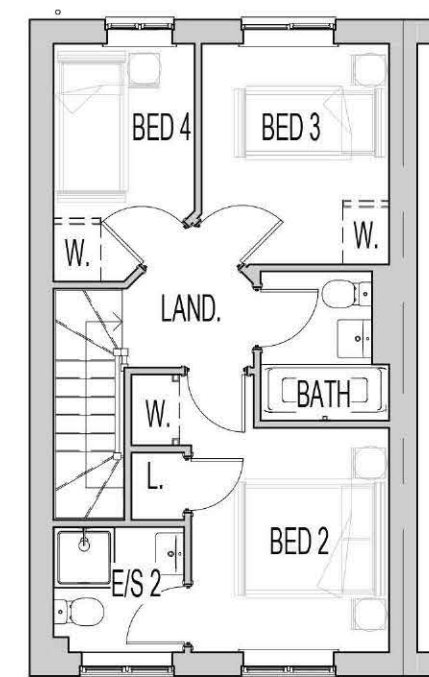

SECOND FLOOR PLAN.




FRONT ELEVATION.



L.H. SIDE ELEVATION.



REAR ELEVATION.

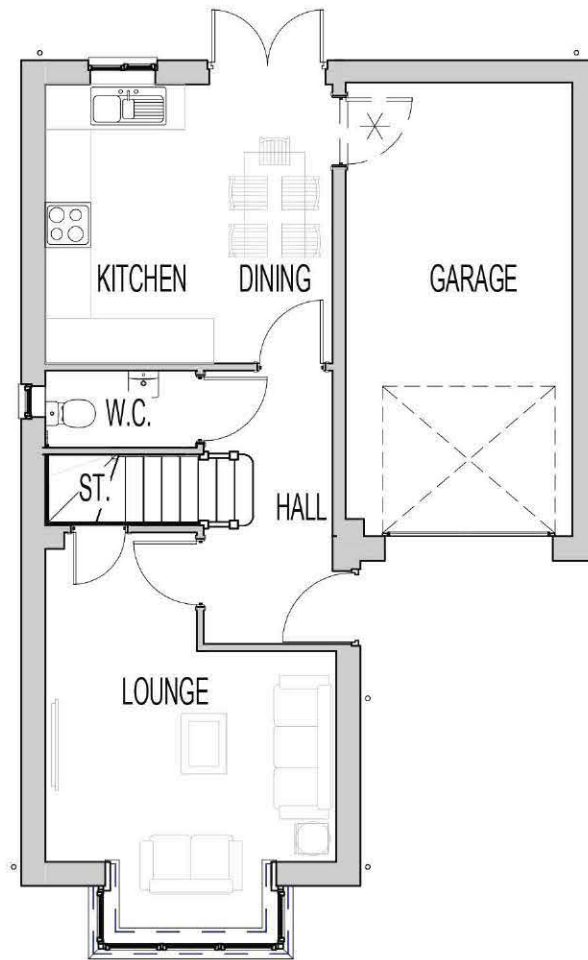

GROUND FLOOR PLAN.



FIRST FLOOR PLAN.




R.H. SIDE ELEVATION.

✕ INDICATES OPTIONAL INTERNAL DOOR, CONFIRM WITH REGIONAL TECHNICAL TEAM OVER SITE SPECIFIC VARIATIONS.




FRONT ELEVATION.

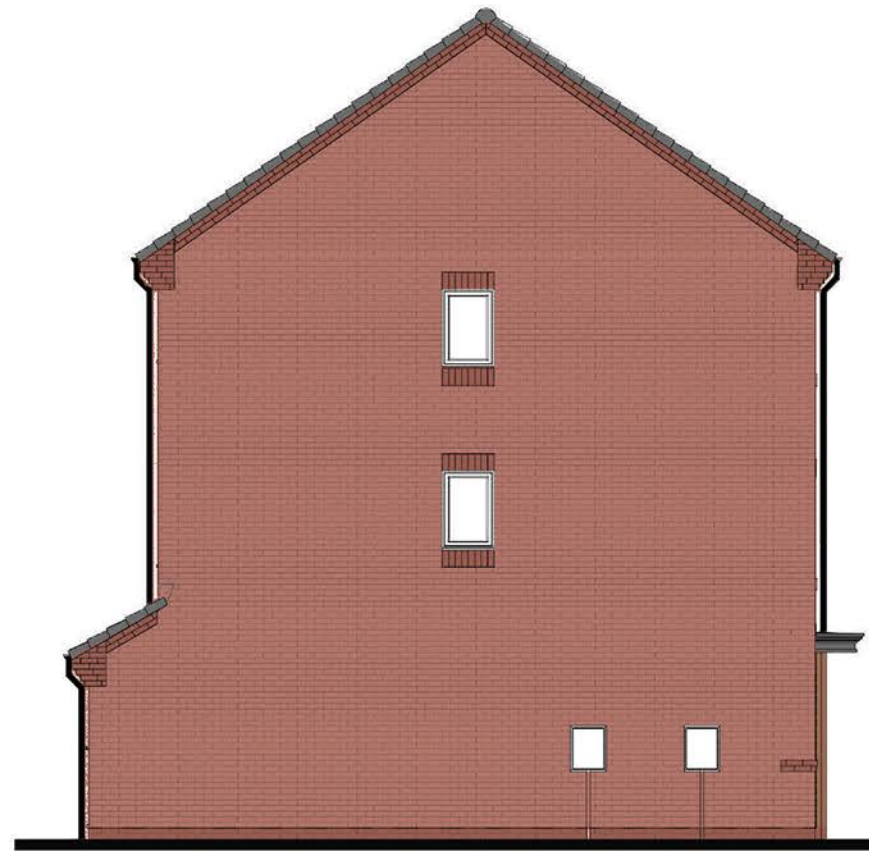


L.H. SIDE ELEVATION.




REAR ELEVATION.

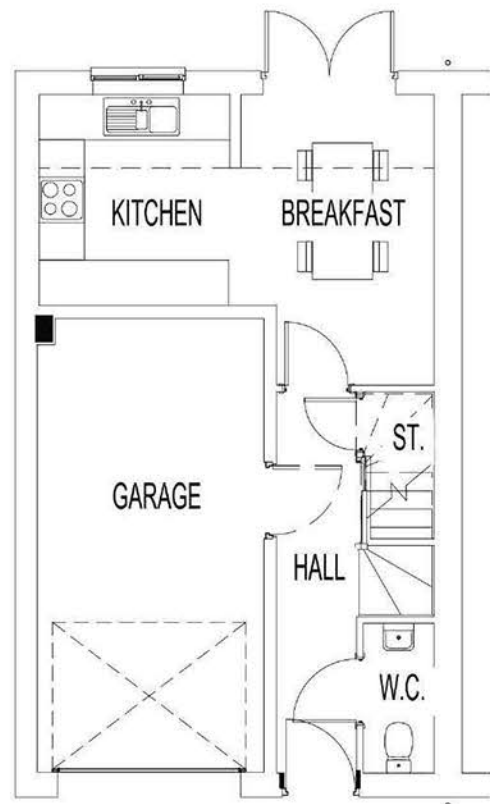


GROUND FLOOR PLAN.

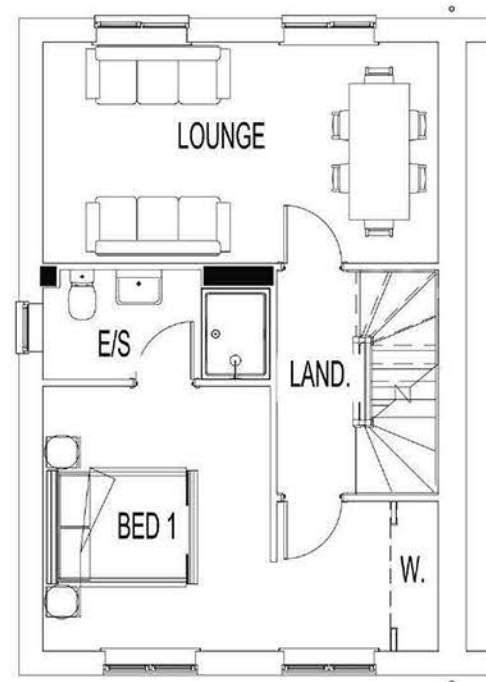

FIRST FLOOR PLAN.

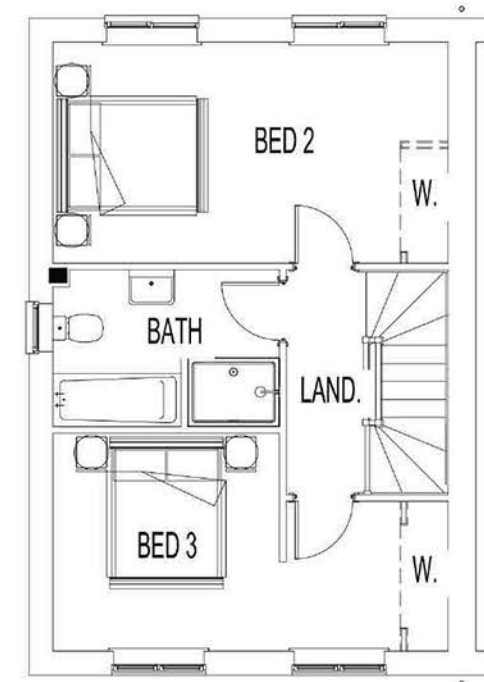


SECOND FLOOR PLAN.

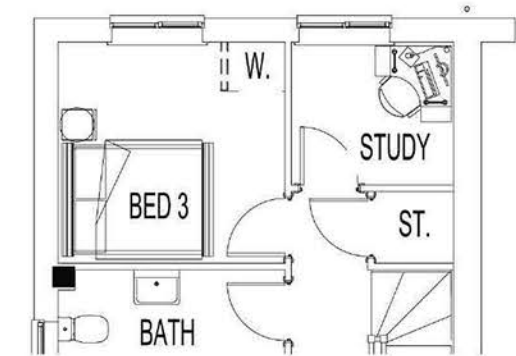

SECOND FLOOR - OPTION.




FRONT ELEVATION.

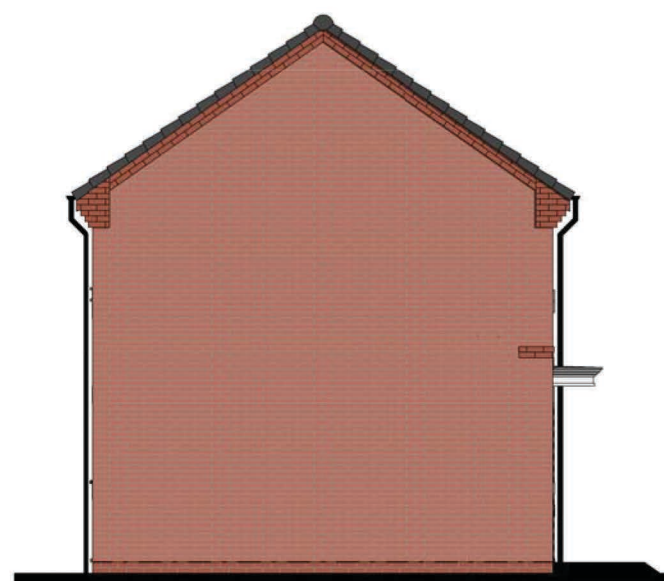


L.H. SIDE ELEVATION.




REAR ELEVATION.

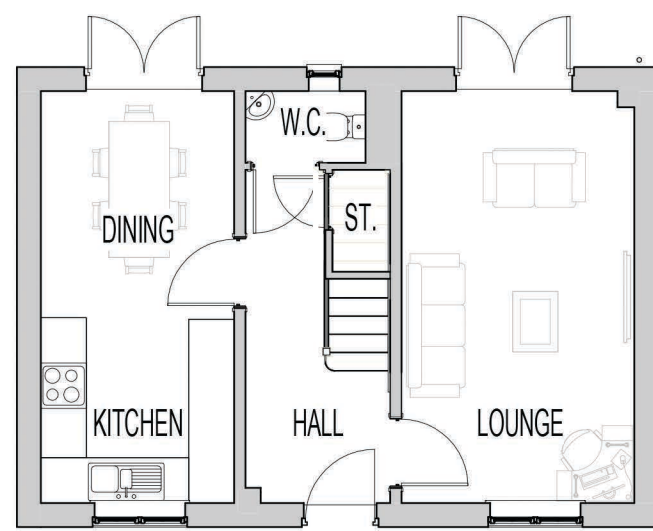

GROUND FLOOR PLAN

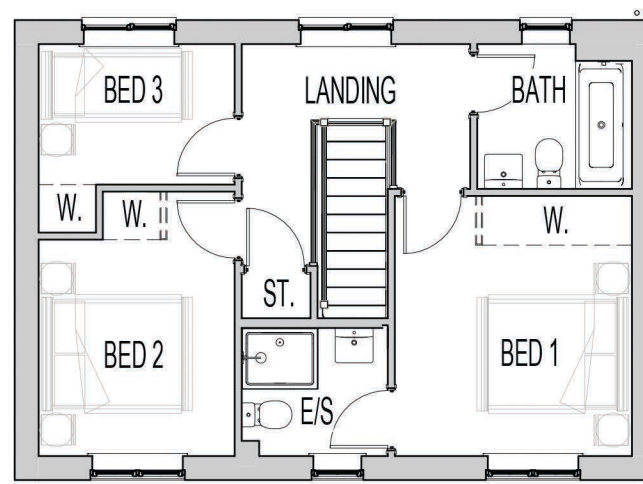


FIRST FLOOR PLAN.

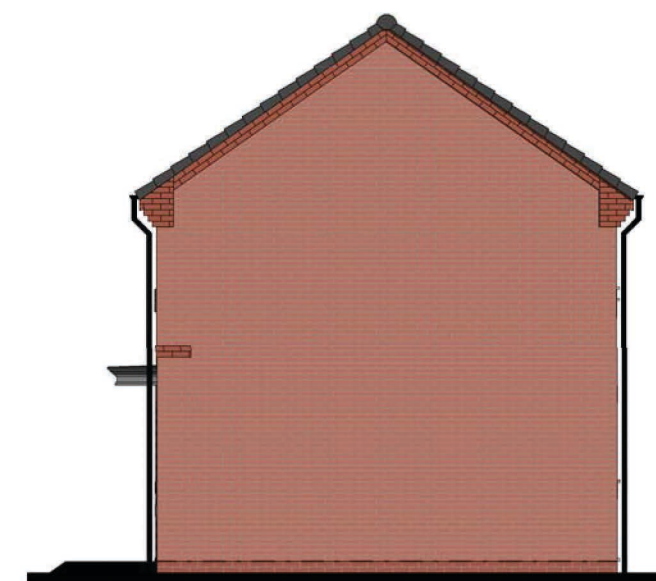

R.H. SIDE ELEVATION.




FRONT ELEVATION.

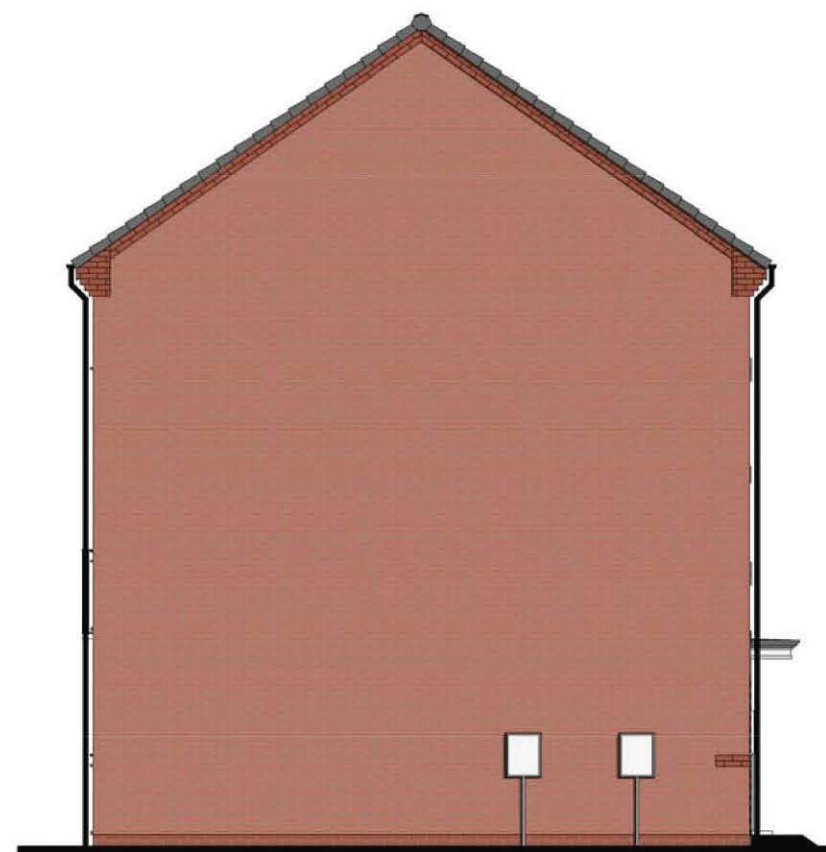


L.H. SIDE ELEVATION.




REAR ELEVATION.

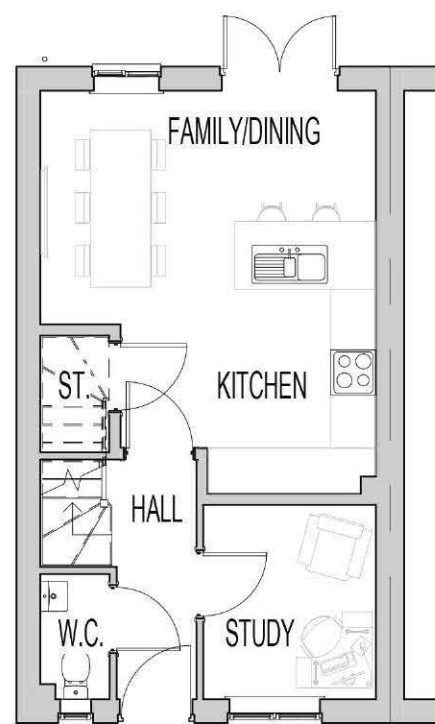

GROUND FLOOR PLAN.

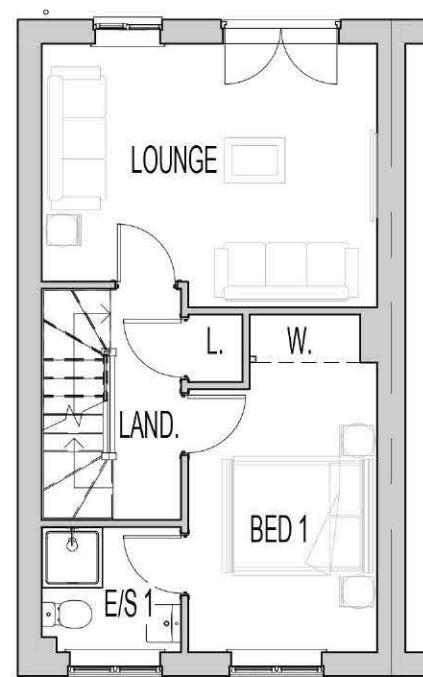

FIRST FLOOR PLAN.

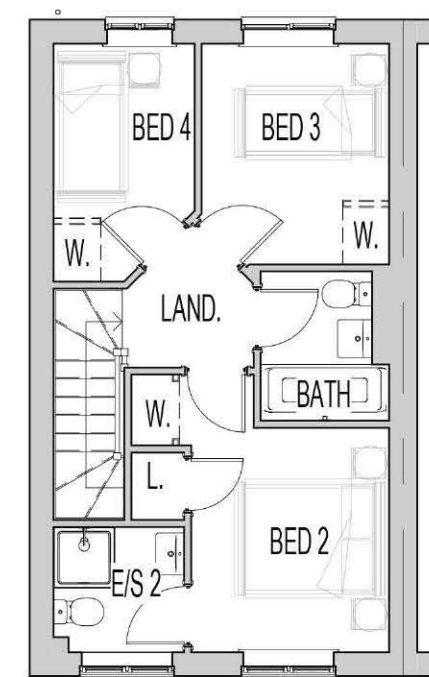

SECOND FLOOR PLAN.




FRONT ELEVATION.



L.H. SIDE ELEVATION.



REAR ELEVATION.

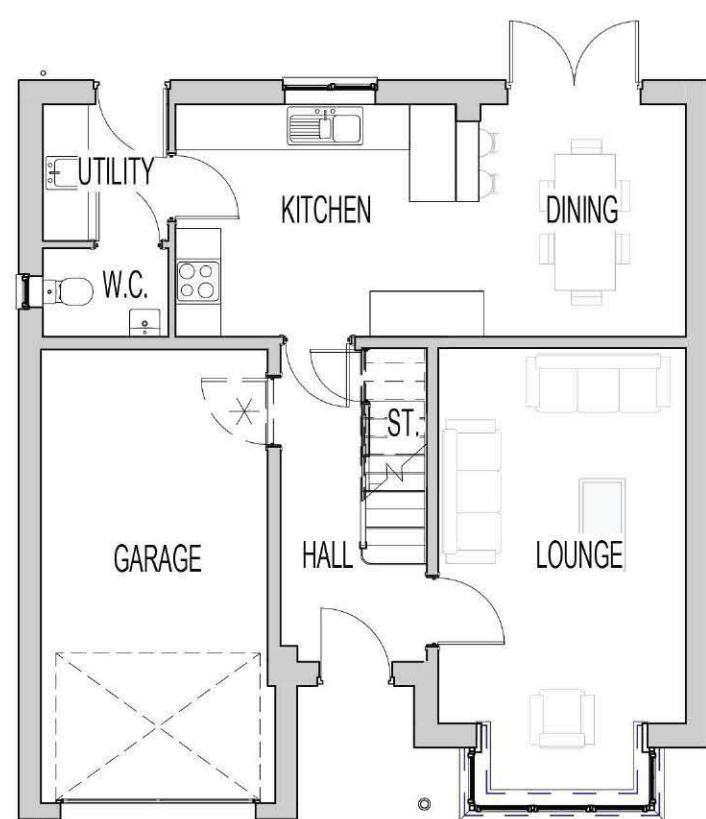

GROUND FLOOR PLAN



FIRST FLOOR PLAN.



R.H. SIDE ELEVATION.

✱ INDICATES OPTIONAL INTERNAL GARAGE ACCESS DOOR, CONFIRM WITH REGIONAL TECHNICAL TEAM OVER SITE SPECIFIC VARIATIONS.


Site Name: **CARRINGTON AVENUE, BARNSELEY**

Drawing No: **4098013 - ASHBERY**

Scale @ 1 : 100 **miller homes**




FRONT ELEVATION.

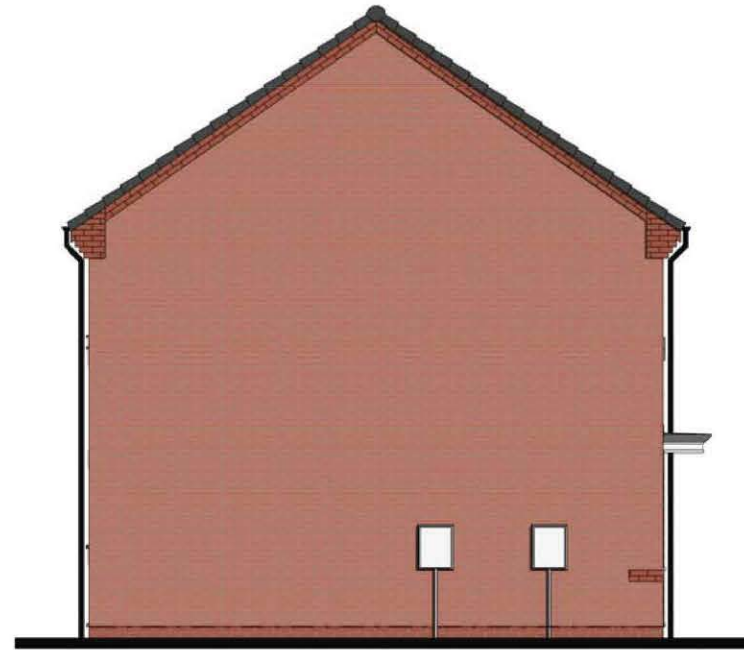

L.H. SIDE ELEVATION.




REAR ELEVATION.

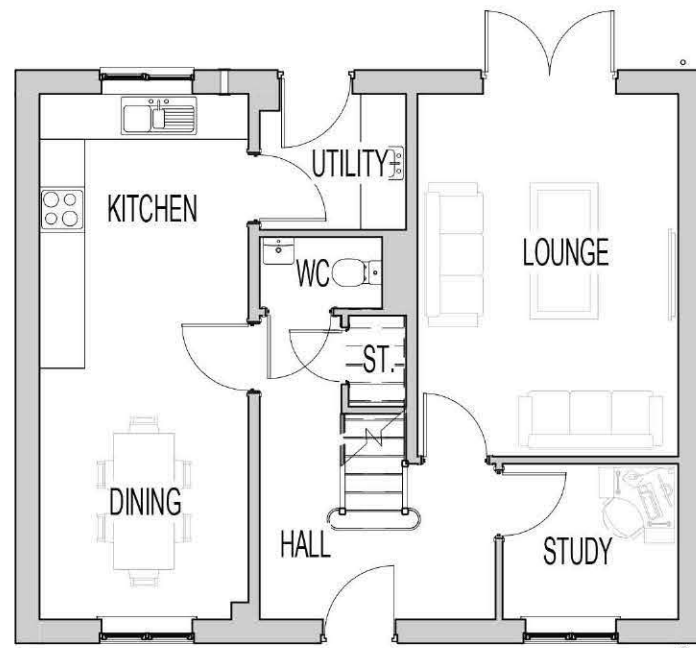

GROUND FLOOR PLAN.



FIRST FLOOR PLAN.

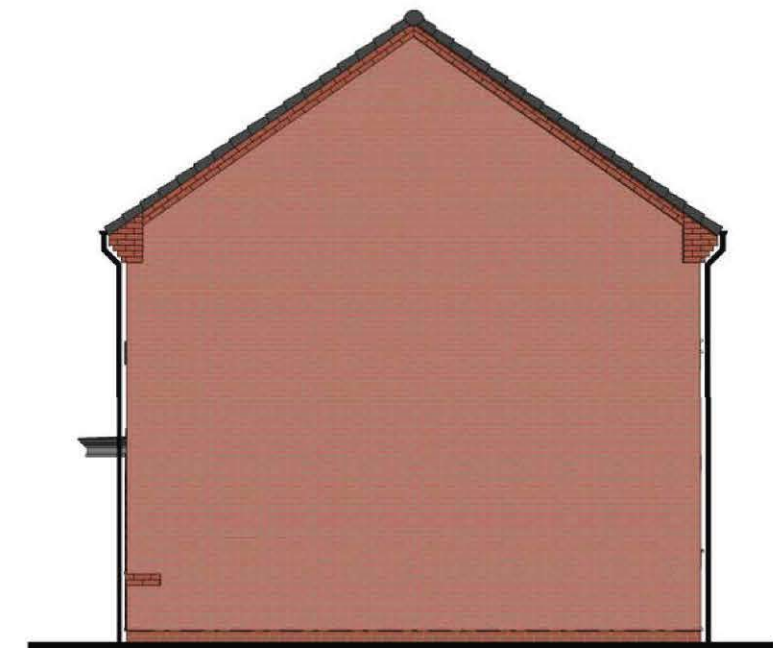


R.H. SIDE ELEVATION.




FRONT ELEVATION.




L.H. SIDE ELEVATION.

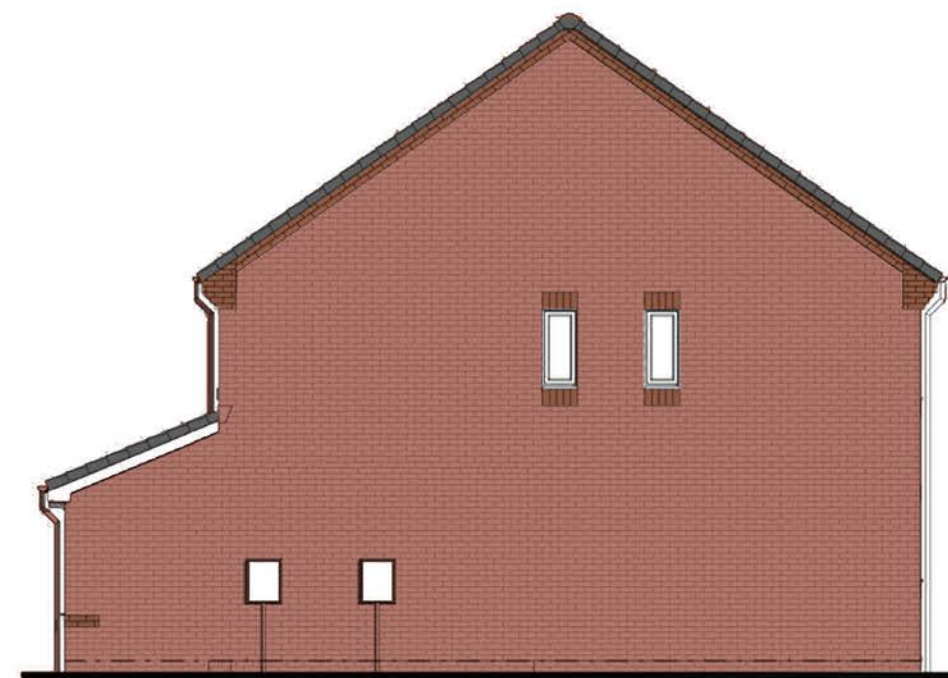

R.H. SIDE ELEVATION.

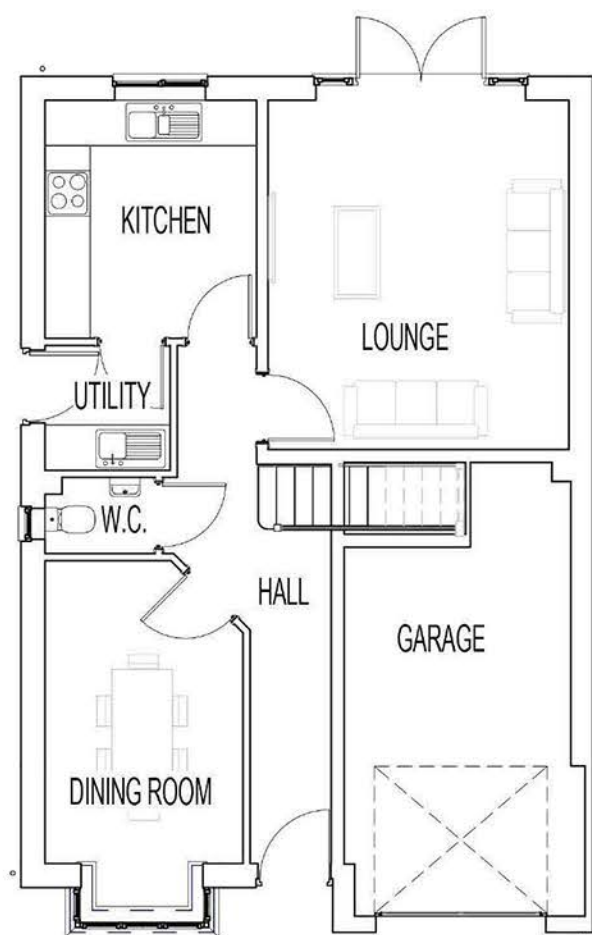

GROUND FLOOR PLAN.

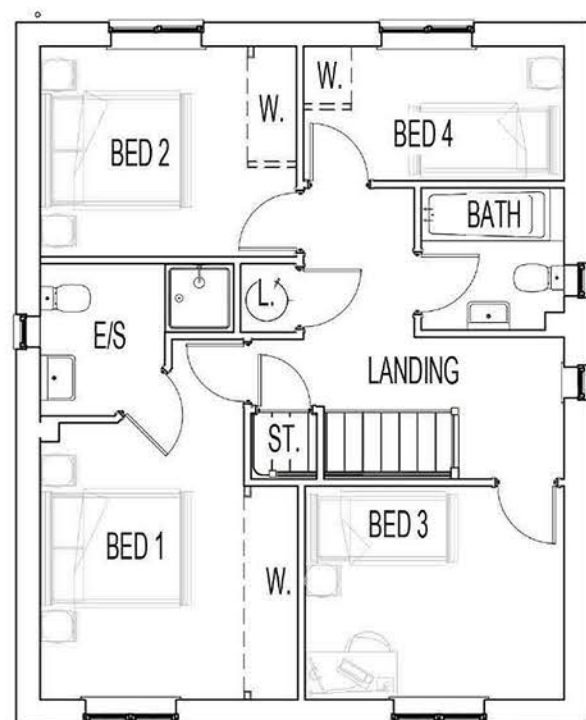

FIRST FLOOR PLAN.



REAR ELEVATION.

Site Name: **CARRINGTON AVENUE, BARNSELEY**

Drawing No: **4298023 - HALLAM**

Scale @ 1 : 100 **miller homes**




FRONT ELEVATION.



L.H. SIDE ELEVATION.



REAR ELEVATION.

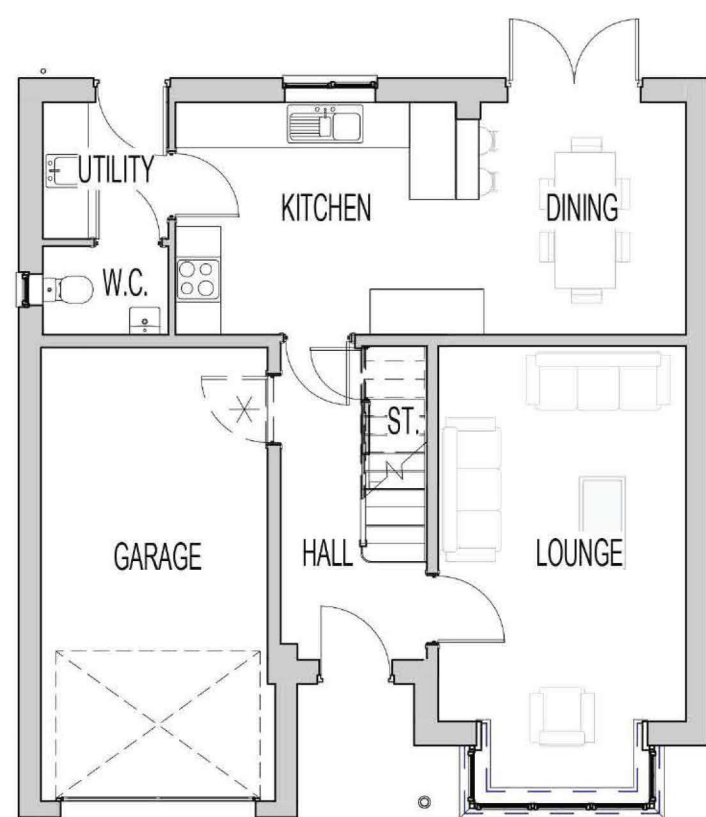

GROUND FLOOR PLAN



FIRST FLOOR PLAN.



R.H. SIDE ELEVATION.

* INDICATES OPTIONAL INTERNAL GARAGE ACCESS DOOR, CONFIRM WITH REGIONAL TECHNICAL TEAM OVER SITE SPECIFIC VARIATIONS.

CARRINGTON AVENUE, BARNSELEY





RENDERED PLOTS



SALES GARAGE (PLOT 1)


Note: Garage doors to match character areas

SC2 - SALES GARAGE

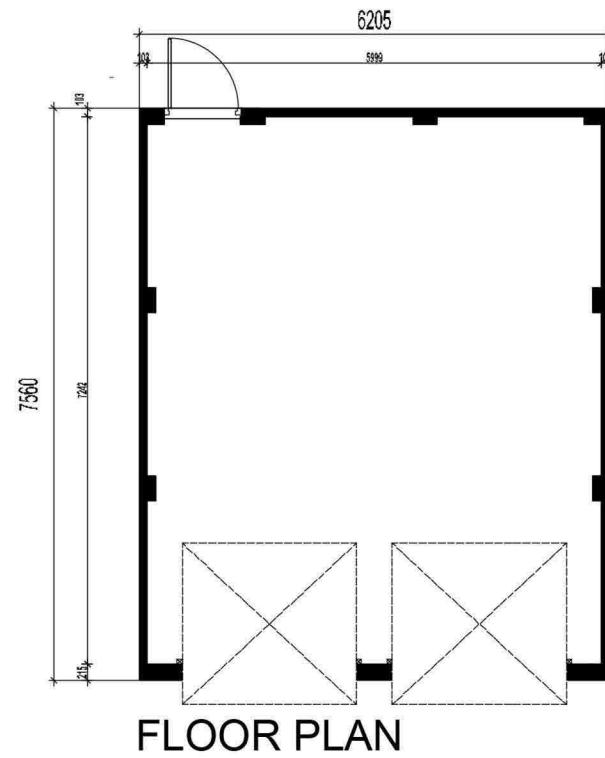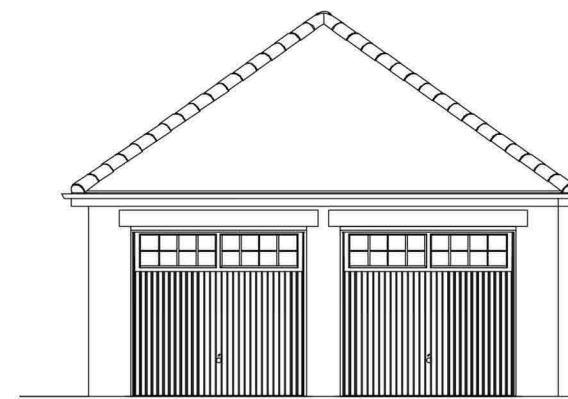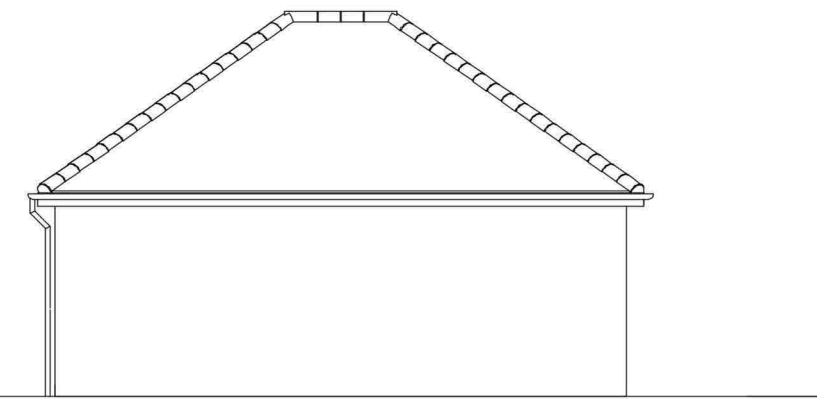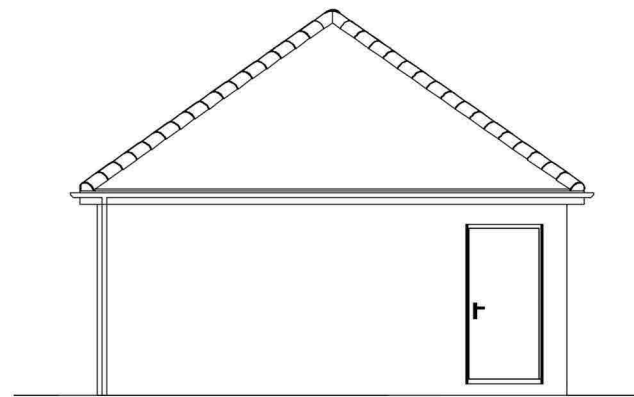


SINGLE AND TWIN AND DOUBLE GARAGES

Note: Garage doors to match character areas

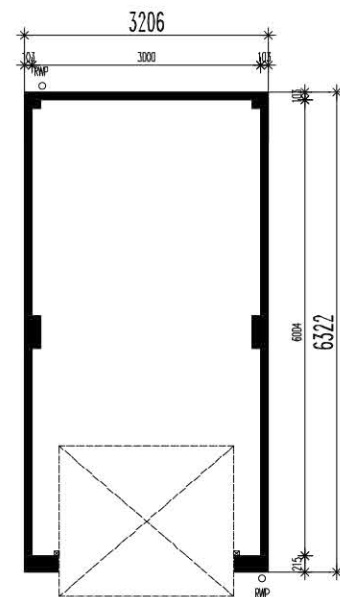


FLOOR PLAN.


SG1 - SINGLE GARAGE

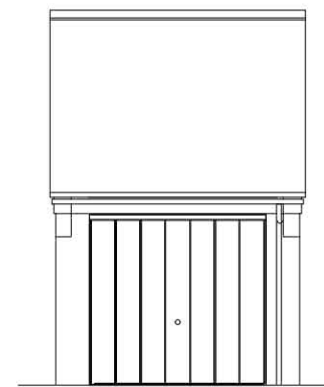


FRONT ELEVATION .

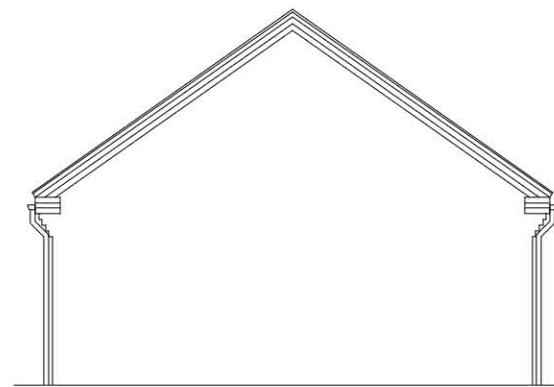

SIDE ELEVATION

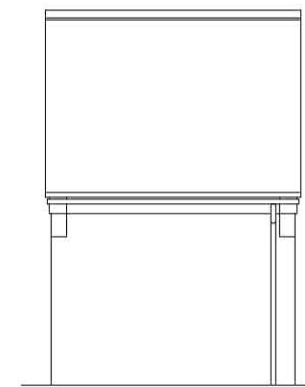


REAR ELEVATION .

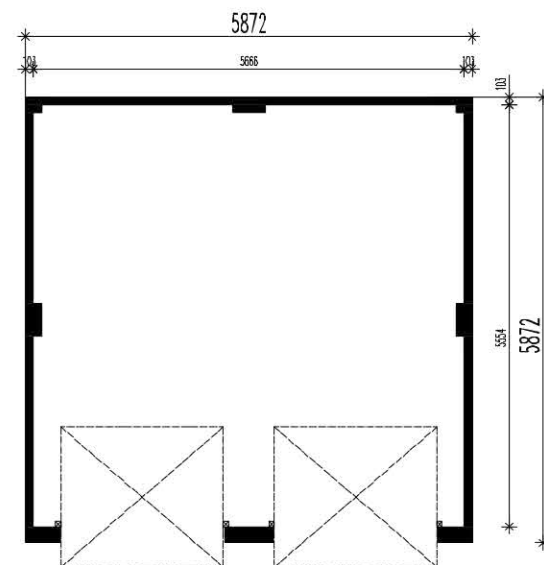


FLOOR PLAN.


TG1 - TWIN GARAGE

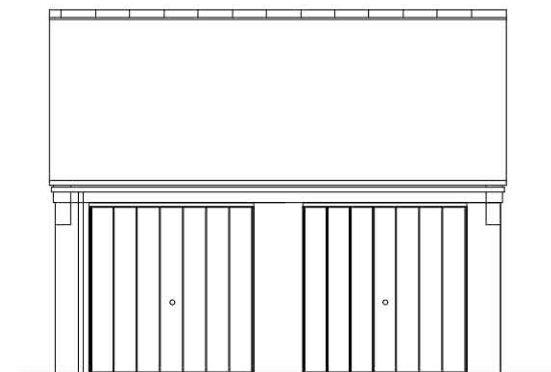


FRONT ELEVATION.

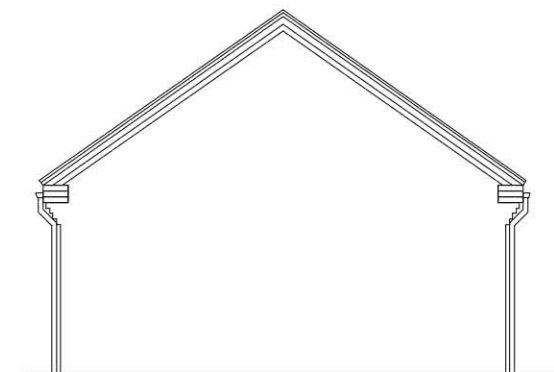

SIDE ELEVATION.

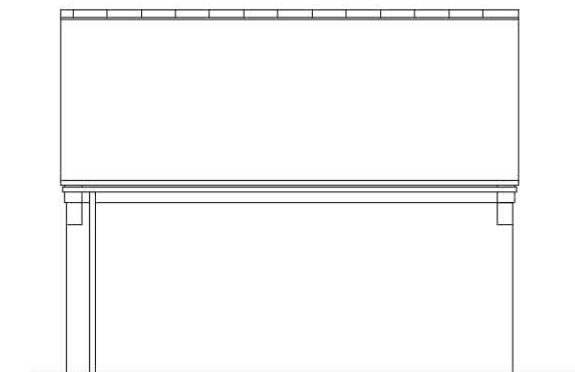


REAR ELEVATION.

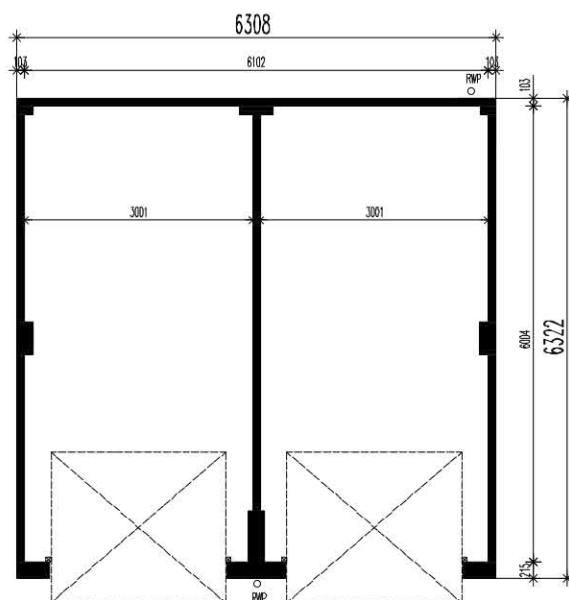


FLOOR PLAN .


DG1 - DOUBLE GARAGE

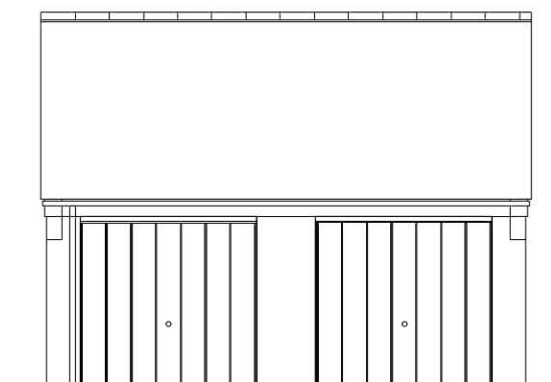

FRONT ELEVATION.

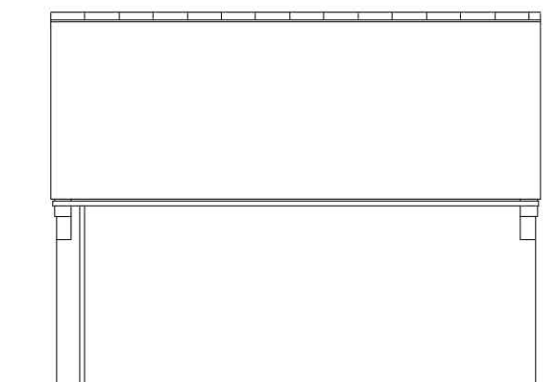


REAR ELEVATION.

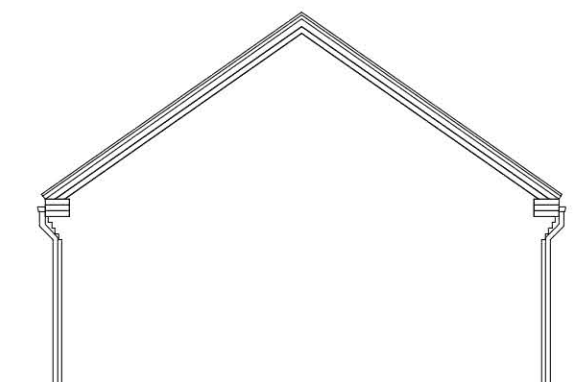


SIDE ELEVATION.

TRIPLE GARAGES


Note: Garage doors to match character areas

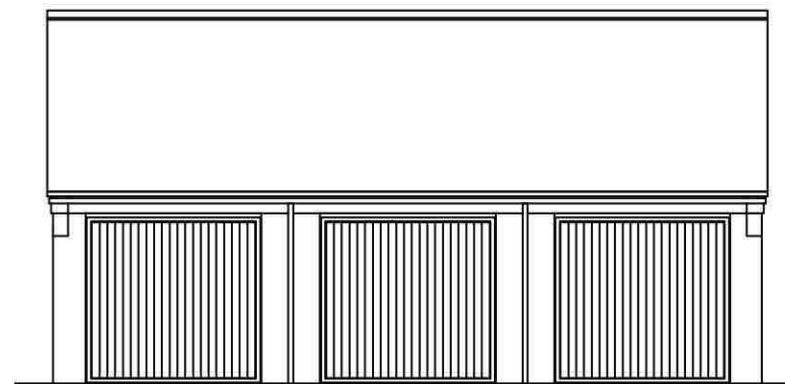


FRONT ELEVATION.

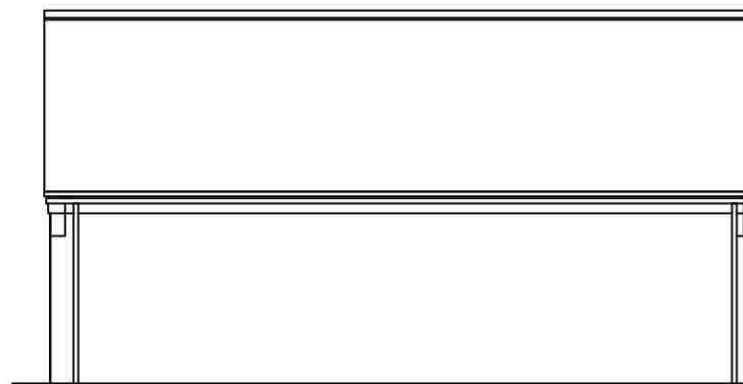

REAR ELEVATION.

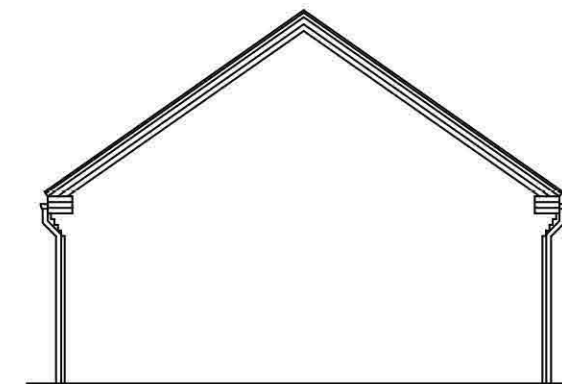

SIDE ELEVATION.

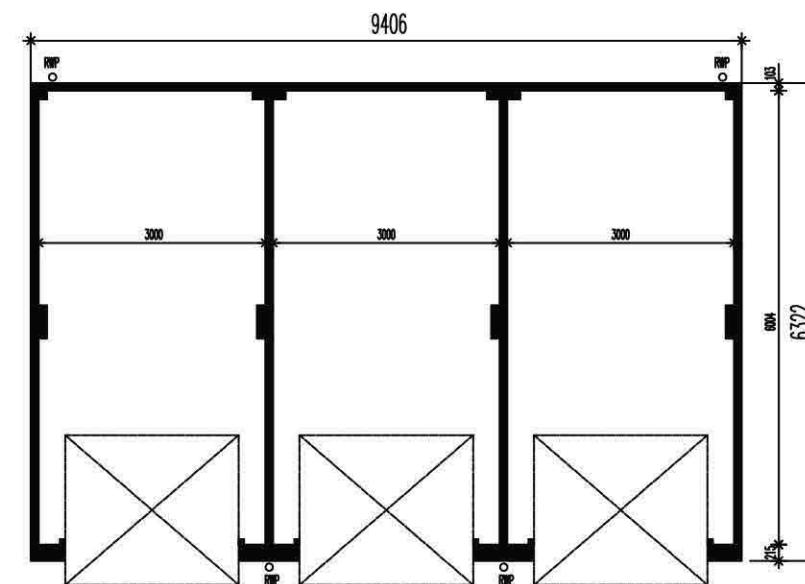

FLOOR PLAN .