



1) This drawing and the design and details depicted thereon are the copyright of Peter Dimberline Chartered Architect.
2) All dimensions on this drawing are to be checked by the Contractor and any discrepancies are to be reported to the Architect.
3) Do not scale critical dimensions off this drawing.
4) Contractor to ensure that all Health & Safety requirements (CDM Regulations) in relation to this project will be complied with.


'NEEDLEWOOD LODGE' plot 2

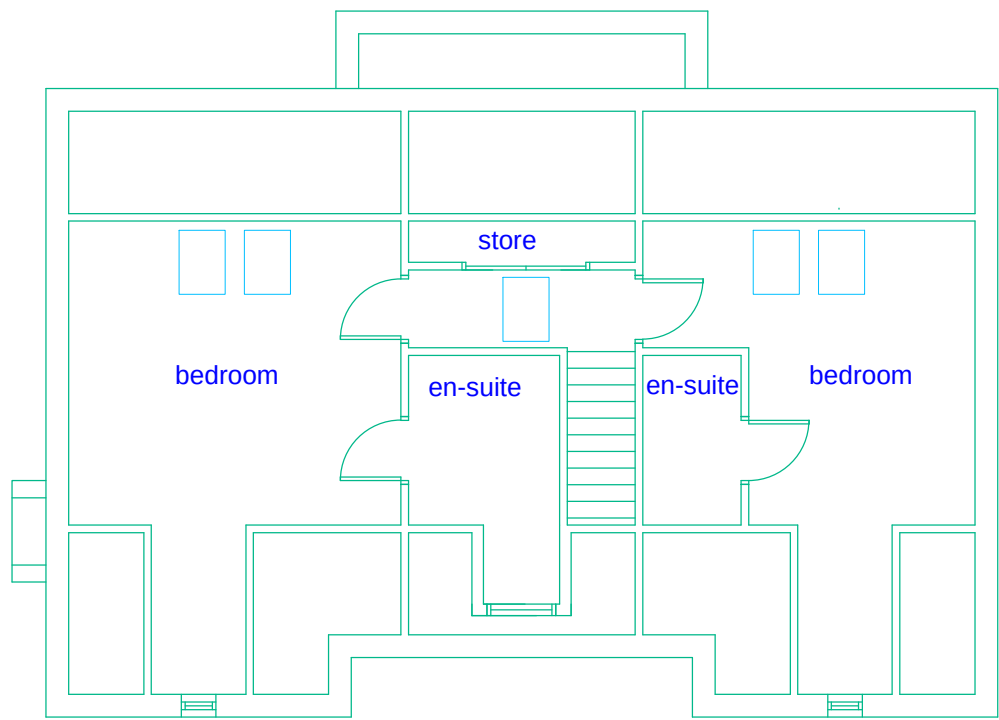

proposed roof void layout

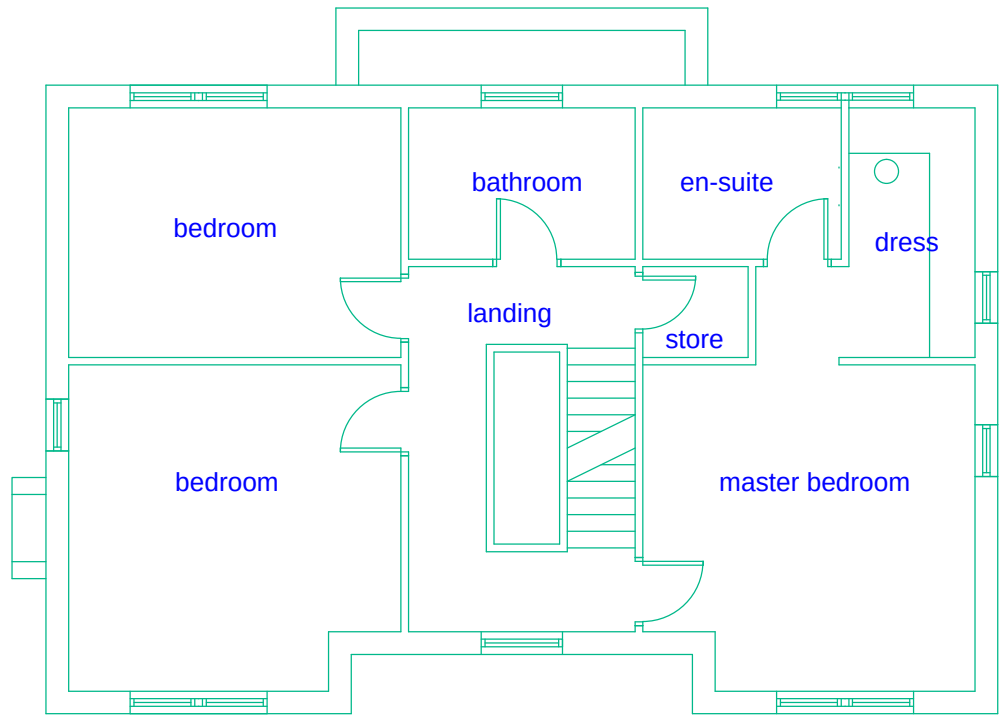

proposed first floor layout

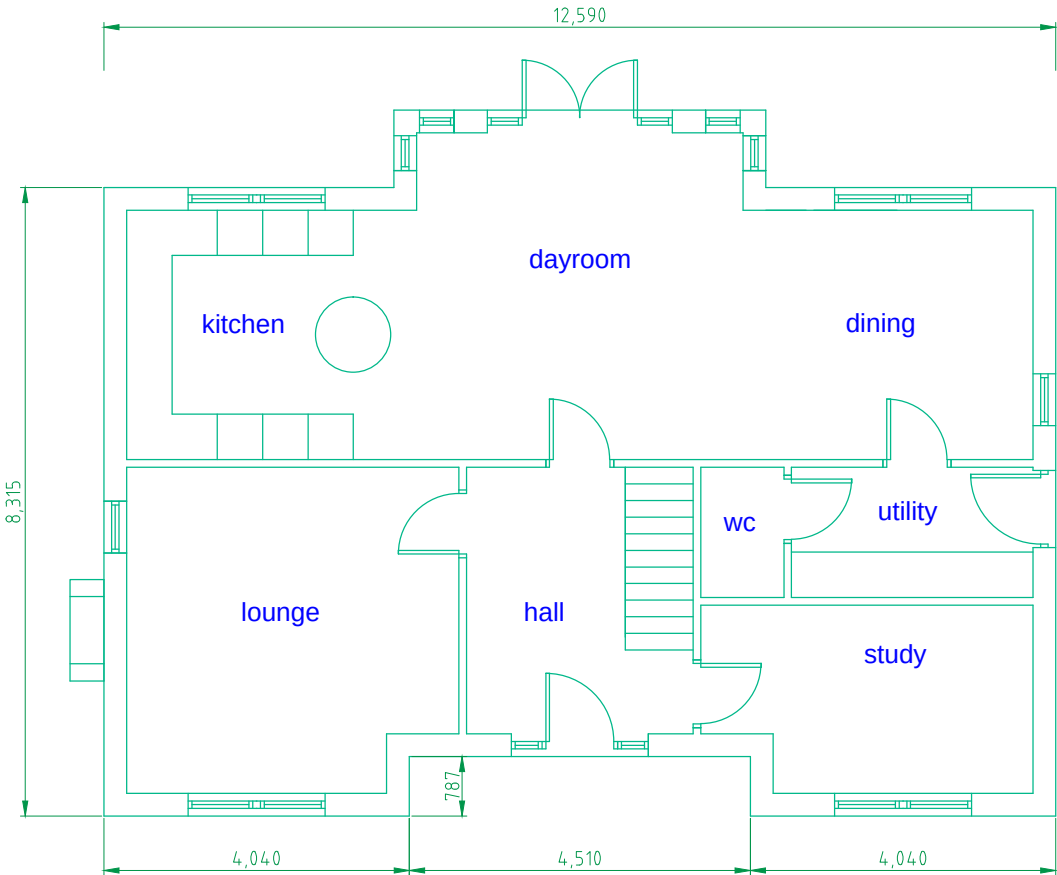

proposed ground floor layout




north east elevation



north west elevation



south west elevation

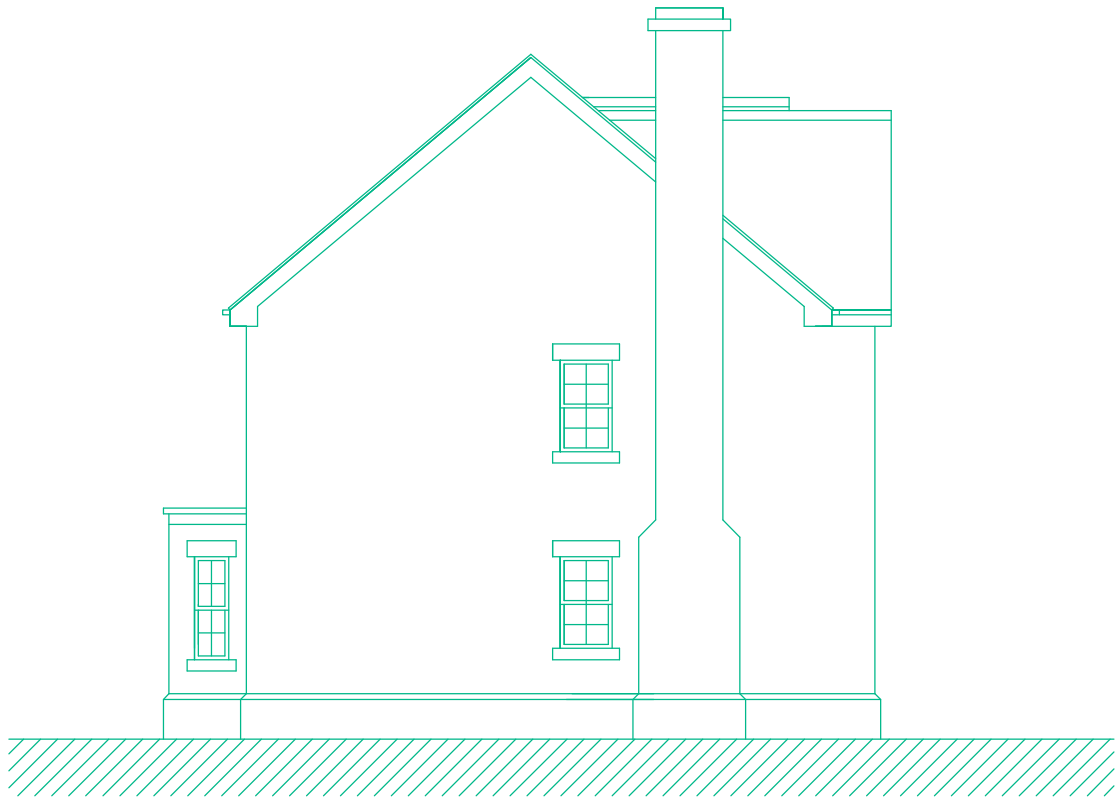

south east elevation

REVISIONS

PETER DIMBERLINE Dip Arch, RIBA CHARTERED ARCHITECT	
2 TIPSEY COURT, STAINCROSS BARNSELEY, S75 6FZ	
tel/fax (01226) 390947 email: pdimberline@tiscali.co.uk	
CLIENT	Maton Homes Limited
PROJECT	Proposed residential development
LOCATION	'Needlewood', Keresforth Hill Road, Dodworth, Barnsley
DRAWING	Proposed dwelling details Plot 2
SCALES 1:100	DATE Sep' 15
DRWG No. 2015/21/05	DRAWN BY PD
REV.	