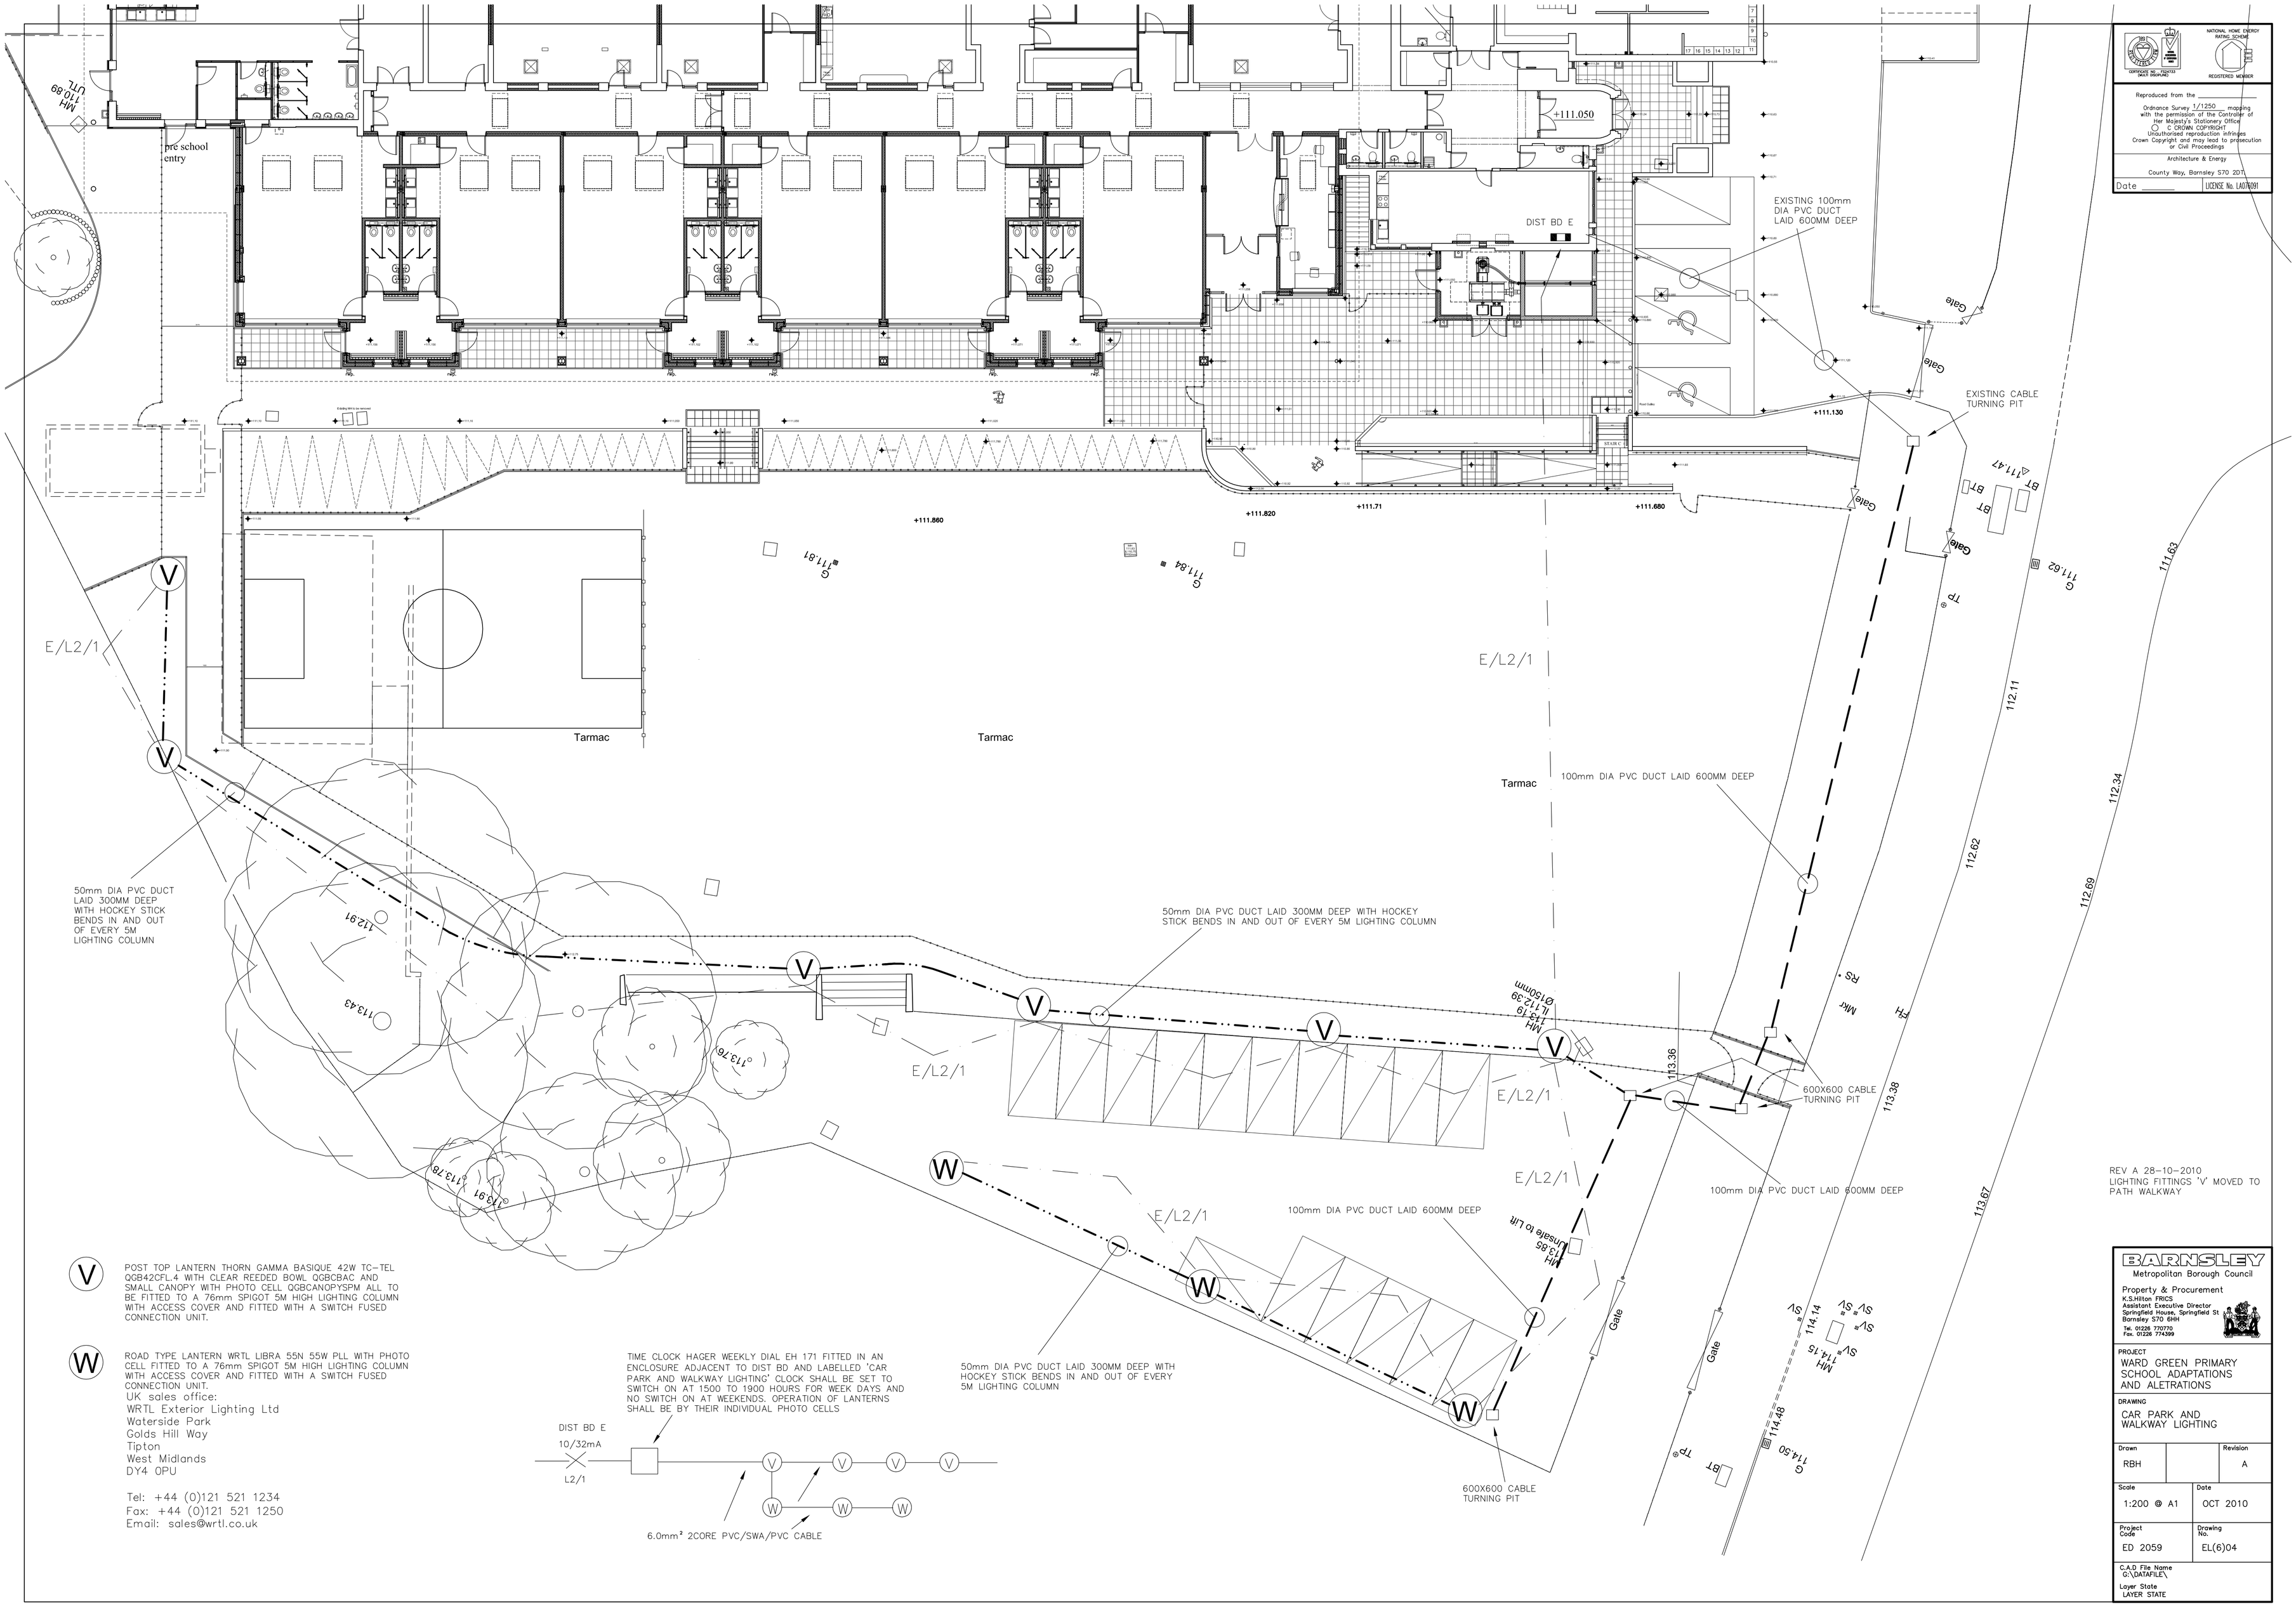

REV A 28-10-2010
LIGHTING FITTINGS 'V' MOVED TO PATH WALKWAY

V — POST TOP LANTERN THORN GAMMA BASIQUE 42W TC-TEL QGB42CFL.4 WITH CLEAR REEDED BOWL QGBCBAC AND SMALL CANOPY WITH PHOTO CELL QGBCANOPYSPM ALL TO BE FITTED TO A 76mm SPIGOT 5M HIGH LIGHTING COLUMN WITH ACCESS COVER AND FITTED WITH A SWITCH FUSED CONNECTION UNIT.

W — ROAD TYPE LANTERN WRTL LIBRA 55N 55W PLL WITH PHOTO CELL FITTED TO A 76mm SPIGOT 5M HIGH LIGHTING COLUMN WITH ACCESS COVER AND FITTED WITH A SWITCH FUSED CONNECTION UNIT.

UK sales office:
WRTL Exterior Lighting Ltd
Waterside Park
Golds Hill Way
Tipton
West Midlands
DY4 0PU

Tel: +44 (0)121 521 1234
Fax: +44 (0)121 521 1250
Email: sales@wrtl.co.uk

NATIONAL HOME ENERGY RATING SCHEME
REGISTERED MEMBER

Reproduced from the _____ Ordnance Survey 1/1250 ___ mapping with the permission of the Controller of Her Majesty's Stationery Office
© C CROWN COPYRIGHT
UNauthorised reproduction infringes Crown Copyright and may lead to prosecution or Civil Proceedings

Architecture & Energy
County Way, Barnsley S70 2DT
Date _____ LICENSE No. LA076091

BARNSLEY
Metropolitan Borough Council

Property & Procurement
K.S.Hilton FRICS
Assistant Executive Director
Springfield House, Springfield St
Barnsley S70 6HH
Tel. 01226 770770
Fax. 01226 774399

PROJECT
WARD GREEN PRIMARY SCHOOL ADAPTATIONS AND ALETRATIONS

DRAWING
CAR PARK AND WALKWAY LIGHTING

Drawn		Revision
RBH		A
Scale 1:200 @ A1	Date OCT 2010	
Project Code ED 2059	Drawing No. EL(6)04	

C.A.D File Name G:\DATAFILE\
Layer State LAYER STATE