

Description Of Sign (size & illumination)

Double Sided Floor mounted (poles to be concreted into groundwork)

Aluminium panel 1300mm x 1800mm x 100mm

Fret cut relief acrylic letters

Maximum height of letters 400mm (main title)

Internally illuminated (LEDs) maximum illumination 1500 Lumens
light source to be static



pan size (H) 1300mm x (W) 1800mm x (D) 100mm
 post dimensions 114mm diameter

Customer:.....


Date:...../...../.....

01226 388622

unit 23 claycote business park
 cannon way
 borough green
 birmingham
 B75 1JU



all inhouse artwork is property of Signs Xtra Ltd until receipt of final payment

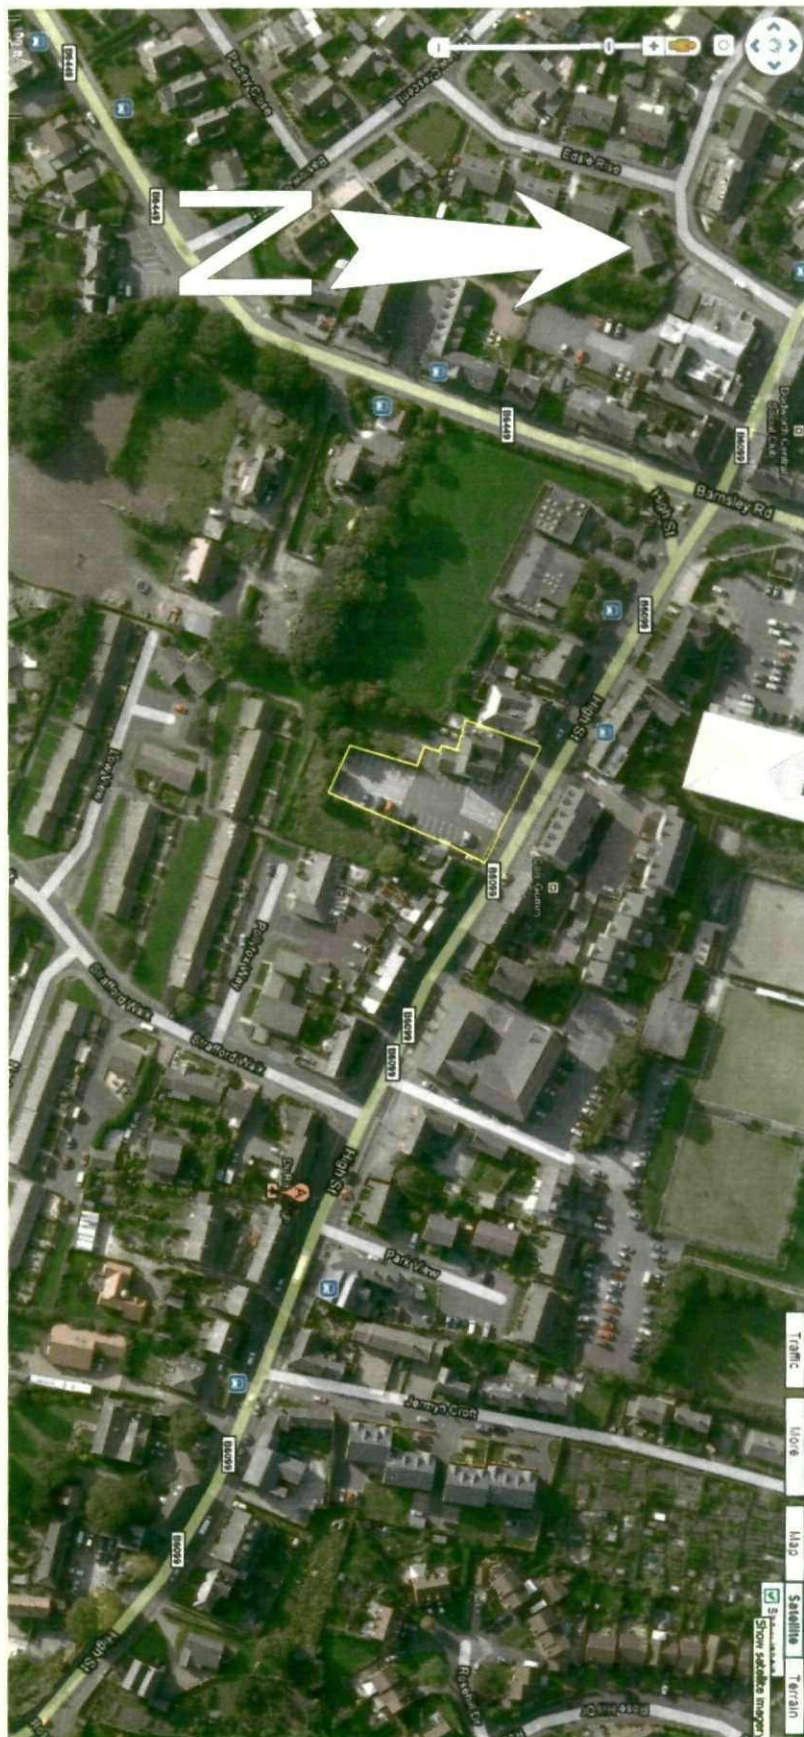

Customer:.....


Date:...../...../.....

01226 388822

unit 23 claycliffe business park
cannon way
barugh green
barmsley
S751JU

SIGNS-XTRA
signs - lights - the experts

all inhouse artwork is property of Signs Xtra Ltd until receipt of final payment

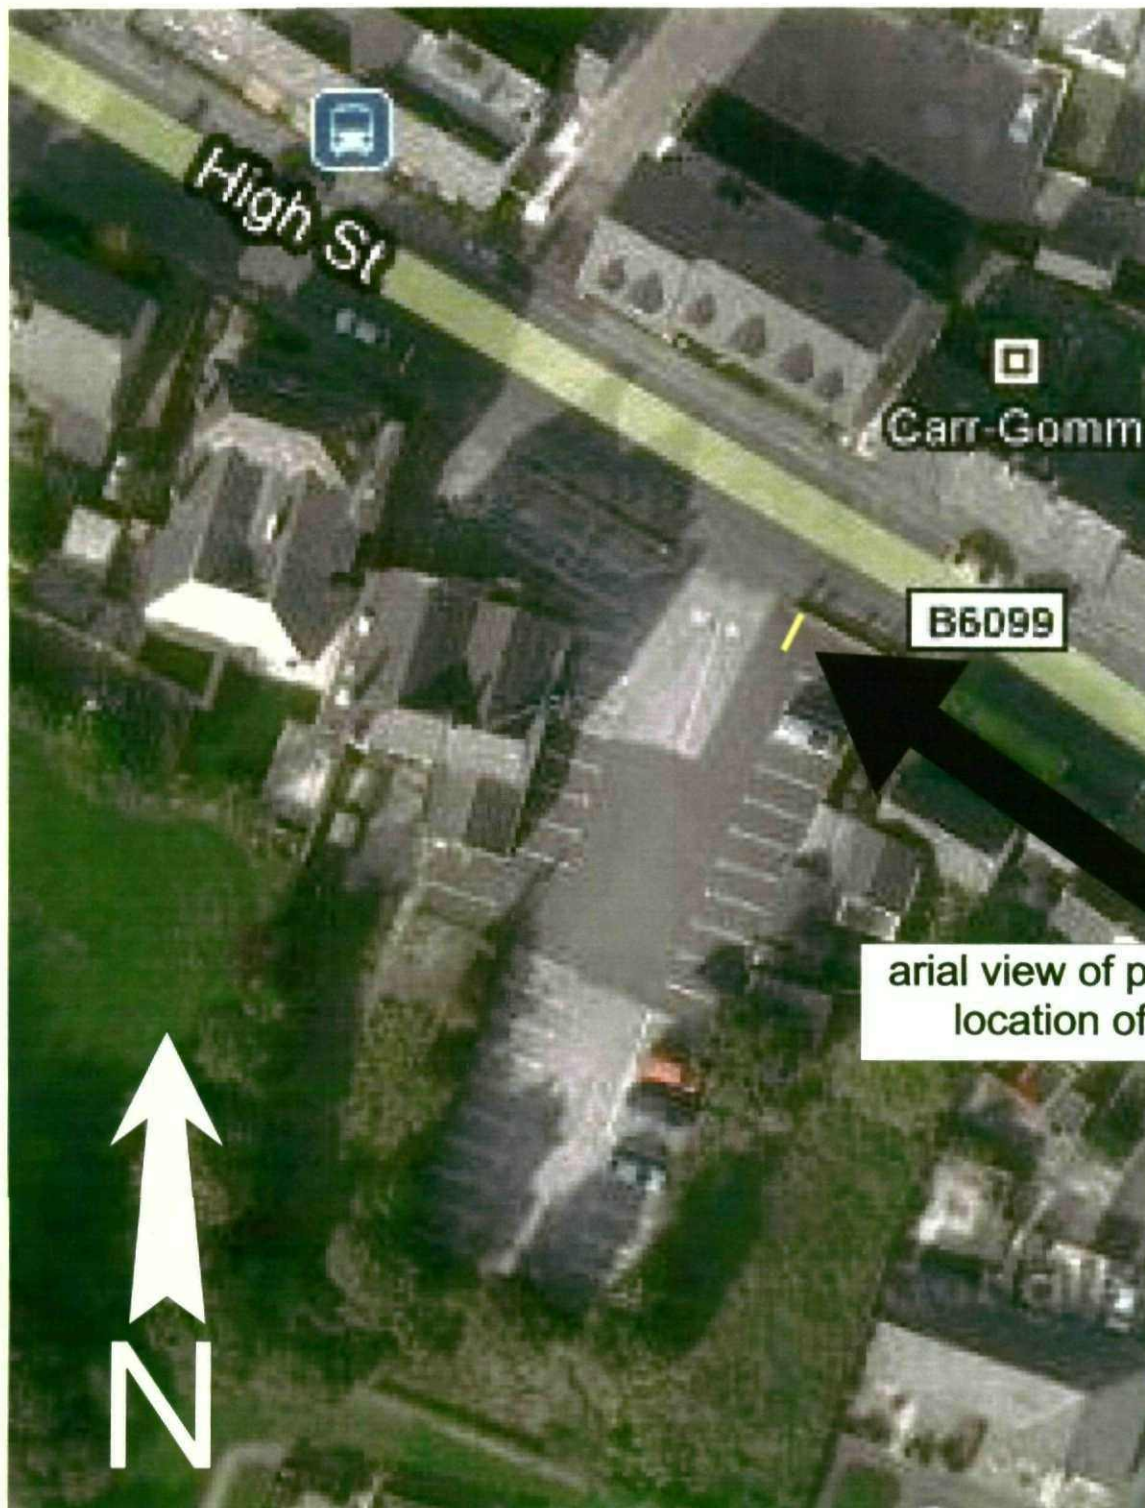

arial view of proposed
location of sign

Customer:.....

Date:...../...../.....

tel 01226 388822

unit 25 playcliff business park
cannon way
barugh green
barnsley
S751JU

SIGNS-XTRA
signs control the business

all inhouse artwork is property of Signs Xtra Ltd until receipt of final payment



Customer:.....

Date:...../...../.....

tel: 01226 388822

unit 23 clayville business park
cannon way
barugh green
barnsley
S78 1JL

SIGNS-XTRA
signs to make the business

all inhouse artwork is property of Signs Xtra Ltd until receipt of final payment