


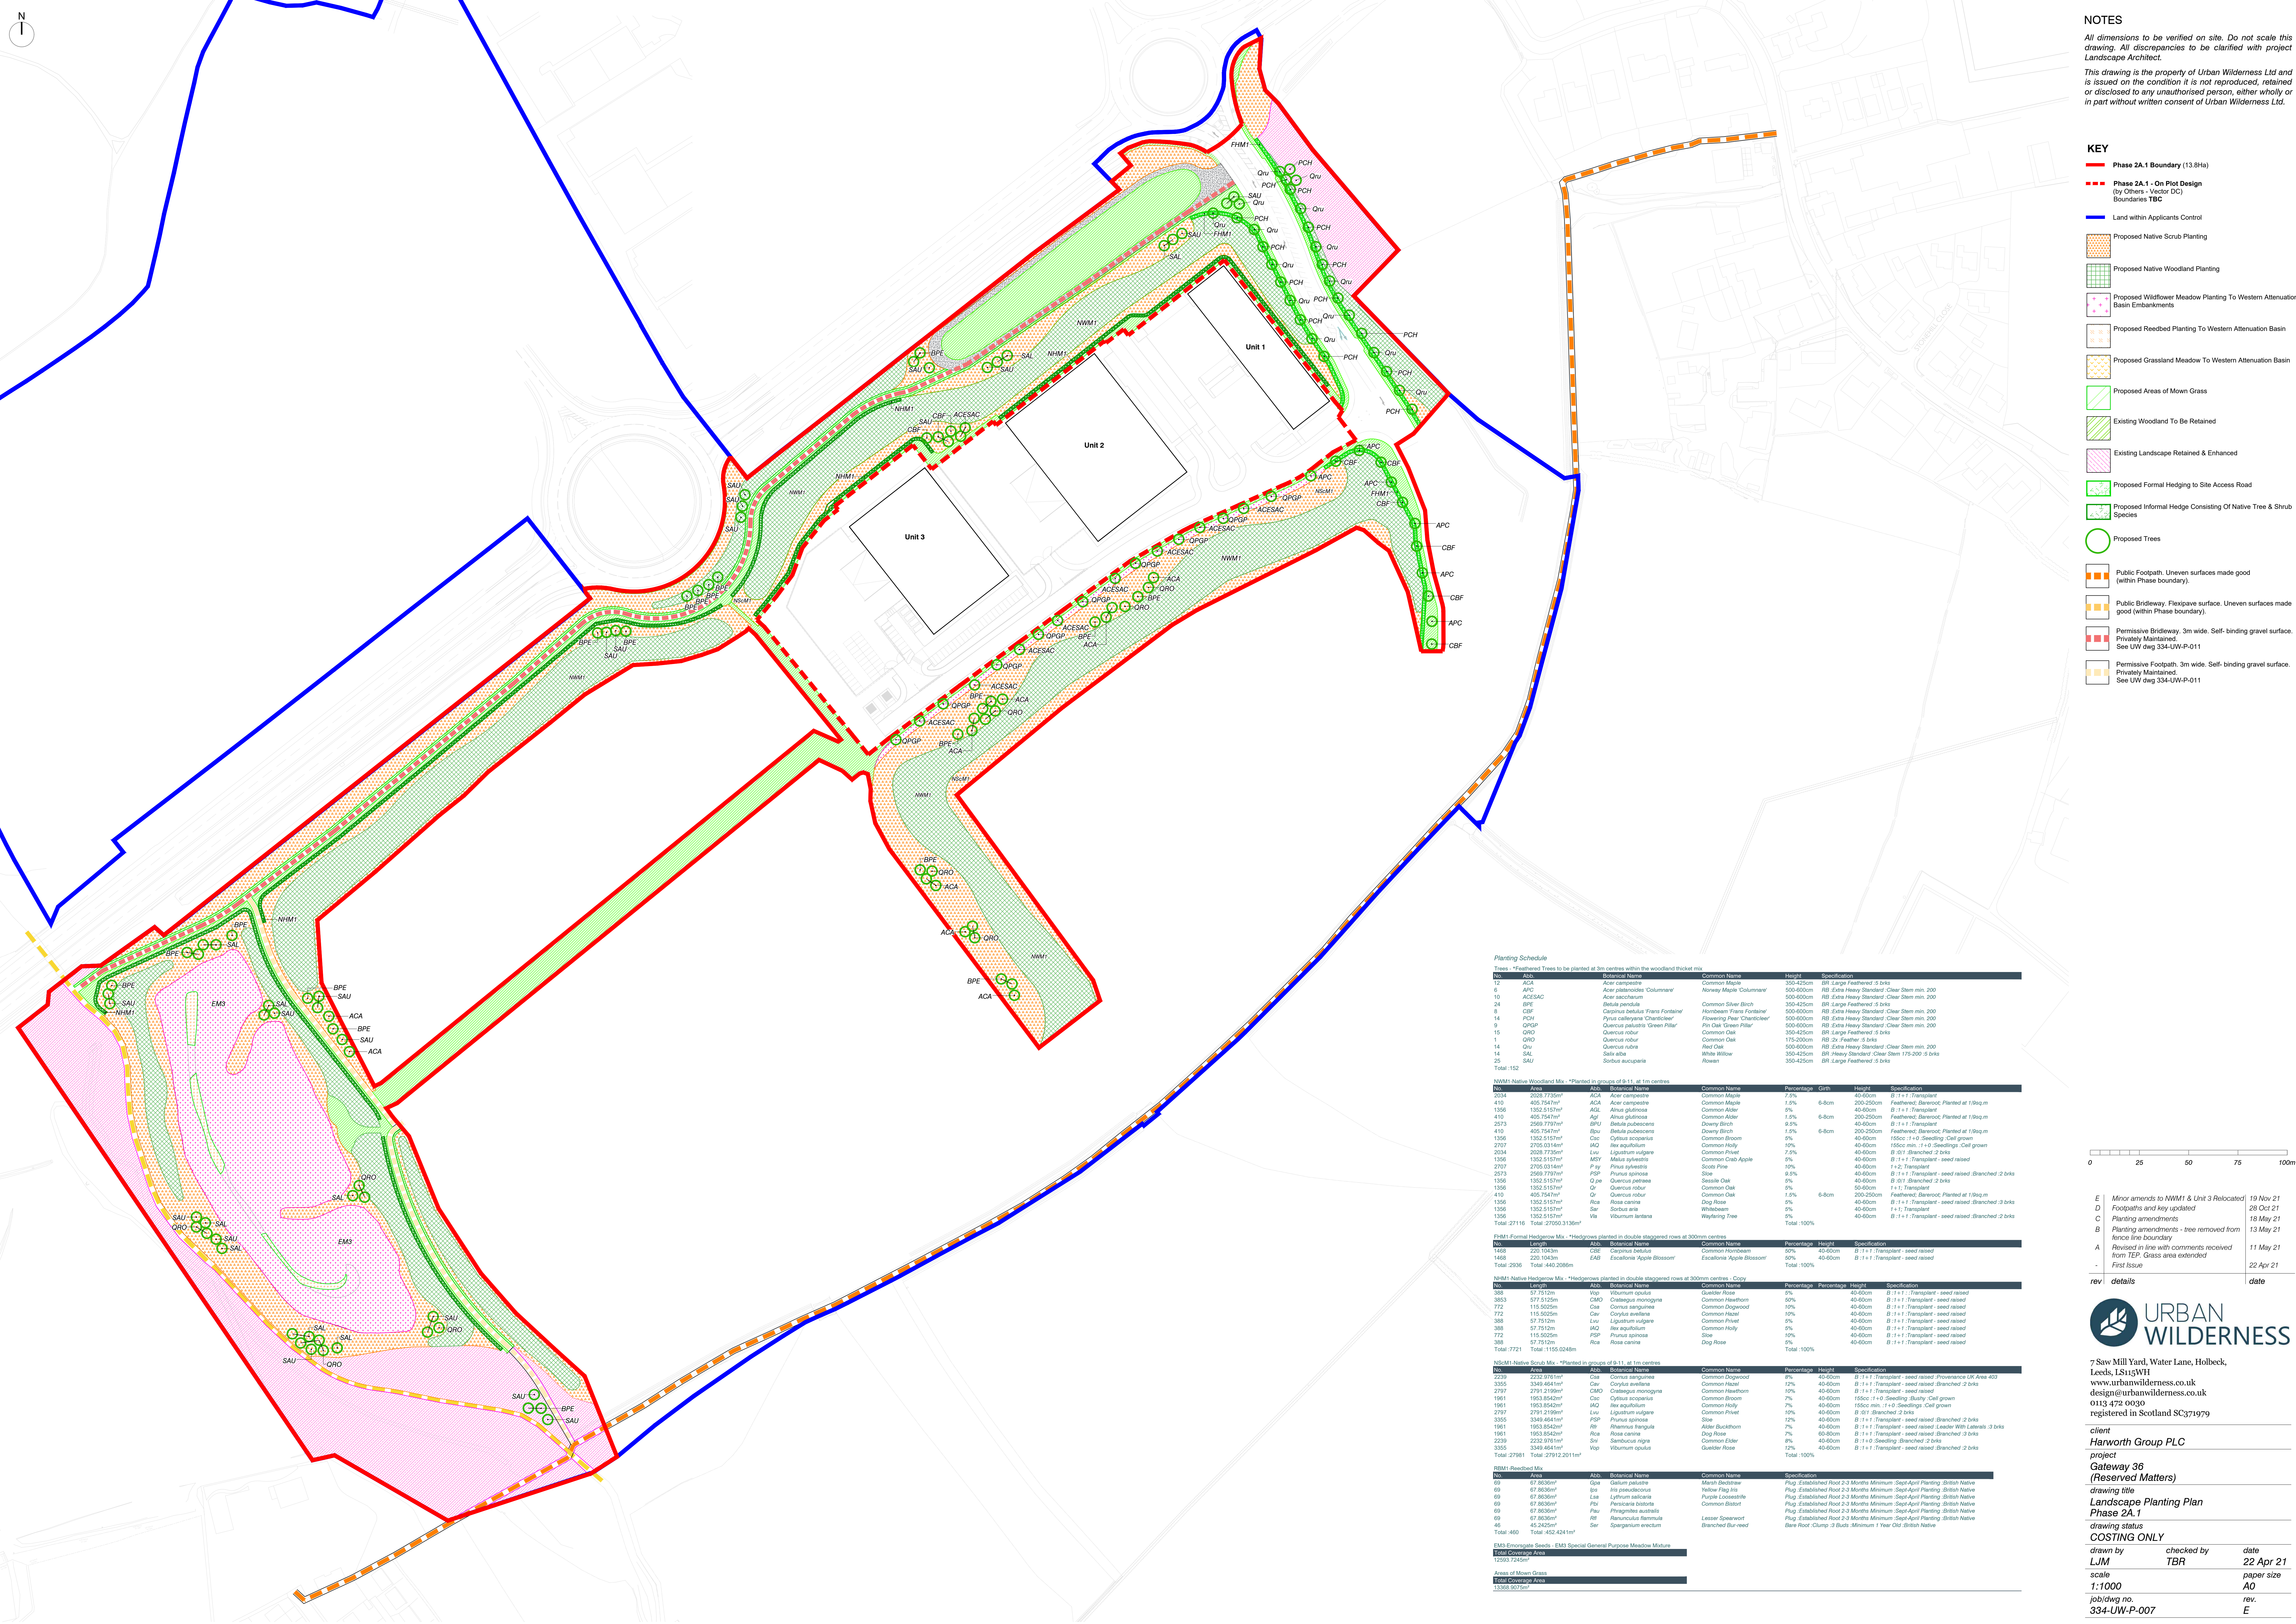

NOTES

All dimensions to be verified on site. Do not scale this drawing. All discrepancies to be clarified with project Landscape Architect.

This drawing is the property of Urban Wilderness Ltd and is issued on the condition it is not reproduced, retained or disclosed to any unauthorised person, either wholly or in part without written consent of Urban Wilderness Ltd.

KEY

- Phase 2A.1 Boundary (13.8Ha)
- Phase 2A.1 - On Plot Design (by Others - Vector DC) Boundaries TBC
- Land within Applicants Control
- Proposed Native Scrub Planting
- Proposed Native Woodland Planting
- Proposed Wildflower Meadow Planting To Western Attenuation Basin Embankments
- Proposed Reedbed Planting To Western Attenuation Basin
- Proposed Grassland Meadow To Western Attenuation Basin
- Proposed Areas of Mown Grass
- Existing Woodland To Be Retained
- Existing Landscape Retained & Enhanced
- Proposed Formal Hedging to Site Access Road
- Proposed Informal Hedge Consisting Of Native Tree & Shrub Species
- Proposed Trees
- Public Footpath. Uneven surfaces made good (within Phase boundary).
- Public Brideway. Flexipave surface. Uneven surfaces made good (within Phase boundary).
- Permissive Brideway. 3m wide. Self-binding gravel surface. Privately Maintained. See UW dwg 334-UW-P-011
- Permissive Footpath. 3m wide. Self-binding gravel surface. Privately Maintained. See UW dwg 334-UW-P-011

Planting Schedule

Trees - *Feathered Trees to be planted at 5m centres within the woodland thicket mix.

No.	Area	Species Name	Common Name	Height	Specification
12	ACA	Acer campestre	Common Maple	350-425cm	BR Large Feathered 5 bks
6	APC	Acer platanoides 'Columnare'	Norway Maple 'Columnare'	500-600cm	RB Extra Heavy Standard Clear Stem min. 200
10	ACESAC	Acer saccharum	Common Alder	500-600cm	RB Extra Heavy Standard Clear Stem min. 200
24	BPE	Betula pendula	Common Silver Birch	300-425cm	BR Large Feathered 5 bks
8	CBF	Carpinus betulus 'Pyramis Fontaine'	Norwood Green Pyramis	500-600cm	RB Extra Heavy Standard Clear Stem min. 200
14	PCH	Prunus caerulea 'Chanticleer'	Flowering Pear 'Chanticleer'	500-600cm	RB Extra Heavy Standard Clear Stem min. 200
9	QPGP	Quercus petraea 'Green Pillar'	Pillar Oak 'Green Pillar'	500-600cm	RB Extra Heavy Standard Clear Stem min. 200
15	ORO	Quercus robur	Common Oak	350-425cm	BR Large Feathered 5 bks
1	ORO	Quercus robur	Common Oak	175-200cm	RB 3x Feather 5 bks
14	Qu	Quercus robur	Common Oak	500-600cm	RB Extra Heavy Standard Clear Stem min. 200
14	SAL	Salix alba	White Willow	350-425cm	BR Heavy Standard Clear Stem 175-200 5 bks
25	SAU	Sorbus aucuparia	Rosier	350-425cm	BR Large Feathered 5 bks
Total: 152					

NWM1 Native Woodland Mix - *Planted in groups of 9-11, at 1m centres

No.	Area	Species Name	Common Name	Percentage	Height	Specification
2034	2034.7732m²	ACA	Acer campestre	7.0%	40-60cm	B 1+1 Transplant
410	405.7547m²	ACA	Acer campestre	1.5%	6-8m	Feathered, Bareroot, Planted at 1/8sq.m
1356	1352.5157m²	AGL	Alnus glutinosa	0%	40-60cm	B 1+1 Transplant
410	405.7547m²	AGL	Alnus glutinosa	1.0%	6-8m	Feathered, Bareroot, Planted at 1/8sq.m
2573	2568.7787m²	BPU	Betula pubescens	9.0%	40-60cm	B 1+1 Transplant
410	405.7547m²	BPU	Betula pubescens	1.0%	6-8m	Feathered, Bareroot, Planted at 1/8sq.m
1356	1352.5157m²	COC	Corylus avellana	0%	40-60cm	155cm 1+10 Seedlings Cell grown
2707	2705.0314m²	IAQ	Ilex aquifolium	10%	40-60cm	155cm 1+10 Seedlings Cell grown
2034	2034.7732m²	LW	Ligustrum vulgare	7.0%	40-60cm	B 0/1 Branched 2 bks
1356	1352.5157m²	MDY	Malus sylvestris	0%	40-60cm	B 1+1 Transplant - seed raised
2707	2705.0314m²	Pey	Pinus sylvestris	10%	40-60cm	1+2 Transplant
2573	2568.7787m²	RSP	Prunus spinosa	9.0%	40-60cm	B 1+1 Transplant - seed raised Branched 2 bks
1356	1352.5157m²	Qpe	Quercus petraea	0%	40-60cm	B 0/1 Branched 2 bks
410	405.7547m²	Qr	Quercus robur	1.0%	6-8m	Feathered, Bareroot, Planted at 1/8sq.m
1356	1352.5157m²	Rca	Rosa canina	0%	40-60cm	B 1+1 Transplant - seed raised Branched 2 bks
1356	1352.5157m²	Ser	Sorbus aria	0%	40-60cm	1+2 Transplant
1356	1352.5157m²	Via	Viburnum lantana	0%	40-60cm	B 1+1 Transplant - seed raised Branched 2 bks
Total: 27116		Total: 27093.3136m²				

FHM1 Formal Hedgerow Mix - *Hedgerows planted in double staggered rows at 900mm centres

No.	Length	Abn.	Botanical Name	Common Name	Percentage	Height	Specification
1488	220.1043m	CAC	Cornus alba	Common Dogwood	50%	40-60cm	B 1+1 Transplant - seed raised
1488	220.1043m	EAB	Escallonia Apple Blossom	Escallonia Apple Blossom	50%	40-60cm	B 1+1 Transplant - seed raised
Total: 2936		Total: 440.2086m				Total: 100%	

NWM1 Native Woodland Mix - *Hedgerows planted in double staggered rows at 900mm centres - Copy

No.	Length	Abn.	Botanical Name	Common Name	Percentage	Height	Specification
388	57.7512m	Wip	Wormum opulus	Wormum opulus	0%	40-60cm	B 1+1 Transplant - seed raised
3853	577.5120m	CMO	Crataegus monogyna	Common Hawthorn	10%	40-60cm	B 1+1 Transplant - seed raised
772	115.5025m	Osa	Cornus sanguinea	Common Dogwood	10%	40-60cm	B 1+1 Transplant - seed raised
772	115.5025m	Osa	Cornus sanguinea	Common Dogwood	10%	40-60cm	B 1+1 Transplant - seed raised
388	57.7512m	LW	Ligustrum vulgare	Common Privet	0%	40-60cm	B 1+1 Transplant - seed raised
388	57.7512m	IAQ	Ilex aquifolium	Common Holly	0%	40-60cm	B 1+1 Transplant - seed raised
772	115.5025m	RSP	Prunus spinosa	Spine	10%	40-60cm	B 1+1 Transplant - seed raised
388	57.7512m	Rca	Rosa canina	Dog Rose	0%	40-60cm	B 1+1 Transplant - seed raised
Total: 7721		Total: 1155.0246m				Total: 100%	

NWM1 Native Woodland Mix - *Planted in groups of 9-11, at 1m centres

No.	Area	Abn.	Botanical Name	Common Name	Percentage	Height	Specification
2239	2232.9797m²	Caw	Cornus alba	Common Dogwood	10%	40-60cm	B 1+1 Transplant - seed raised
3355	3349.4641m²	Caw	Cornus alba	Common Dogwood	10%	40-60cm	B 1+1 Transplant - seed raised
2707	2705.0314m²	CMO	Crataegus monogyna	Common Hawthorn	10%	40-60cm	B 1+1 Transplant - seed raised
1981	1953.8542m²	Coc	Corylus avellana	Common Hazel	7%	40-60cm	155cm 1+10 Seedlings Cell grown
1981	1953.8542m²	IAQ	Ilex aquifolium	Common Holly	7%	40-60cm	155cm 1+10 Seedlings Cell grown
2707	2705.0314m²	LW	Ligustrum vulgare	Common Privet	10%	40-60cm	B 0/1 Branched 2 bks
3355	3349.4641m²	RSP	Prunus spinosa	Spine	12%	40-60cm	B 1+1 Transplant - seed raised Branched 2 bks
1981	1953.8542m²	Rca	Rosa canina	Dog Rose	7%	40-60cm	B 1+1 Transplant - seed raised Branched 2 bks
2239	2232.9797m²	Ser	Sorbus aria	Common Elder	8%	40-60cm	B 1+1 Transplant - seed raised Branched 2 bks
3355	3349.4641m²	Wip	Wormum opulus	Wormum opulus	12%	40-60cm	B 1+1 Transplant - seed raised Branched 2 bks
Total: 27981		Total: 27912.2011m²				Total: 100%	

RBM1 Reedbed Mix

No.	Area	Abn.	Botanical Name	Common Name	Specification
69	67.8636m²	Gsa	Galium palustre	Marsh Bedstraw	Plug Established Root 2-3 Months Minimum - Sept-April Planting - British Native
69	67.8636m²	Bsa	Betula pubescens	Common Silver Birch	Plug Established Root 2-3 Months Minimum - Sept-April Planting - British Native
69	67.8636m²	Lsa	Lithium salicaria	Purple Loosestrife	Plug Established Root 2-3 Months Minimum - Sept-April Planting - British Native
69	67.8636m²	Psa	Prunella vulgaris	Common Blackberry	Plug Established Root 2-3 Months Minimum - Sept-April Planting - British Native
69	67.8636m²	Rsa	Rosa canina	Dog Rose	Plug Established Root 2-3 Months Minimum - Sept-April Planting - British Native
69	67.8636m²	Rsa	Rosa canina	Dog Rose	Plug Established Root 2-3 Months Minimum - Sept-April Planting - British Native
46	45.3425m²	Ser	Sorbus aria	Common Elder	Plug Established Root 2-3 Months Minimum - Sept-April Planting - British Native
Total: 480		Total: 452.4241m²			

EM3 Enrichment Seeds - EM3 Special General Purpose Meadow Mixture

12203.7245m²

Areas of Mown Grass

13503.9075m²

E	Minor amendments to NWM1 & Unit 3 Relocated	19 Nov 21
D	Footpaths and key updated	26 Oct 21
C	Planting amendments	16 May 21
B	Planting amendments - tree removed from fence line boundary	13 May 21
A	Revised in line with comments received from TEP. Grass area extended	11 May 21
-	First Issue	22 Apr 21

rev details

date



7 Saw Mill Yard, Water Lane, Holbeck, Leeds, LS15 5WH
www.urbanwilderness.co.uk
design@urbanwilderness.co.uk
0113 472 0030
registered in Scotland SC371979

client
Harworth Group PLC
project
Gateway 36
(Reserved Matters)
drawing title
Landscape Planting Plan
Phase 2A.1
drawing status
COSTING ONLY
drawn by
LJM
checked by
TBR
date
22 Apr 21
scale
1:1000
paper size
A0
job/dwg no.
334-UW-P-007
rev.
E