
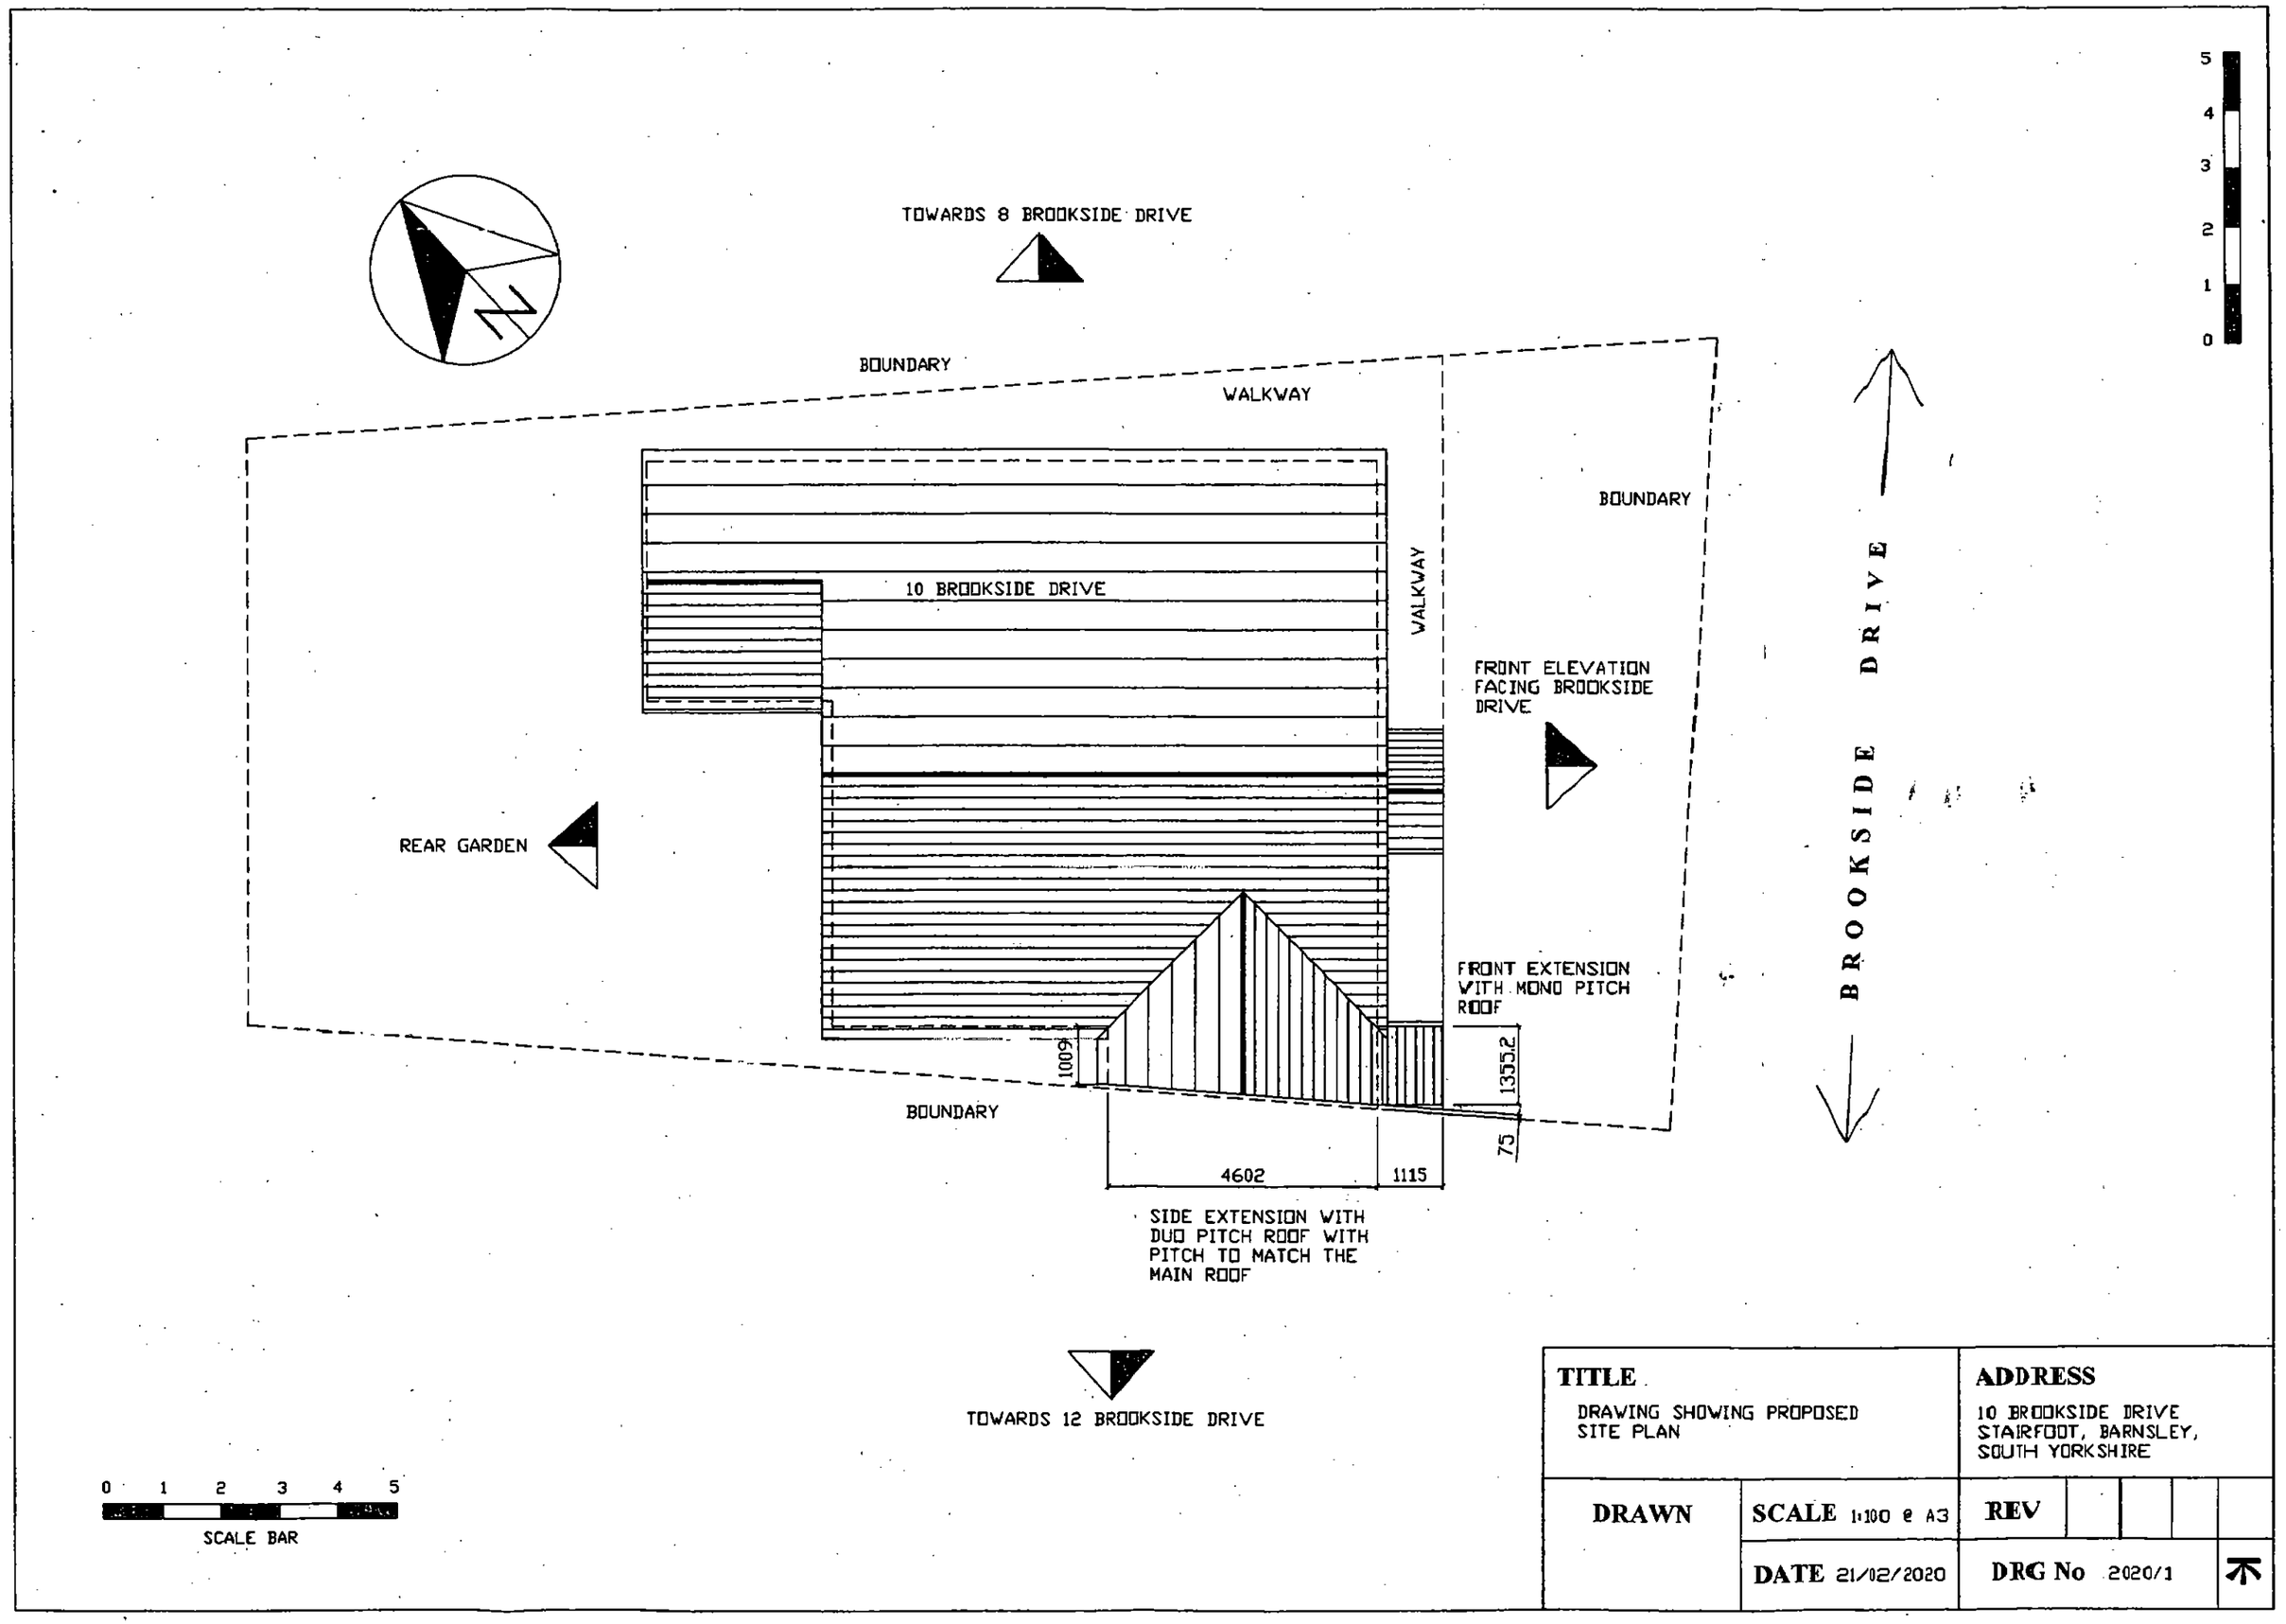


TITLE DRAWING SHOWING PROPOSED SITE PLAN		**ADDRESS** 10 BROOKSIDE DRIVE STAIRFOOT, BARNSLEY, SOUTH YORKSHIRE
DRAWN	**SCALE** 1:100 @ A3	**REV**
	DATE 21/02/2020	**DRG No** 2020/1


0 1 2 3 4 5

SCALE BAR

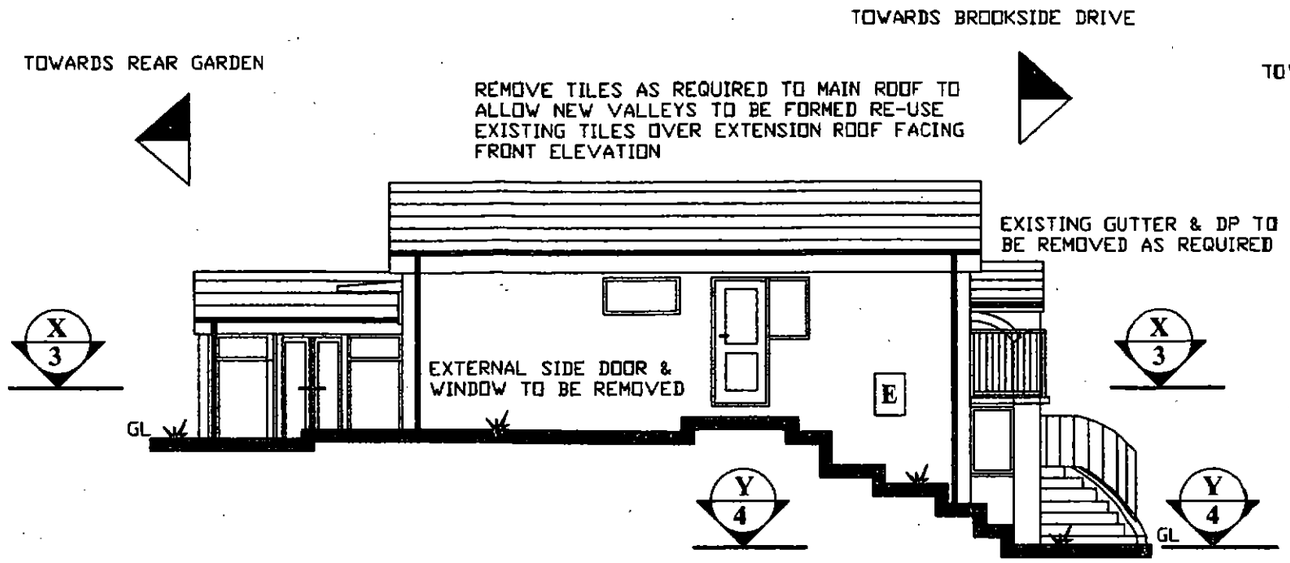

EXISTING SIDE ELEVATION

FACING No 12 BROOKSIDE DRIVE

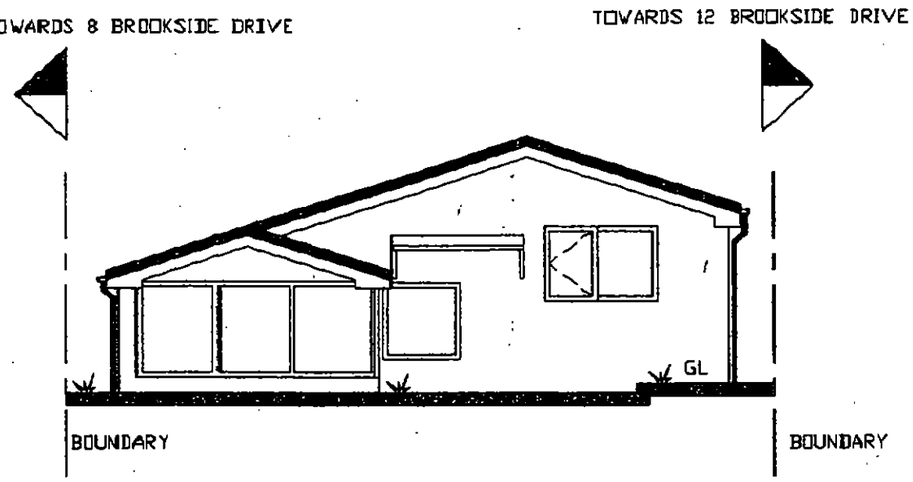

EXISTING REAR ELEVATION


FACING REAR GARDEN

(E) EXISTING EXTERNAL ELECTRICAL UTILITIES BOX TO BE REMOVED AND RE-SITED AS REQUIRED



EXISTING FRONT ELEVATION

FACING BROOKSIDE DRIVE

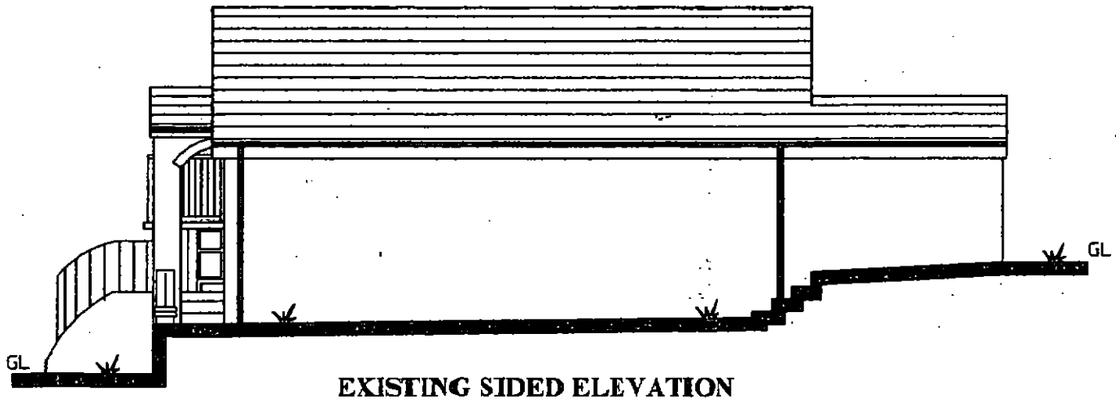



EXISTING SIDED ELEVATION

NO ALTERATION TO THE ELEVATION FACING No 8 BROOKSIDE DRIVE


TITLE DRAWING SHOWING EXISTING ELEVATIONS		**ADDRESS** 10 BROOKSIDE DRIVE STAIRFOOT, BARNSLEY, SOUTH YORKSHIRE
DRAWN	**SCALE** 1:100 @ A3	**REV**
	DATE 21/02/2020	**DRG No** 2020/2


EXISTING FLOOR LAYOUT ON X - X

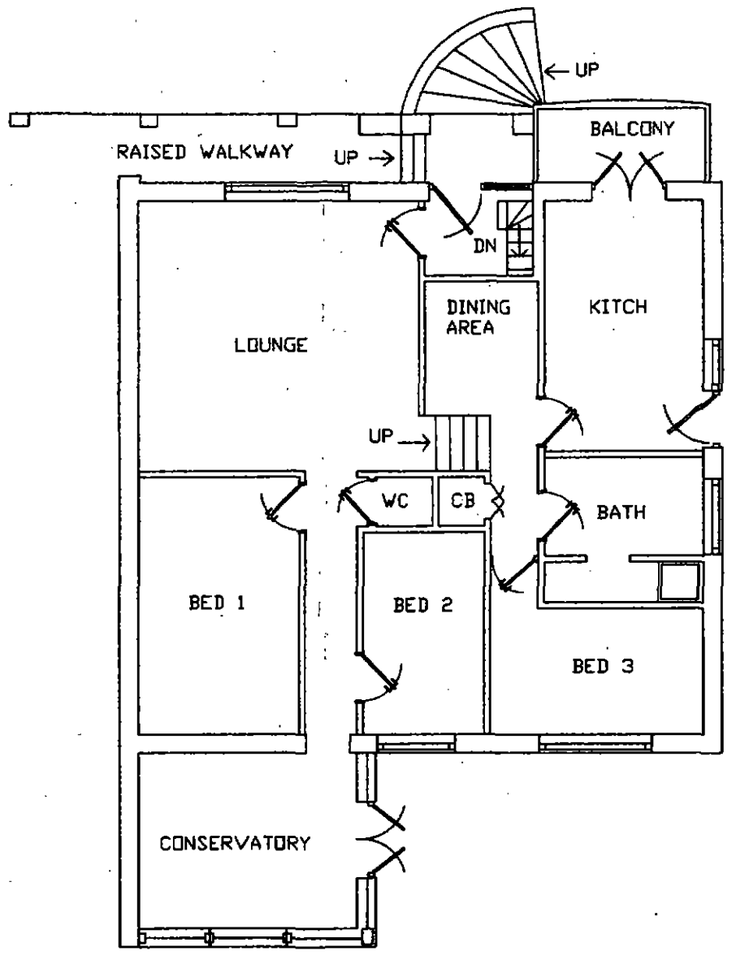

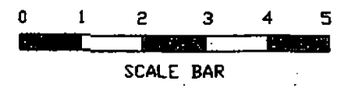


EXISTING FLOOR LAYOUT ON Y - Y

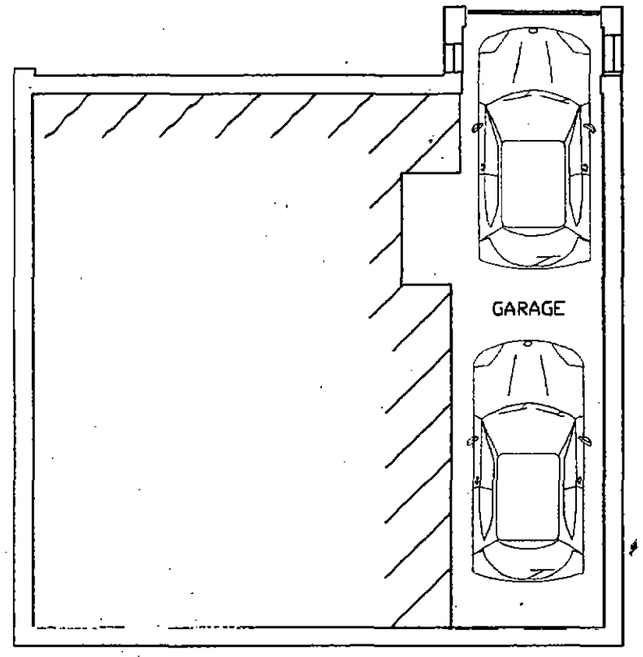

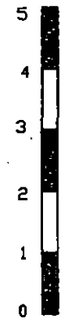


TITLE DRAWING SHOWING EXISTING FLOOR LAYOUTS		**ADDRESS** 10 BROOKSIDE DRIVE STAIRFOOT, BARNSLEY, SOUTH YORKSHIRE	
DRAWN	**SCALE** 1:100 @ A3	**REV**	
	DATE 21/02/2020	**DRG No** 2020/3	

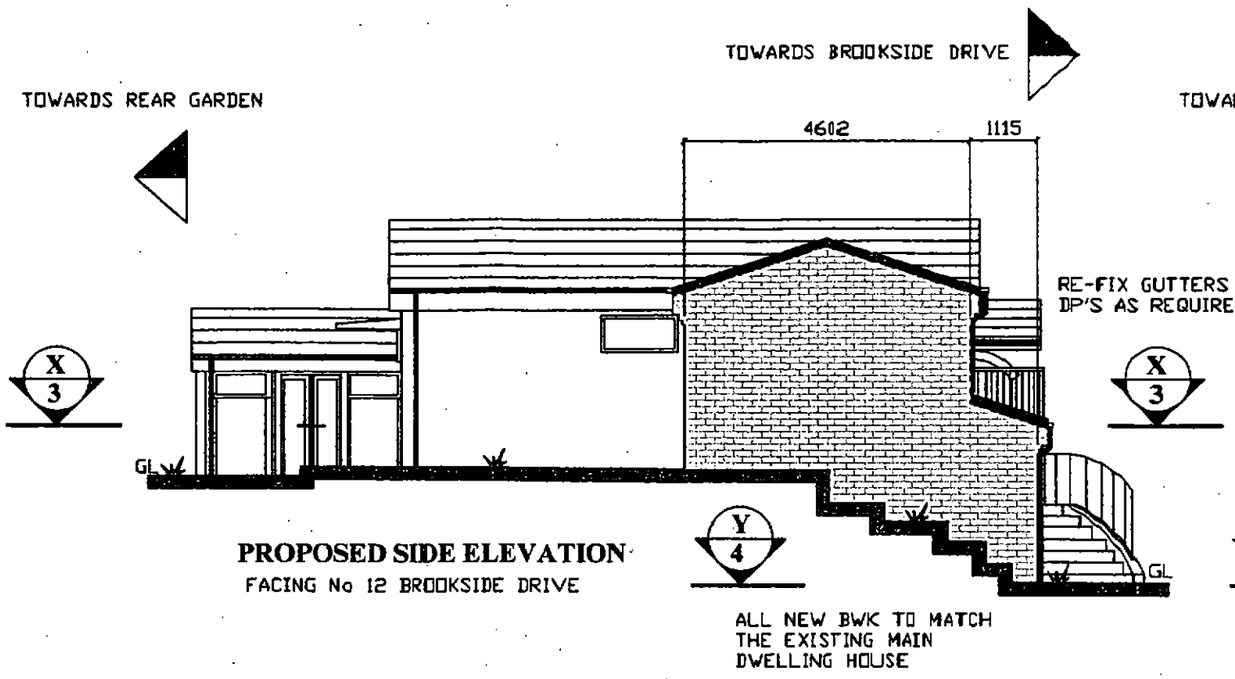

PROPOSED SIDE ELEVATION
FACING No 12 BROOKSIDE DRIVE

ALL NEW BWK TO MATCH THE EXISTING MAIN DWELLING HOUSE

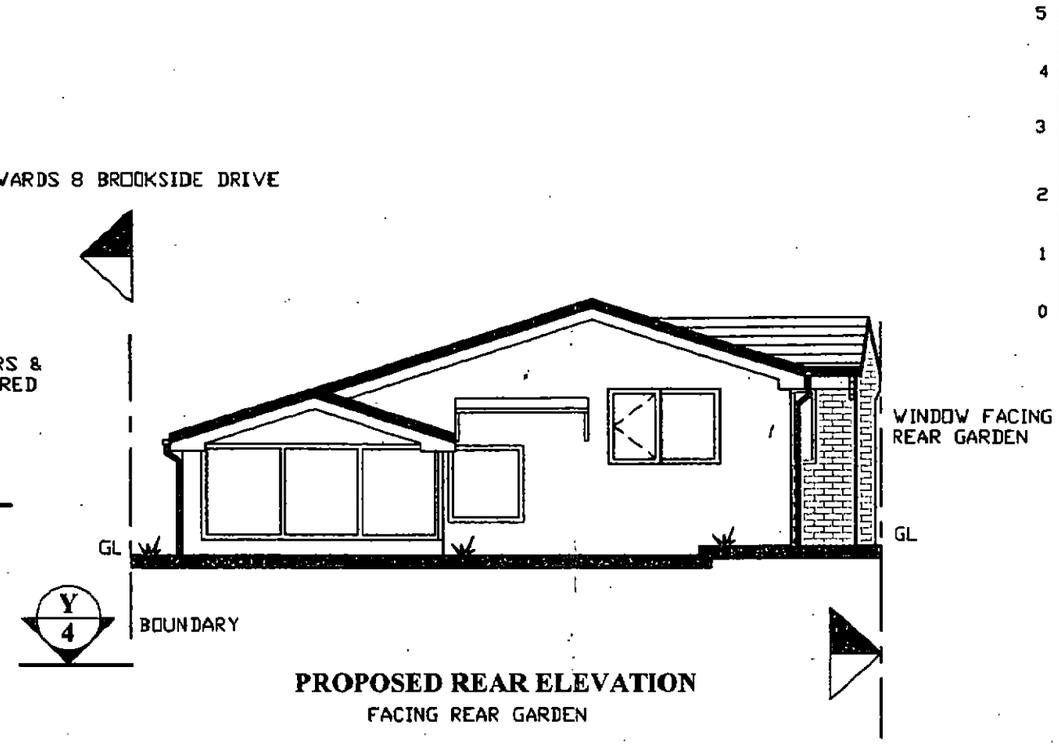

PROPOSED REAR ELEVATION
FACING REAR GARDEN


BOUNDARY TO No 12 BROOKSIDE DRIVE

PROVIDE SANTOFT MERCION ROOF TILES TO MATCH THE MAIN DWELLING OVER EXTENSION




(E) EXISTING EXTERNAL ELECTRICAL UTILITIES BOX TO BE RE-SITED AS REQUIRED

PROPOSED FRONT ELEVATION
FACING BROOKSIDE DRIVE

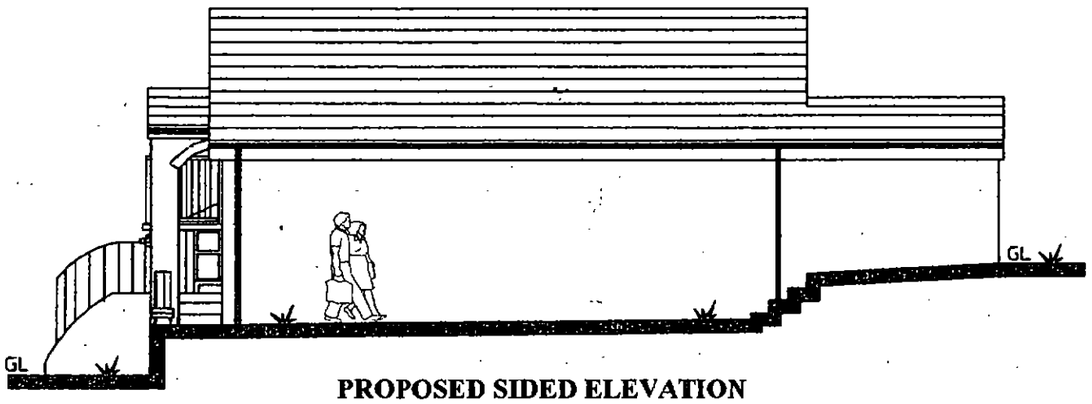


PROPOSED SIDED ELEVATION
NO ALTERATION TO THIS ELEVATION FACING No 8 BROOKSIDE DRIVE

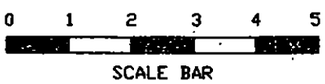

TITLE DRAWING SHOWING PROPOSED ELEVATIONS		**CLIENT** 10 BROOKSIDE DRIVE STAIRFOOT, BARNSLEY, SOUTH YORKSHIRE	
DRAWN	**SCALE** 1:100 @ A3	**REV**	
	DATE 21/02/2020	**DRG No** 2020/4	


PROPOSED FLOOR LAYOUT ON X - X

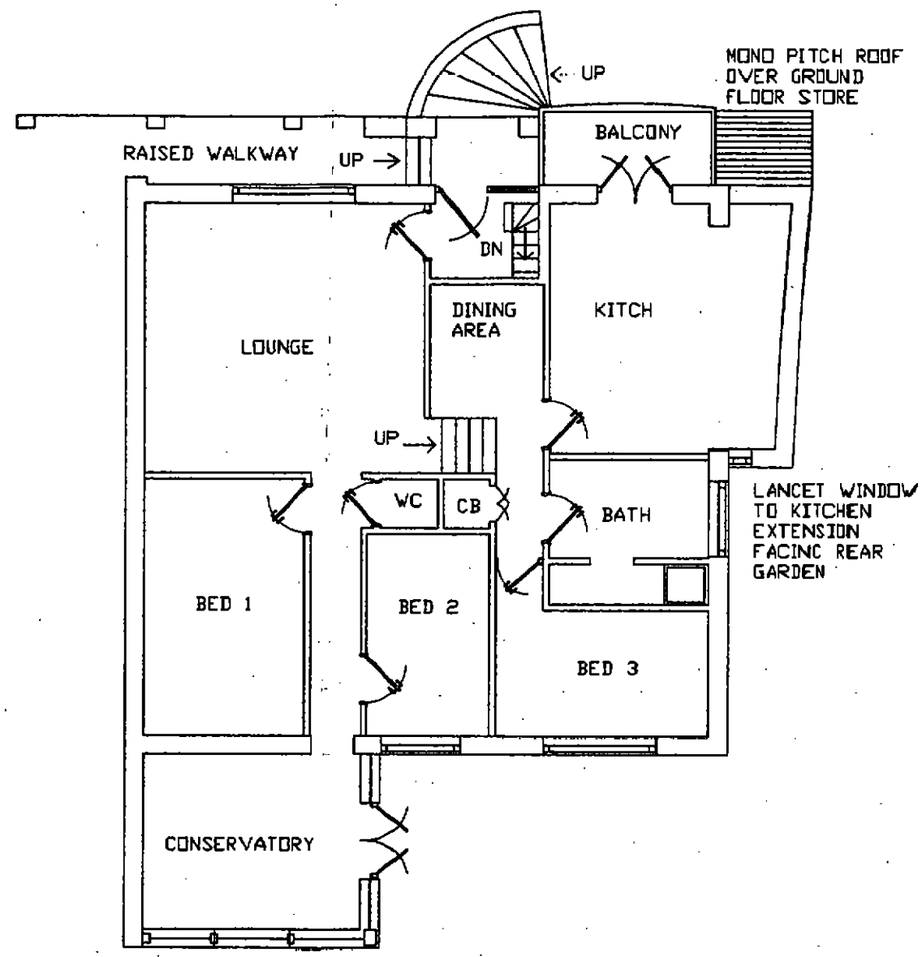

0 1 2 3 4 5

SCALE BAR

PROPOSED FLOOR LAYOUT ON Y - Y

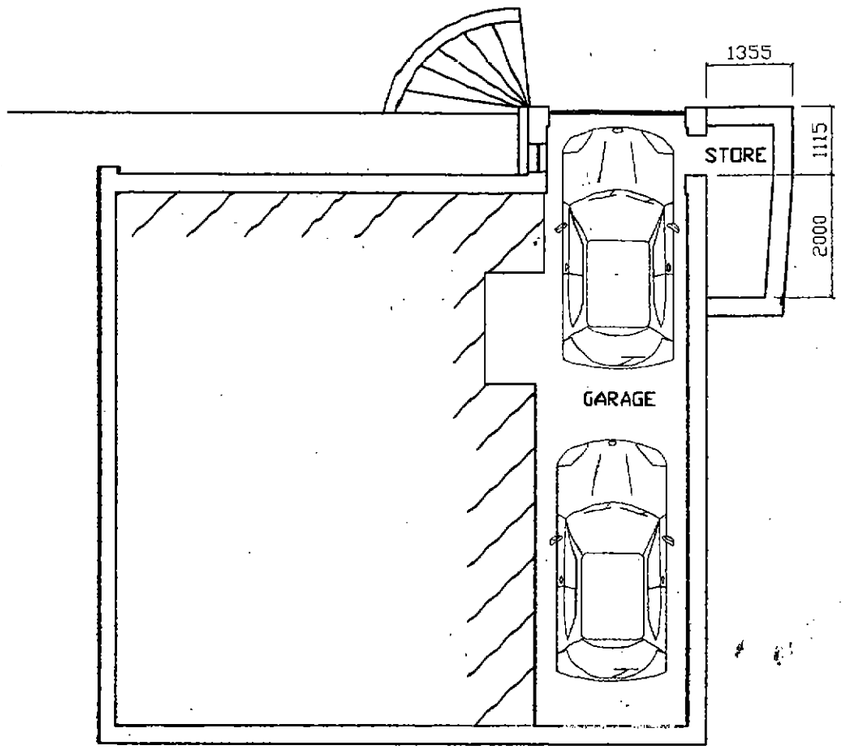

5 4 3 2 1 0

TITLE DRAWING SHOWING PROPOSED FLOOR LAYOUTS		**ADDRESS** 10 BROOKSIDE DRIVE STAIRFOOT, BARNSLEY, SOUTH YORKSHIRE	
DRAWN	**SCALE** 1:100 @ A3	**REV**	
	DATE 21/02/2020	**DRG No** 2020/5	