



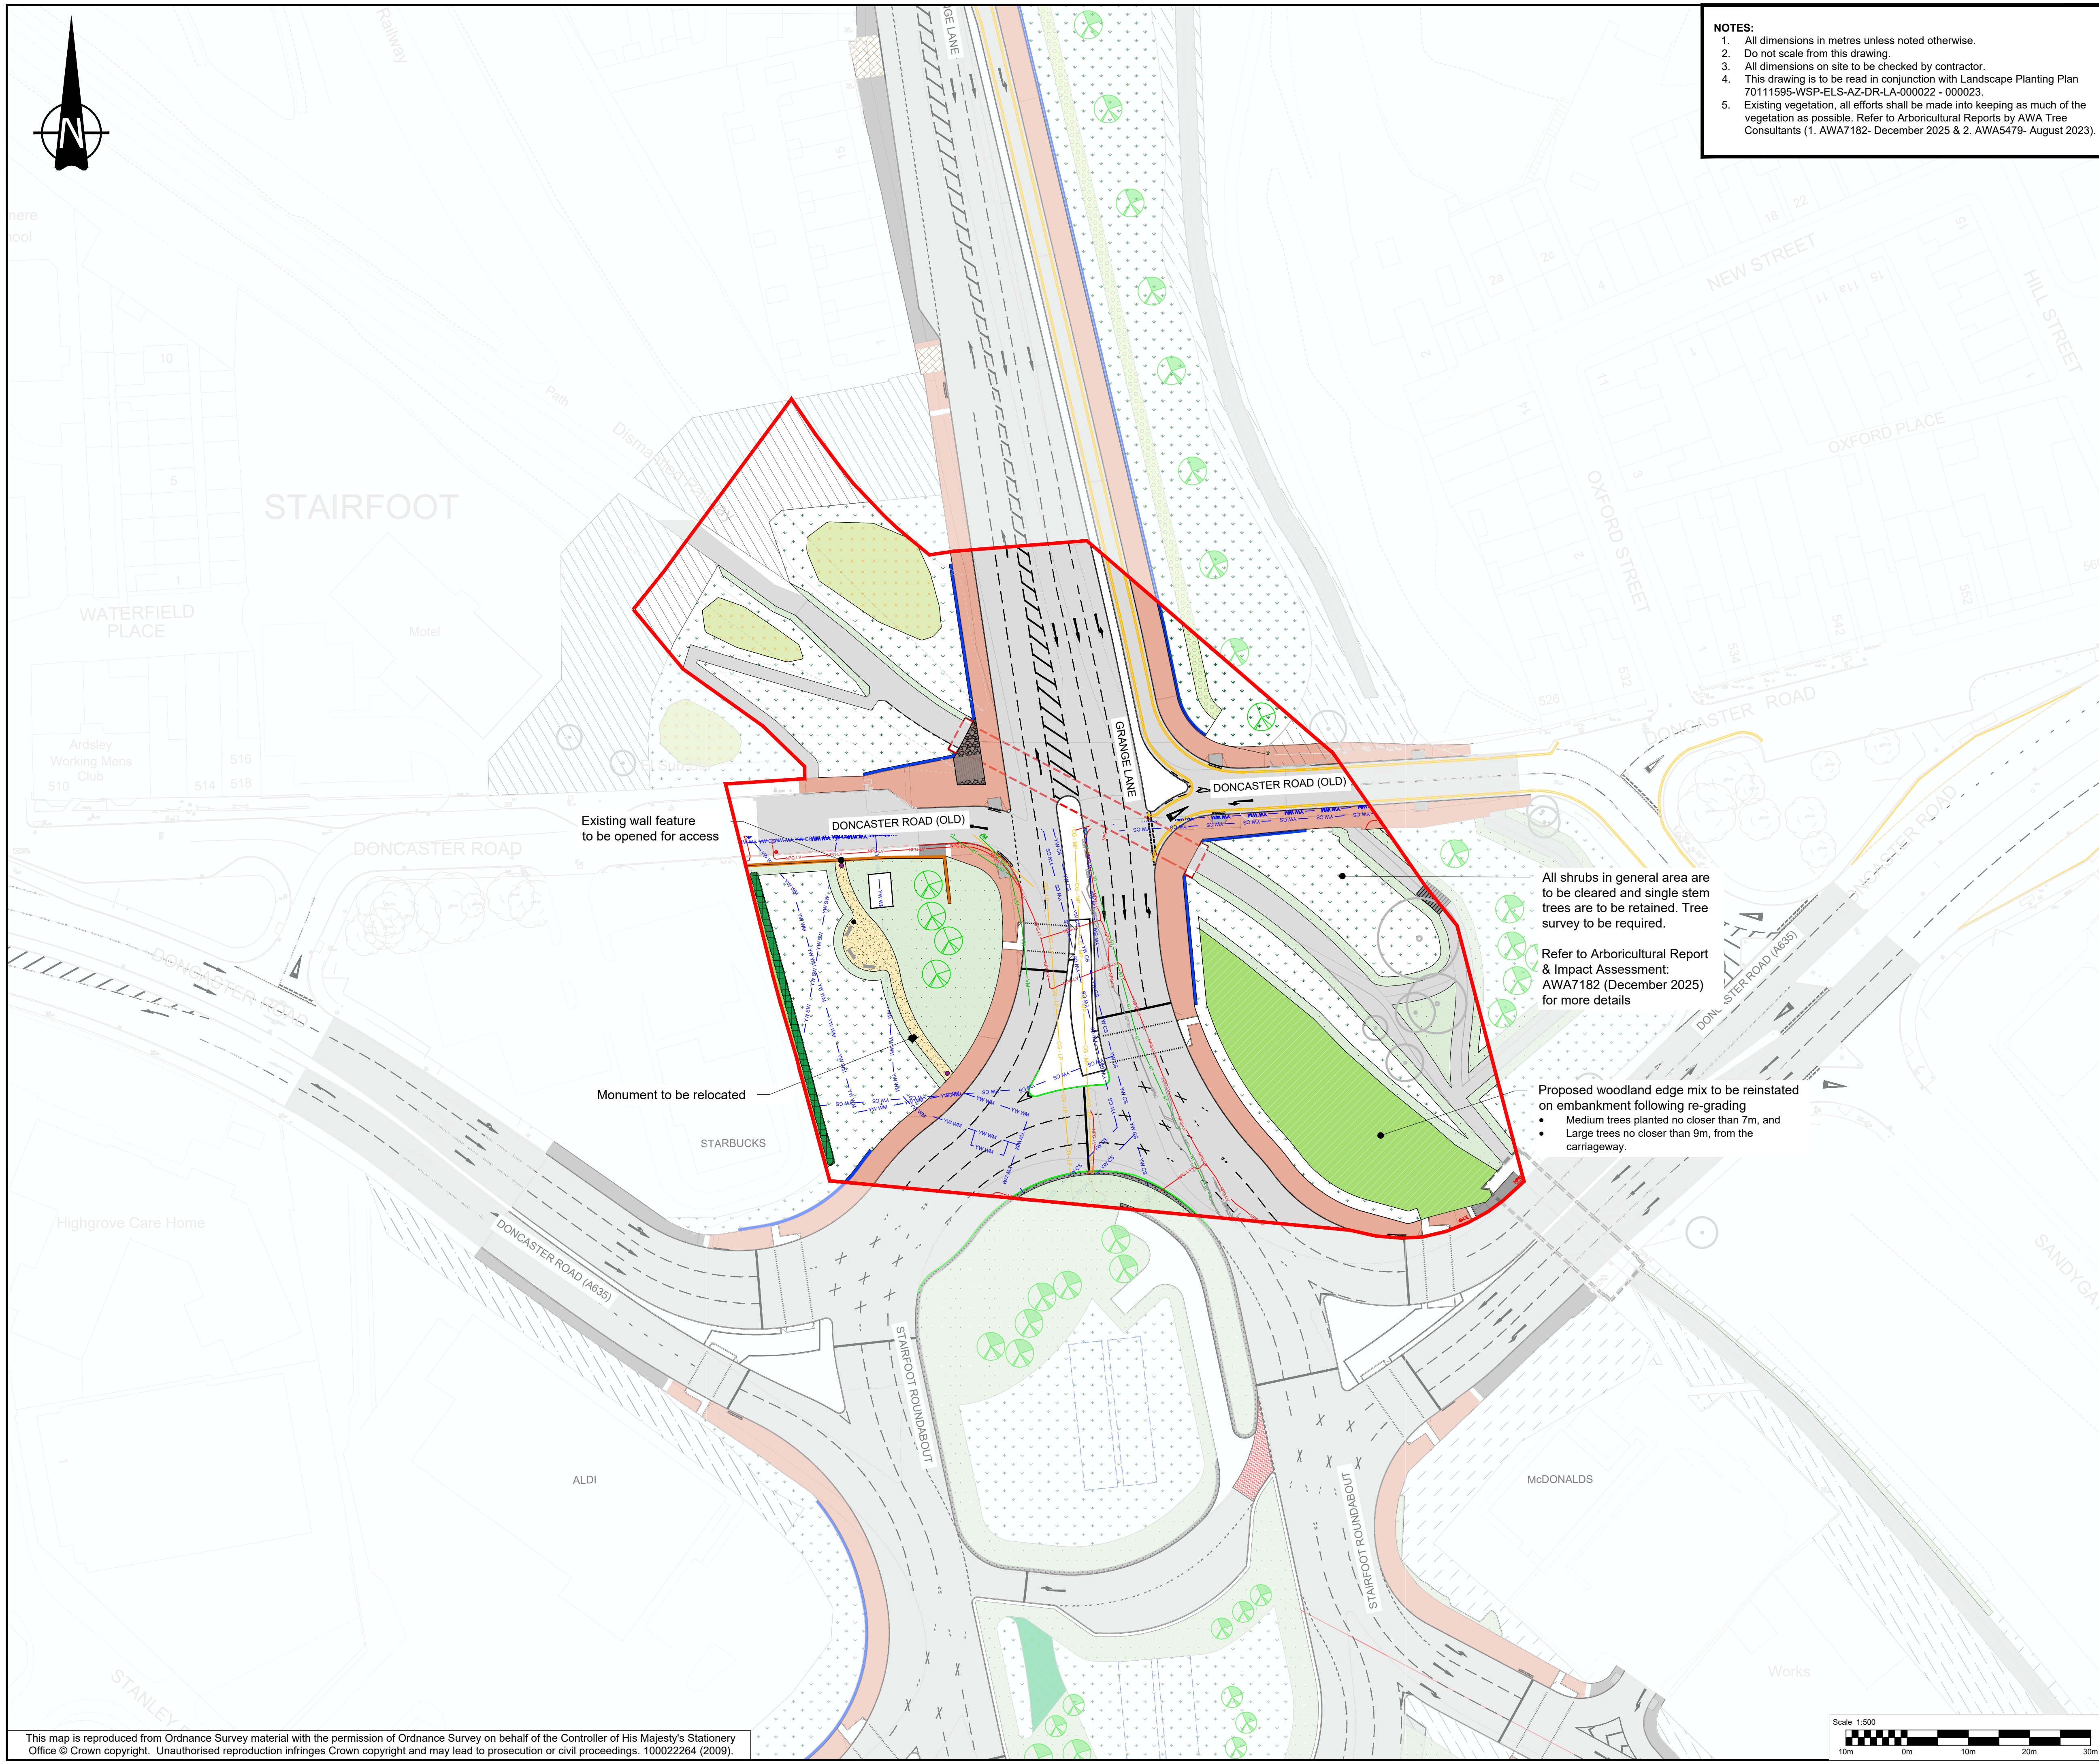

- 70111595-WSP-ELS-AZ-DR-LA-000021

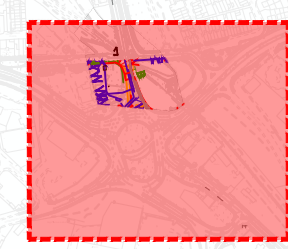

KEY:

- PROPOSED:

- | | | | |
|---|--|---|------------------------------|
|  | Resin Bound Gravel Surface
Surestep 6mm Winter Pearl or
similar approved |  | Species Rich Shaded
Grass |
|  | Streetlife Solid Skirt
Crosswise Bench or
similar approved | | |
|  | Broxap Derby Standard Litter
Bin or similar approved | | |

Designer:



First Floor, 3 Wellington Place, Leeds, LS1 4AP, UK
T+ 44 (0) 113 395 6200
wsp.com



Drawing Title

Landscape General Arrangement
Planning Application

Drawing Number:

70111595-WSP-ELS-AZ-DR-LA-000021

This map is reproduced from Ordnance Survey material with the permission of Ordnance Survey on behalf of the Controller of His Majesty's Stationery Office © Crown copyright. Unauthorised reproduction infringes Crown copyright and may lead to prosecution or civil proceedings. 10002264 (2009).

