
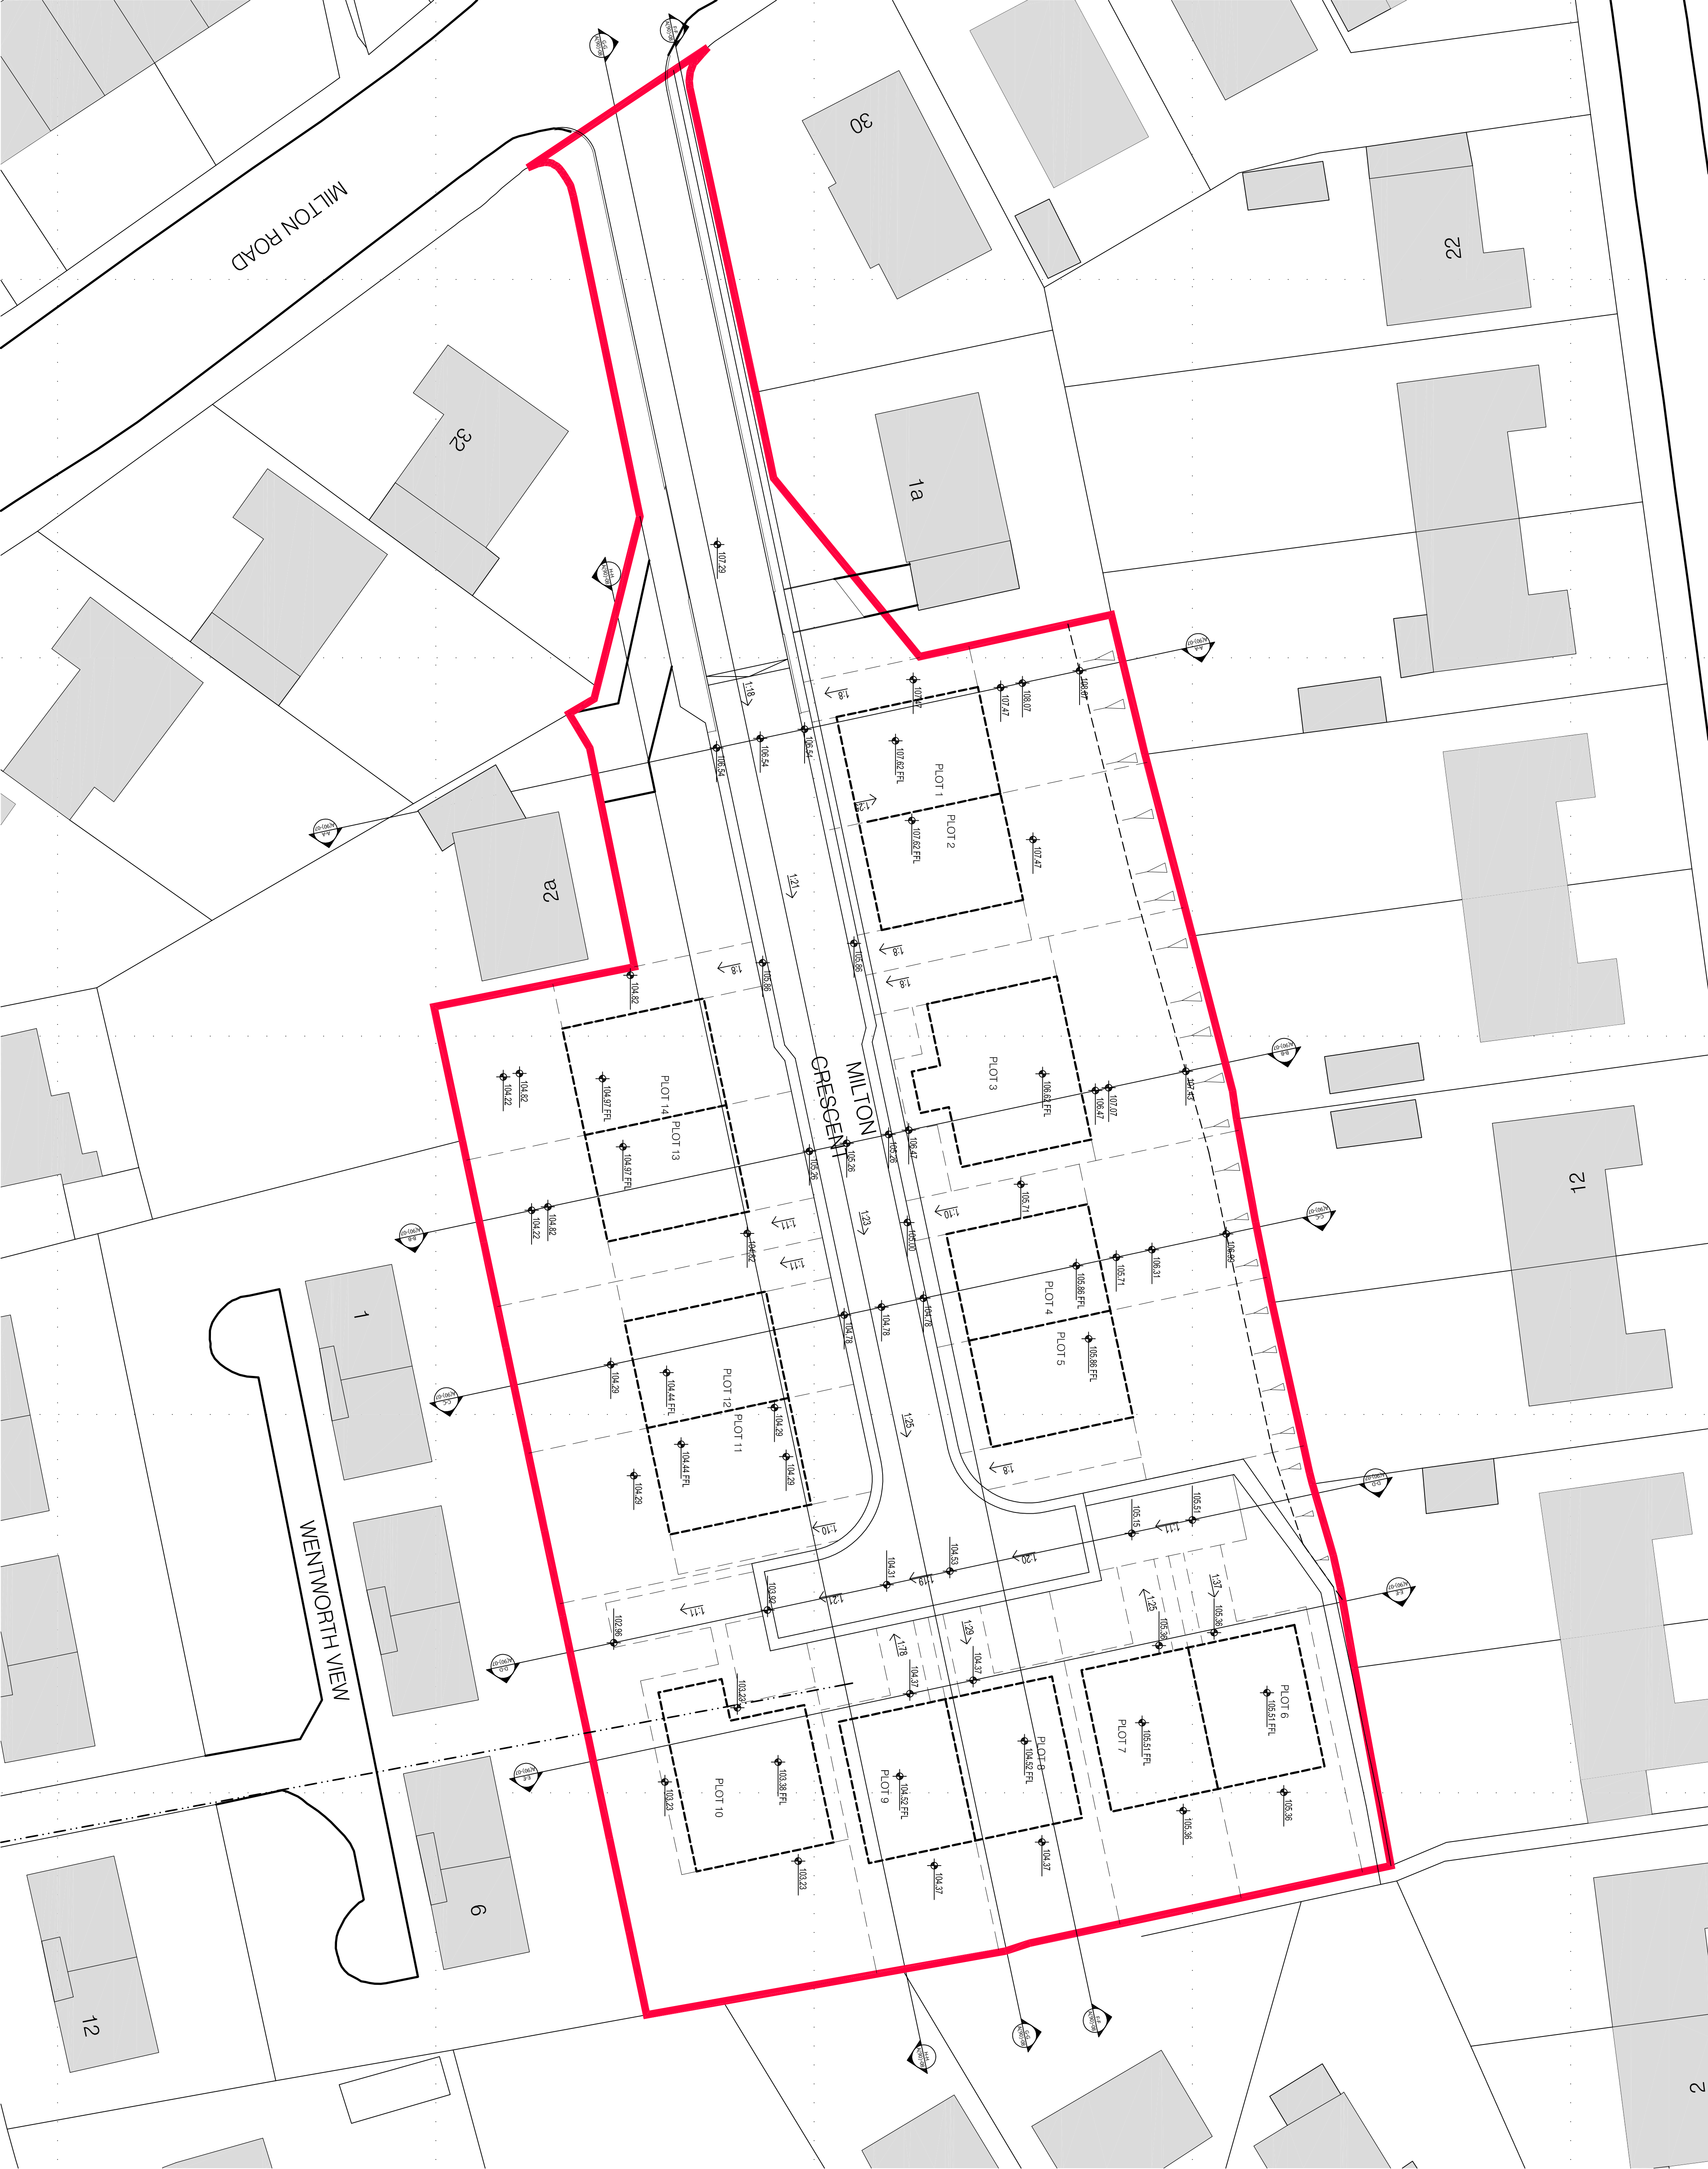


This drawing is copyright and shall not be reproduced nor used for any other purposes without the written permission of the Architect. The drawing must be used in accordance with the Building Regulations and the Building Act 1984. The contractor is responsible for ensuring that the drawing is used in accordance with the Building Regulations. It is the contractor's responsibility to check and verify all dimensions on site. Any discrepancies to be reported immediately. If NOT, the contractor is responsible for any and all consequences of the use of the drawing. The contractor is responsible for the use of the drawing for the purpose of the project and for the safety of the project.

XREFS IN THIS DRAWING

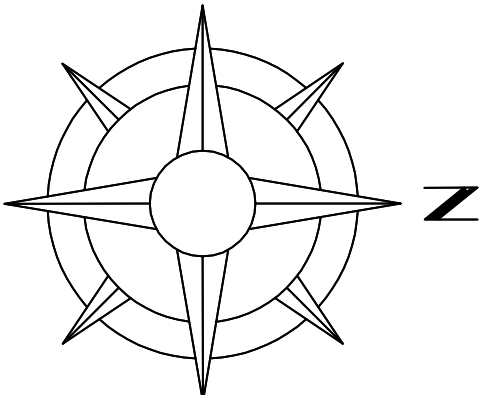

OAKWELL HOMES

No.	Date	Description	Checked By
CLIENT			

PROJECT
DEVELOPMENT OF
LAND AT MILTON
CRESCENT - BARNSELEY

TITLE

PROPOSED LEVELS PLAN

DRAWING STATUS
PLANNING APPROVAL

DRAWN	NJT	CHECKED	NJT
SCALE	1:200 @ A1: N.T.S. @ A3		
DATE	OCTOBER 2010		



JOB NO.	DRAWING NUMBER	REV
08-012	A(90)-06	-