


PROPOSED FRONT ELEVATION

SCALE 1:50

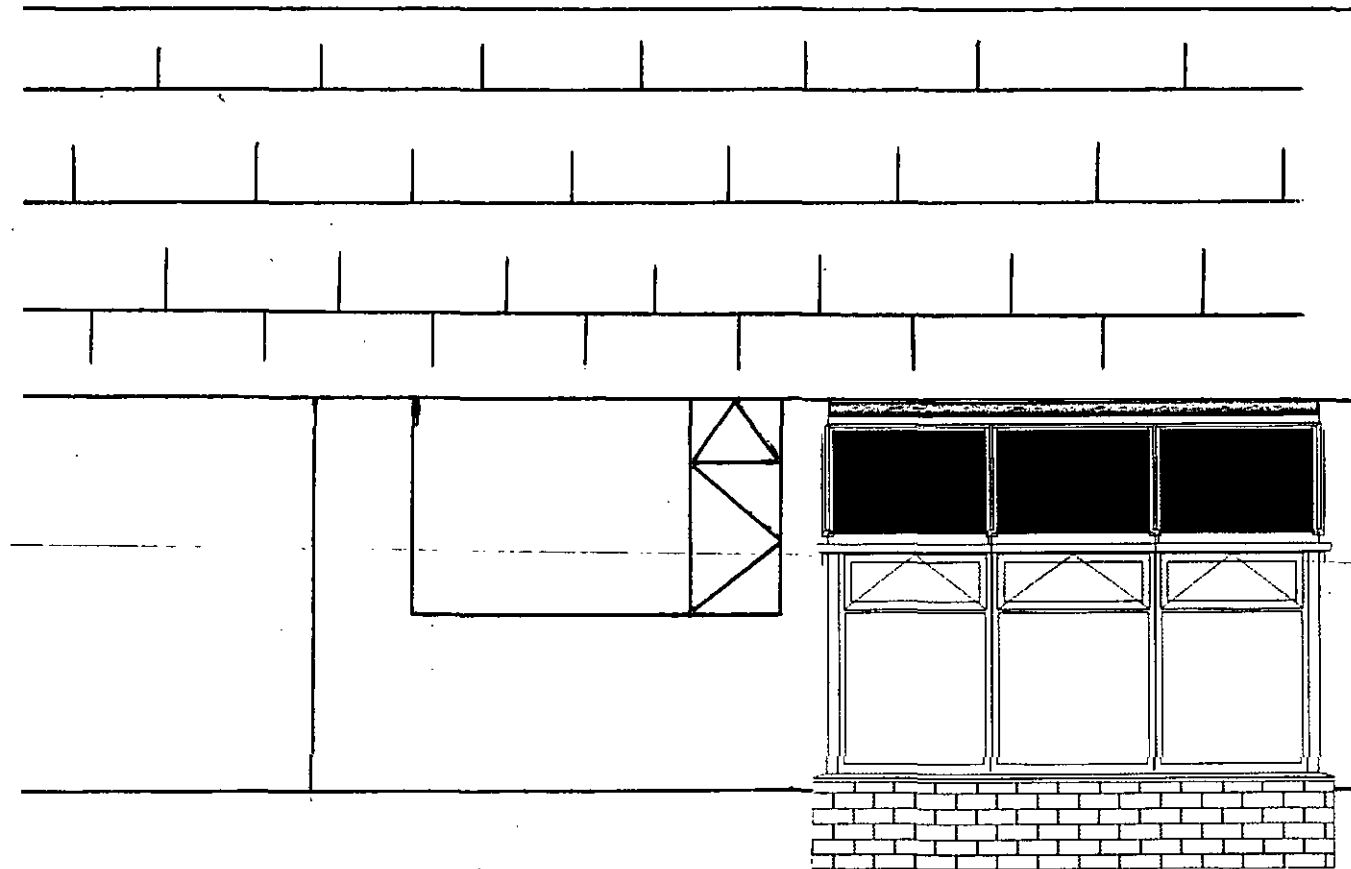

EXISTING FRONT ELEVATION

SCALE 1:50

