
NOTE

ALL DIMENSIONS MUST BE CHECKED ON SITE AND NOT SCALED FROM THIS DRAWING

COPYRIGHT

THIS DRAWING IS THE PROPERTY OF THE COMPANY AND MAY NOT BE COPIED, USED OR DISCLOSED FOR ANY PURPOSE EXCEPT AS AUTHORISED IN WRITING BY THE COMPANY


SITE PLAN
1:500

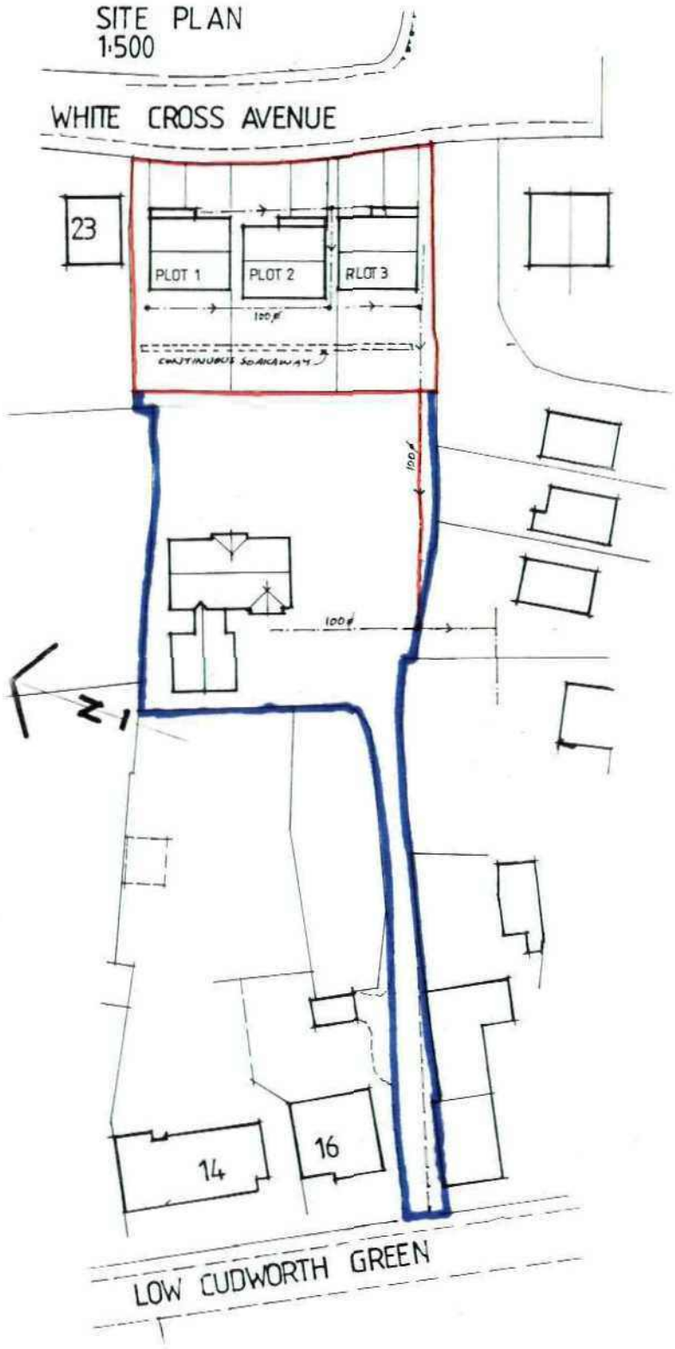




FRONT ELEVATION

GROUND FLOOR

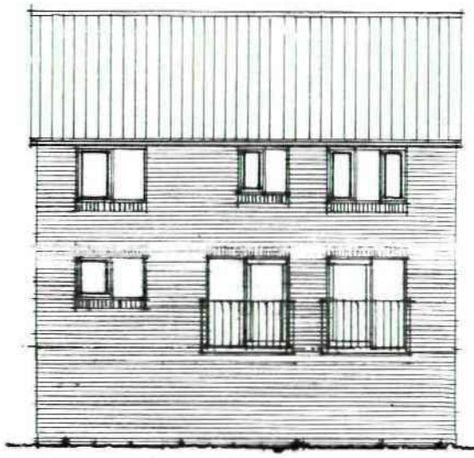


REAR ELEVATION

FIRST FLOOR

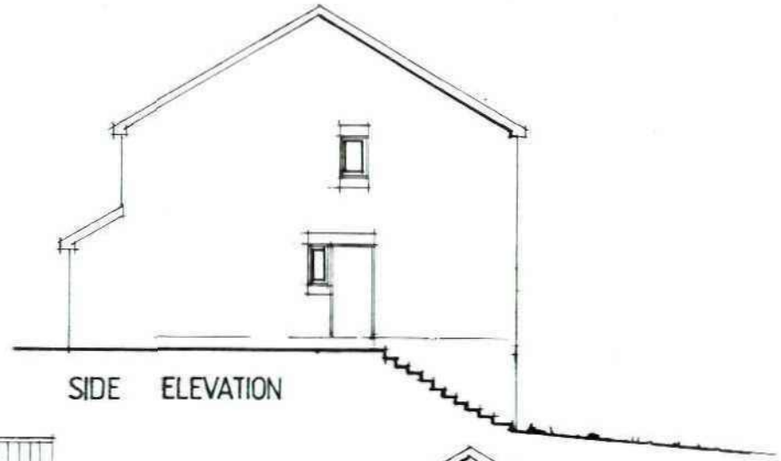

SIDE ELEVATION

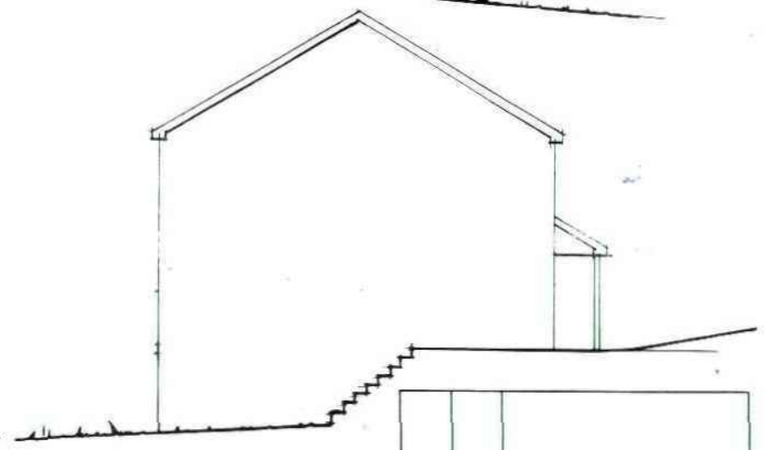

SIDE ELEVATION

PLOT 1 AS DRAWN IN RED MULTI FACINGS.
PLOT 2. HANDED, IN BUFF RUSTIC FACINGS.
PLOT 3. HANDED IN RED MULTI FACINGS.
ALL 3 PLOTS TO HAVE GREY S.I. CONC TILES.
ALL WINDOWS + DOORS TO HAVE PRE CAST ART STONE HEADS AND CILLS.

FOUL DRAINAGE TO RUN ACROSS REAR OF ALL THREE DWELLINGS THEN TO CONNECT TO NEW CONNECTION OF Nº 18 LOW CUDWORTH GREEN. SURFACE WATER TO BE TAKEN TO CONTINUOUS SOAKAWAY TRENCH IN REAR GARDEN, MIN 5 METRES AWAY FROM BUILDINGS. IF PERCOLATION TESTS PROVE SATISFACTORY.

REV.	DATE	AMENDMENT

CLIENT
MR R. BELL

TITLE
PROPOSED THREE DETACHED HOUSES WITH INTEGRAL GARAGES; SITE TO SOUTH OF Nº 23 WHITE CROSS AVENUE CUDWORTH, BARNSLEY.

P. Dimelow
B.A. hons Dip Arch. M.A.
Architectural Design and Planning Consultant

Providence Villa,
42 Sackville Street,
Barnsley S70 2DB
Tel. (01226) 283222
Fax. (01226) 283222

SCALE	DATE	DRAWN
1:100	MAY 2012	PD.

DRAWING No.	REV.
RBC - 512 - 1.	