


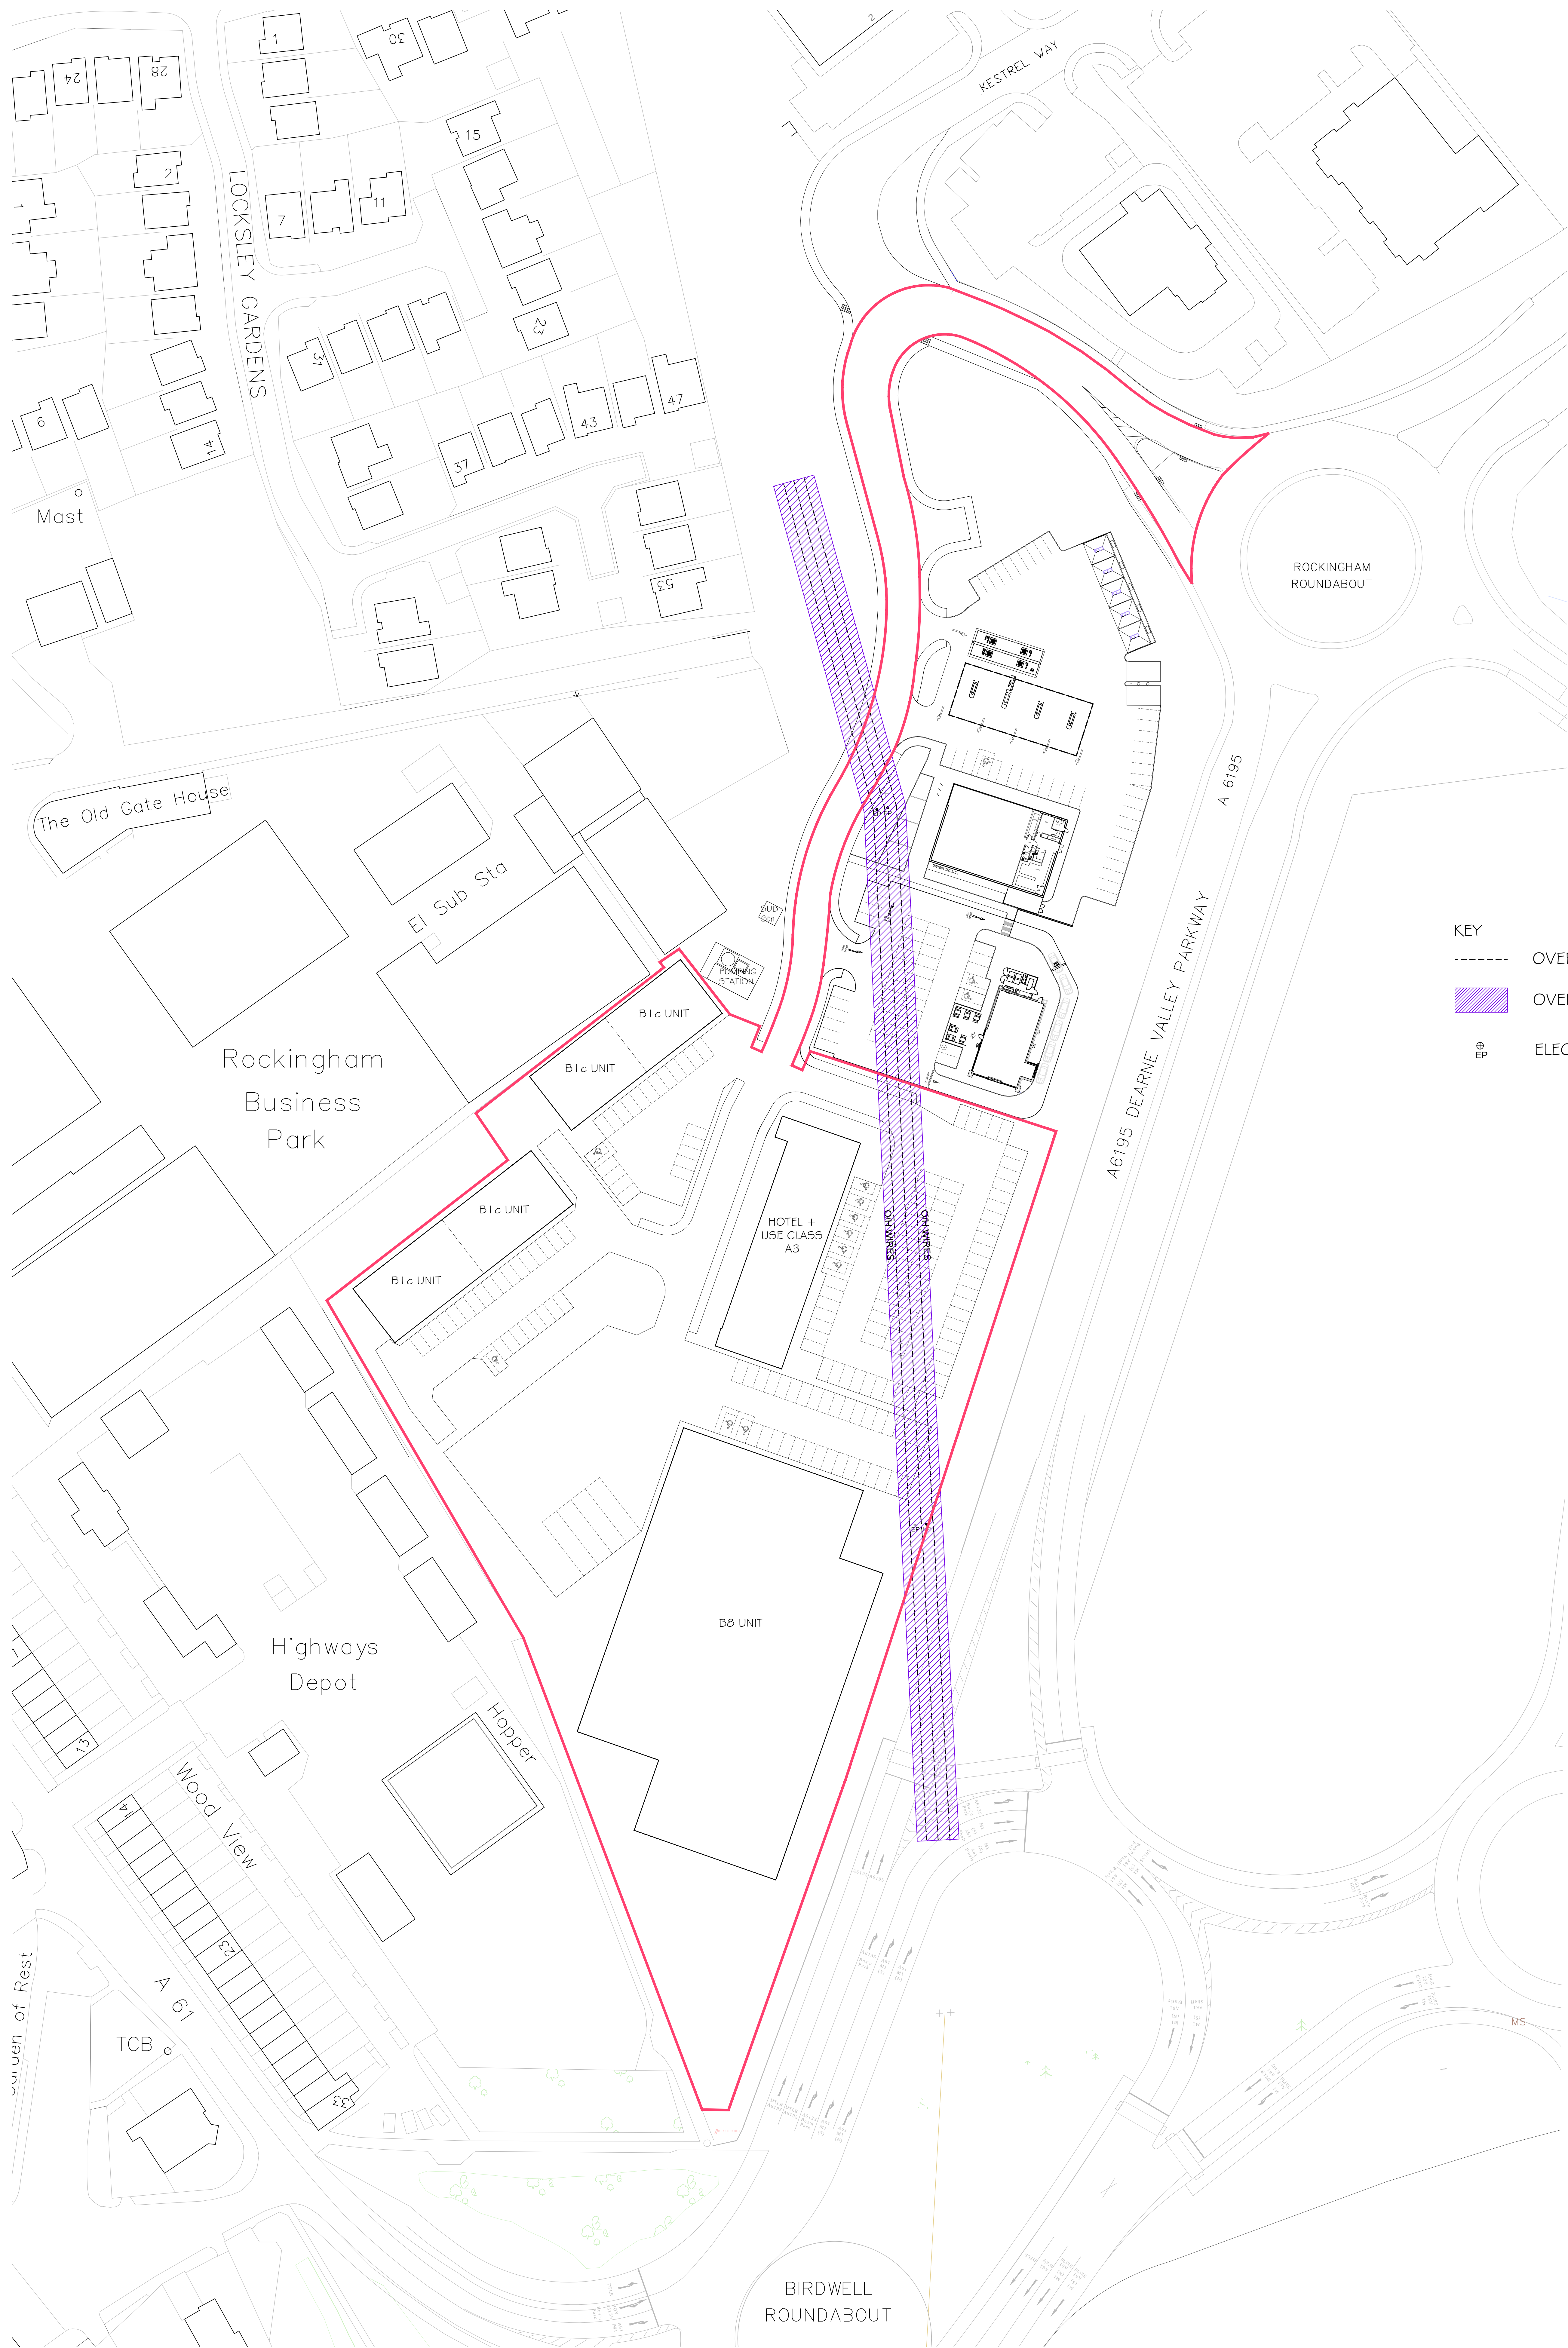

103 / INDICATIVE SITE LAYOUT

|   |          |                                                                                       |    |    |
|---|----------|---------------------------------------------------------------------------------------|----|----|
| F | 04-11-19 | UNIT B8 AMENDED TO SUIT LANDSCAPE BUFFER                                              | AT | VS |
| E | 23-10-19 | TURNING AREA TO WEST OF B1c UNIT AMENDED TO SUIT LANDSCAPE BUFFER TO WESTERN BOUNDARY | AT | VS |
| D | 18-09-19 | RES LINE AMENDED TO SUIT HIGHWAYS COMMENTS                                            | AT | VS |
| C | 17-04-19 | OVERHEAD CABLE EASEMENT AMENDED TO 4.8m EITHER SIDE OF THE CENTRE LINE                | KW | VS |
| B | 07-03-19 | AMENDED IN ACCORDANCE WITH SMITH JENKINS COMMENTS DATED 28-02-19                      | KW | VS |
| A | 27-02-19 | AMENDED IN ACCORDANCE WITH SMITH JENKINS COMMENTS DATED 01-02-19                      | KW | VS |

| REV | DATE | DESCRIPTION | BY | CHECK |
|-----|------|-------------|----|-------|
|     |      |             |    |       |



NORTH



1:500 SCALE



ARCHITECTURE | PLANNING | LANDSCAPE

CLIENT:  
HARTWOOD ESTATES

PROJECT:  
DEARNE VALLEY PARKWAY  
SHEFFIELD ROAD

DRAWING:  
INDICATIVE SITE LAYOUT

DRAWING NUMBER:  
13 4806 103 - E

SCALE @ A4:  
1:500

DRAWN:  
KJW

CHECKED:  
VS

DATE:  
FEB 19

DATE:  
FEB 19

14 MARINER COURT / CALDER PARK / WAKEFIELD / WF4 3FL  
01924 383322 / www.jpasoc.co.uk / info@jpasoc.co.uk  
© 2019 JRPA. All rights reserved.

Do not scale off this drawing - Only figured dimensions to be taken from this drawing. Drawings based on Ordnance Survey and/or existing record drawings - Design and Drawing content subject to Site Survey, Structural Survey, Site Investigations, Planning and Statutory Requirements and Approvals. Authorised reproduction from Ordnance Survey Map with permission of the Controller of Her Majesty's Stationery Office. Crown Copyright reserved.