



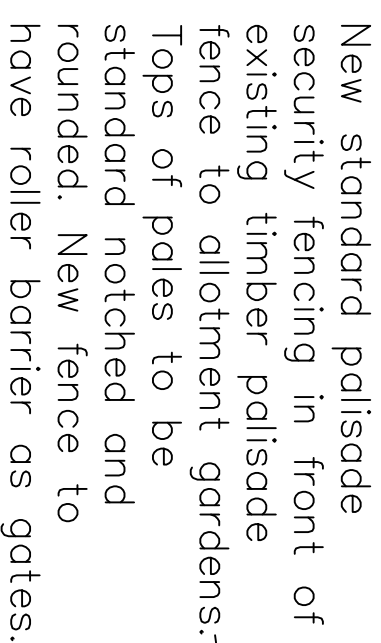

PROPOSED ELEVATION 9 AT ALLEY
ALONG REAR OF BEEVER STREET
(Looking downhill)

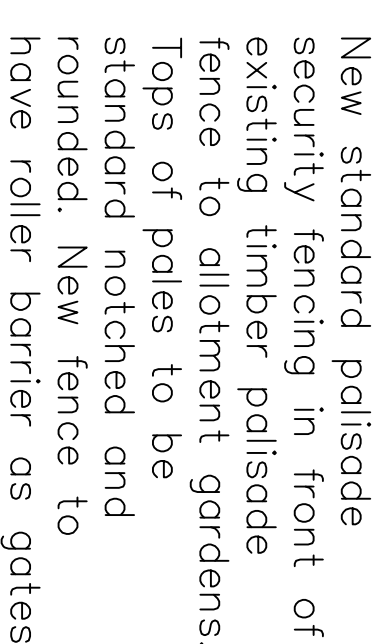

Dimension to be checked on site by gate supplier before manufacture

existing timber fence and new gate post.

Existing timber fence to 39 Beaver Street


Existing boundary was to 39 Beaver Street

Non-aggressive roller barrier available from Insight Security,
Units 1-2, Cliffe Industrial Estate, Lewes, East Sussex, BN8
6LL. Tel: 01273 475500.

Bolted to top of new gate with Fence Top/Fascia Bracket to manufacturers recommendations.

Dimension to be checked
on site by gate supplier
before manufacture

New standard palisade security fencing in front of existing timber palisade fence to allotments. Tops of pales to be standard notched and rounded. New fence to have roller barrier as gates.

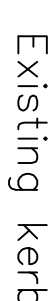

Existing timber fence on dwarf wall to rear of 53 Beaver Street

New steel gates constructed using 40X40mm SHS steel with 40X10mm flat bar horizontal. 16mm round infill bars spaced at not more than 100mm c/c. Installation of the gates to incorporate 100X100mm steel posts bedded into concrete to a depth suitable to carry their weight. All ironwork to be galvanised and powder coated (Black).
Care to be taken that, on completion, the gates open and close freely and all weld joints are sealed, leaving no pockets for water to collect.
Clearance between bottom rail of gates and the ground level should be no more than 100mm.
Hinges and locking/latch mechanism to manufacturers recommendations.
Looks to have keys for individual residents along Beever Street.
SINGLE MASTER KEY REQUIRED FOR ALL NEW GATES ON EAST STREET/HAMILTON ROAD/BEEVOR STREET. STRATEGIC HOUSING TO CONFIRM NUMBERS REQUIRED. THESE ARE FOR EMERGENCY SERVICES ACCESS.

REV	DATE	DESCRIPTION

The contractor is to comply in all respects with the current Building Regulations and is to check all six dimensions and levels. Do not scale from the drawing, use metric dimensions. To be read in conjunction with 'Pro-Tender Health & Safety Plan / Preliminaries Section' (Section A24 etc). Maps are reproduced from Ordnance Survey material with the permission of Ordnance Survey on behalf of the Controller of the Majesty's Stationery Office © Crown copyright. Unauthorised reproduction infringes Crown copyright and may lead to prosecution or civil proceedings 1000222264 (2011)



WPS BARNESLEY LTD
PO BOX 634
BARNESLEY
SOUTH YORKSHIRE, S70 9GG
TEL: 01226 774605 FAX: 01226 774399
E-MAIL: enquiries@wps.co.uk

Head Office:
11 Cornhill Avenue, St Andrews Business Park,
Barnesley, S70 6JH
Tel: 01603 709600 Fax: 01603 706601
Our other Tel: 01603 709600
Our other Fax: 01603 706601
www.wps.co.uk

PROJECT ACCESS GATES EAST STREET & BEEVER STREET GOLDTHORPE	CLIENT Strategic Housing	
	CAD FILE REF	DATE
		SCALE
	REV	DATE
SUBJECT ELEVATIONS 8 - '10 BEEVER STREET	DRAWN	CHECKED
	PROJECT NO 07-17-14-1-1016	DRAWING NO 05