


Cover & frame to be in accordance with BSEN124, 1:3 Cement Mortar bed & haunch to cover & frame sat on class 'B' Eng. brickwork (min 2 courses-max 4 courses)

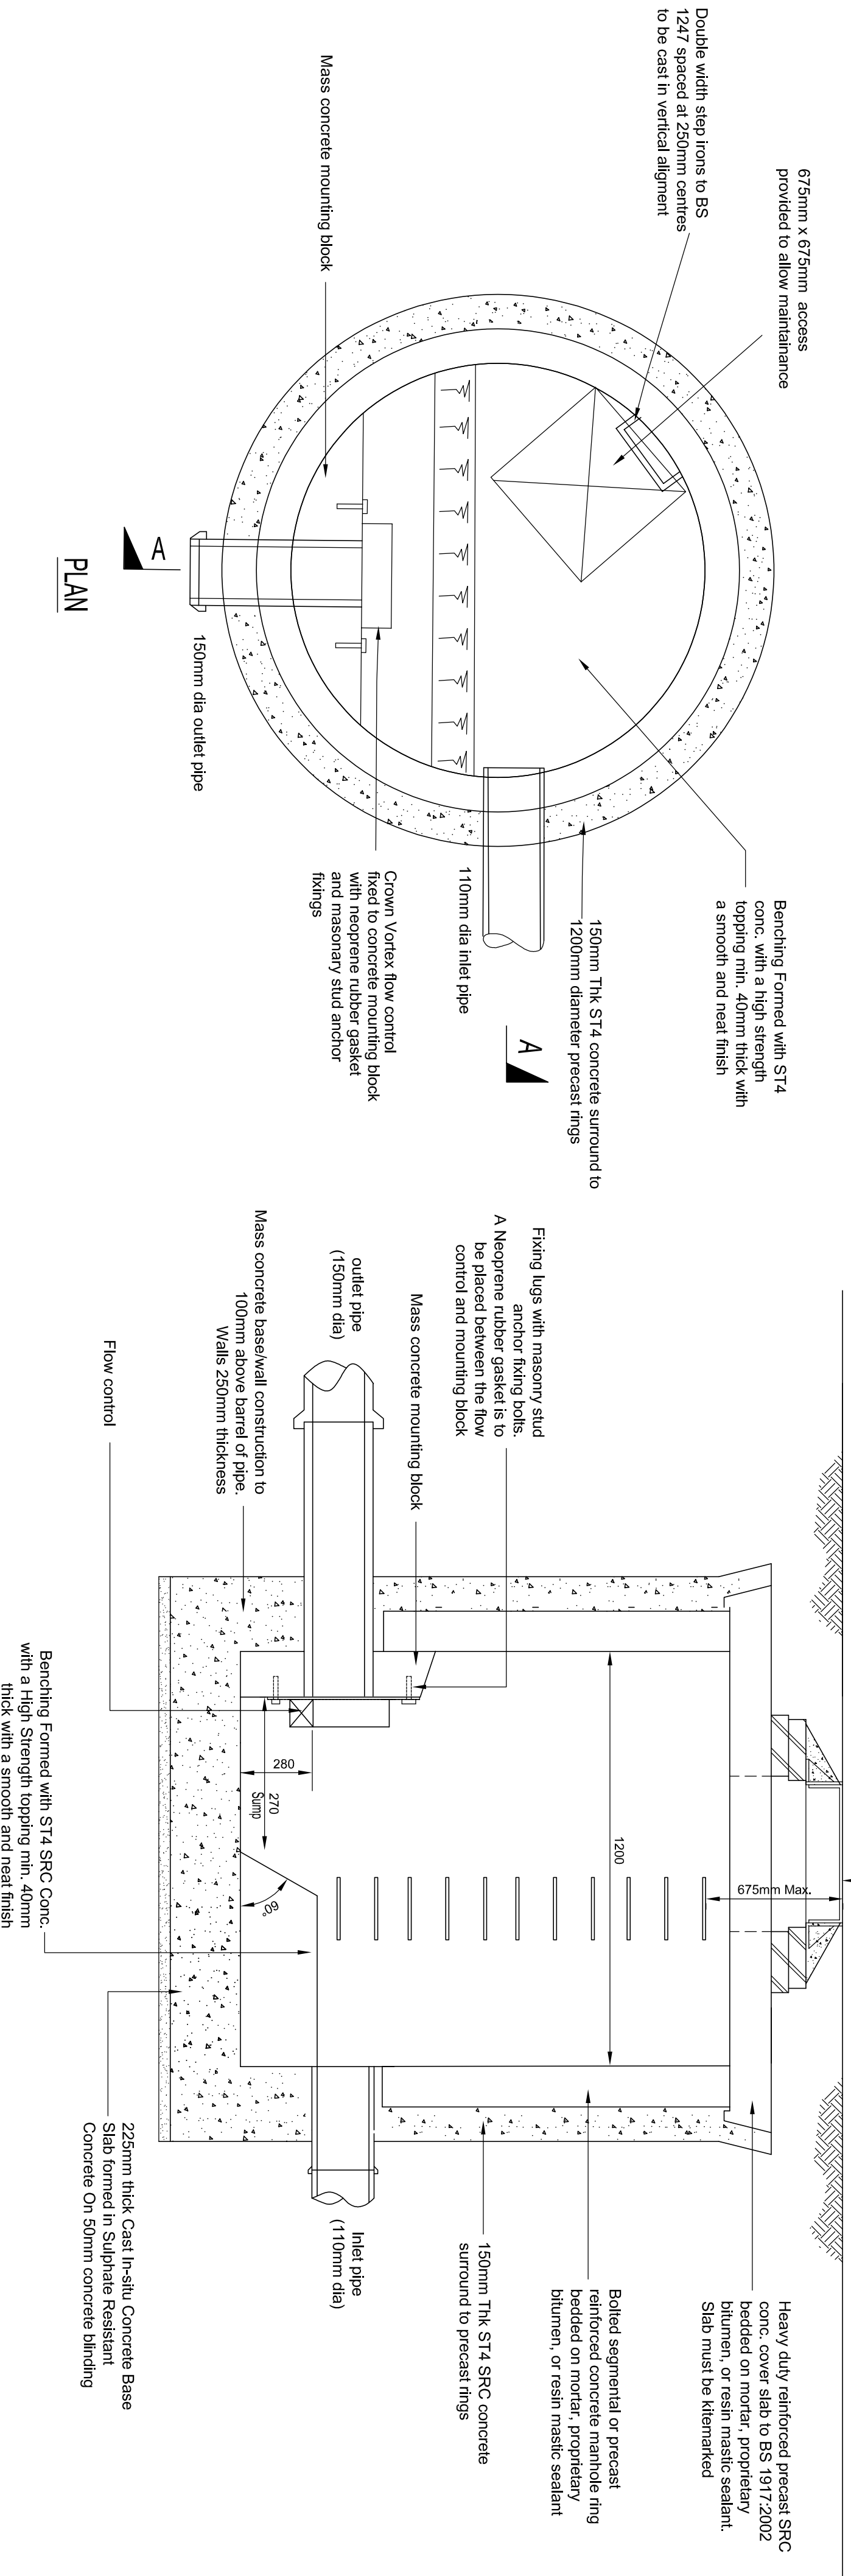

SECTION A-A

CONTROL DETAILS

Crown Vortex control
86mm QR5
1100mm head
3.5l/s pass on flow
Crown reference- 27250219

Dwg No. : STE/19/05/03	Drawn : AST
Date : 19-2-19	Checked :
Scale : Not to scale	Copyright © Shaun Tong Engineering

Rev	Details	Date	Drawn/Chk.
	Hoobert Limited		
	Dorben House, Cemetery Road		
	Grimethorpe, Barnsley		
	Control Manhole		