

1	2	3	4	5	6	7	8	9	10	11	12	13	14	15	16	17	18	19	20
DRAWING NUMBER		SYFTE-A-G-BDX										PROJECTION							
SHEET / OF		SHEET 1 OF 1																	



ELECTRICAL BOX WITH ADHOC

SCALE 1:50 A1-A4

LIST OF MATERIALS		QUANTITY		UNIT		REMARKS	
1	1	1	1	1	1	1	1
2	1	1	1	1	1	1	1
ADVERTISING PANEL SPECIFICATION SHEET


OUTER CASE – ALUMINIUM EXTRUSION

TUBULAR STEEL FRAME


6ML THICK GLASS TO ADVERTISING PANEL

**4 X 58 TUBE WATTAGE DIFFUSED BY 2 X
OPAQUE INTERNAL DIFFUSERS MADE FROM
ACRYLIC PLASTIC**

ILLUMINATION IS INTERNAL AND STATIC

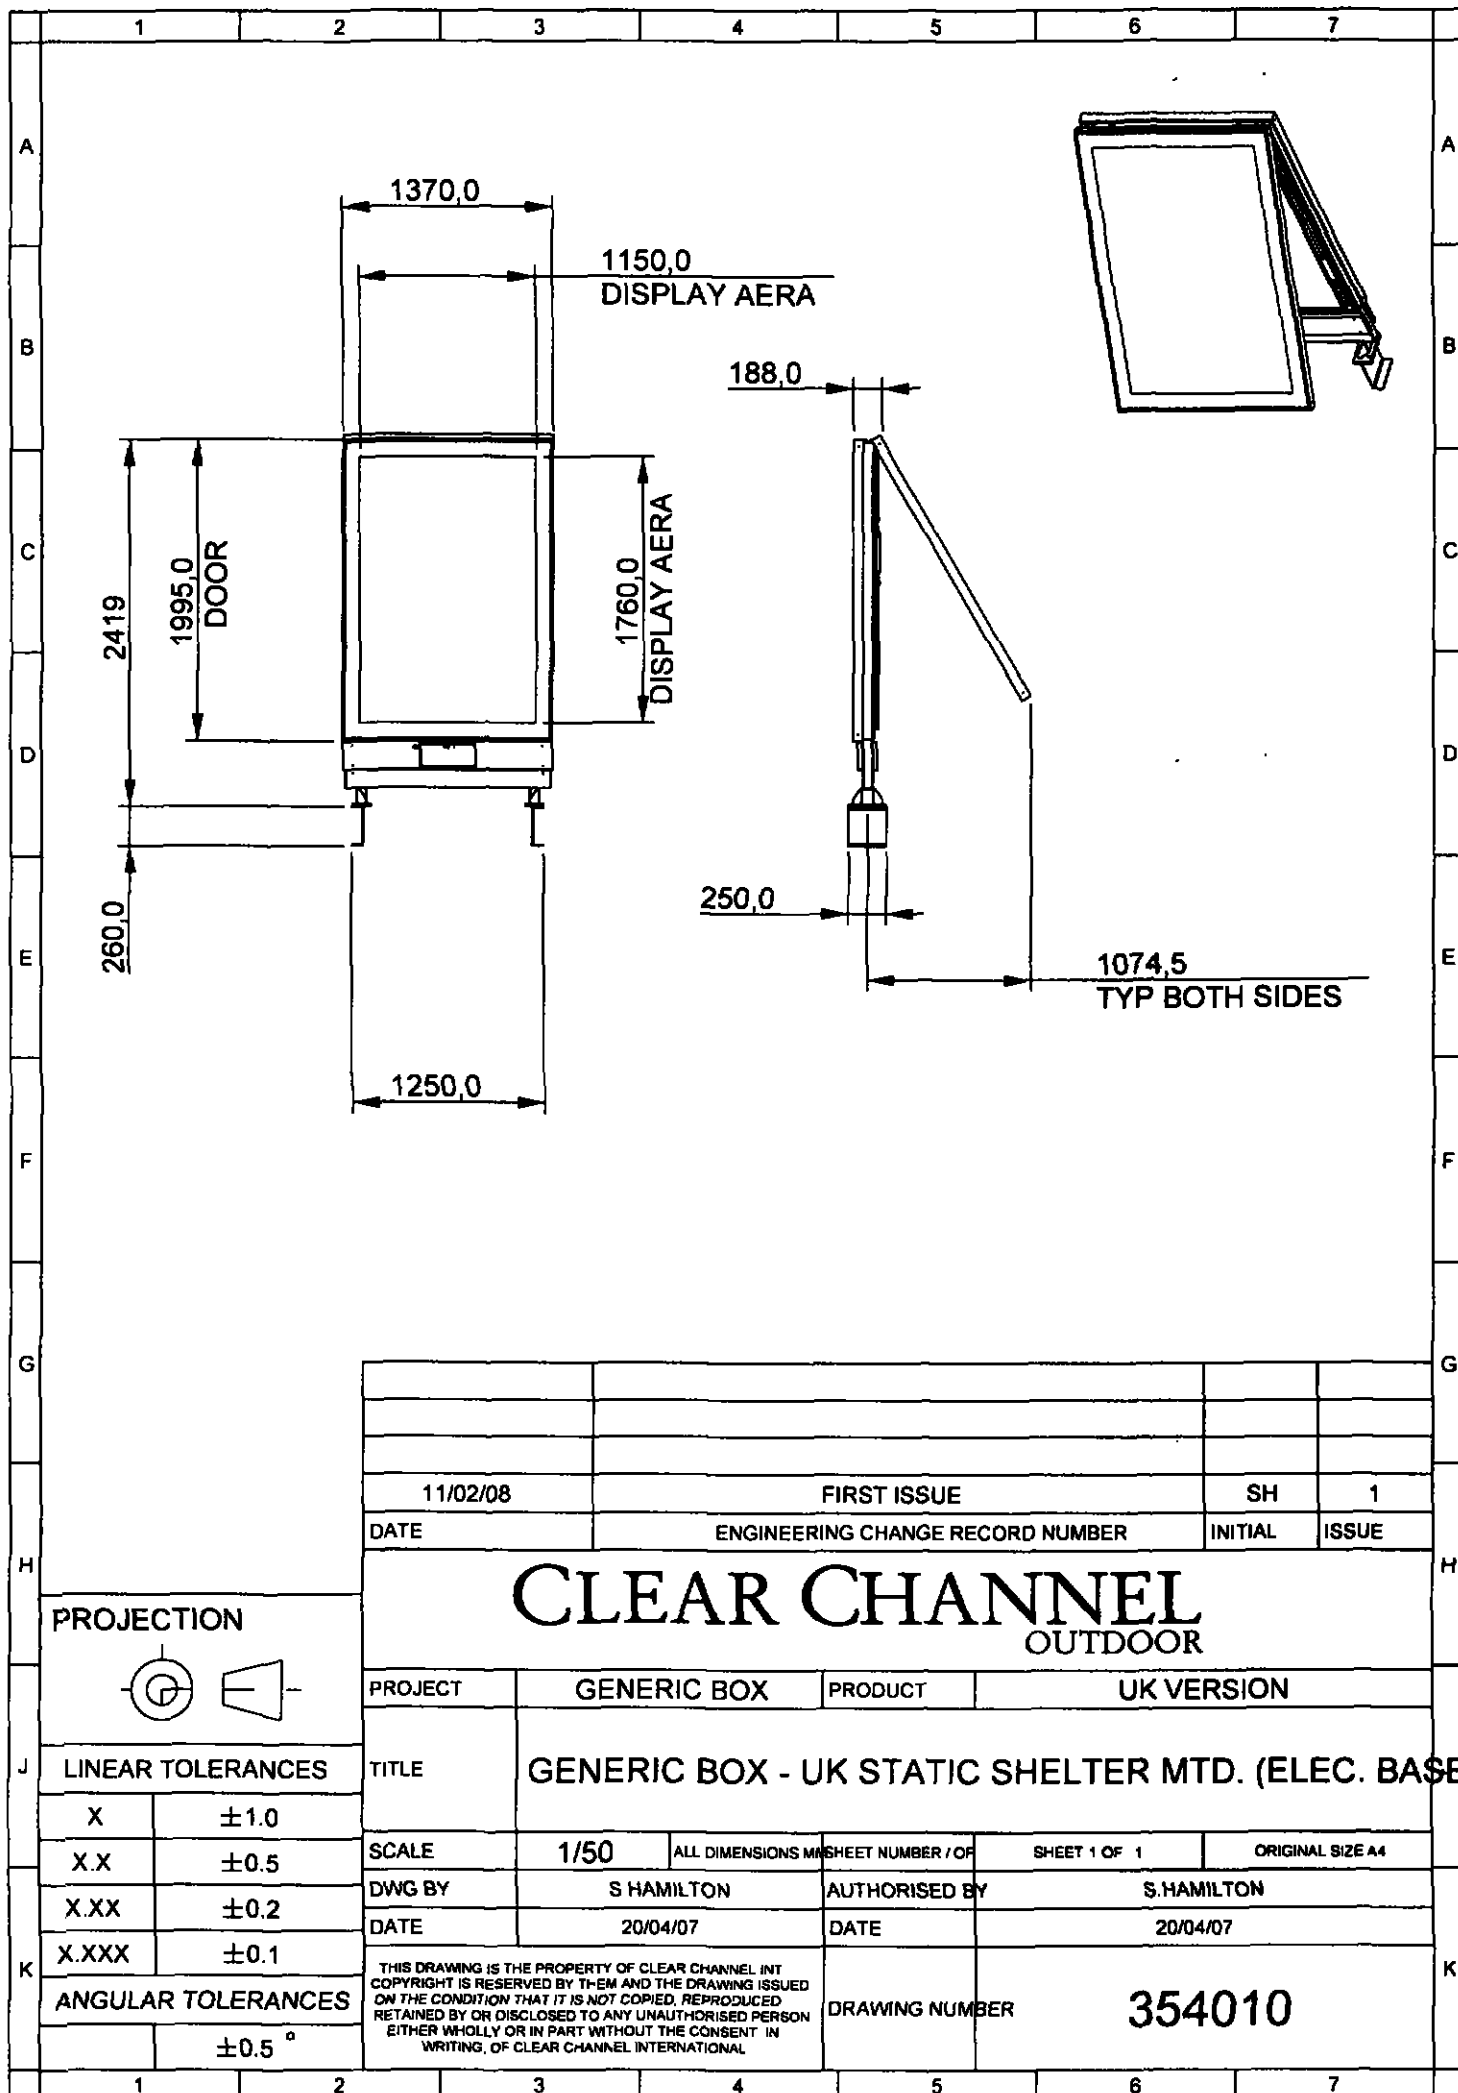


1370 REF

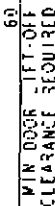

SECTION A A
SHOWING ONE DOOR OPENED
FOR ACCESS, AND ONE CLOSED

067 REF

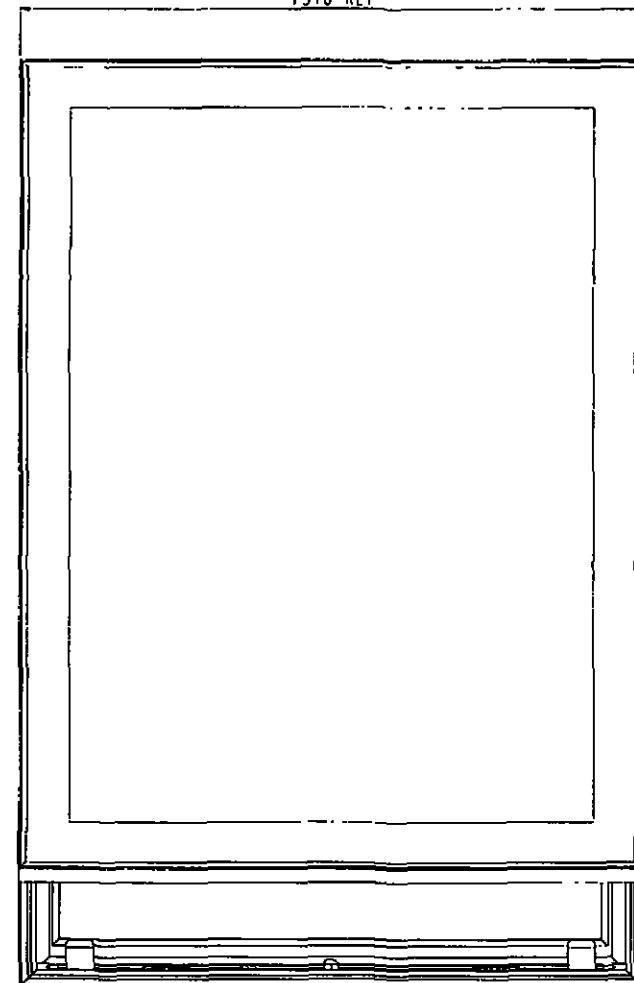


1 ALL FIXINGS AND FASTENERS TO
BE STAINLESS STEEL

2 MASS - 142 Kg APPROX

LINEAR TOLERANCES	
- X	± 1.0
X X	± 0.5
X.XX	± 0.2
X.XXX	± 0.1
ANGULAR TOLERANCE	
	$\pm 0.5^\circ$

ADSHEL

PROJECT	GENERIC BOX	PROJECT	UN. VERSION
NAME GENERIC BOX ASSY - STATIC (FSU)			
SHEET	0.137	ALL DIMENSIONS IN IN	SHEET 1 OF 2
DATE IN	S BOEHLER	REVISIONS BY	S HAMILTON
DATE	17 10 05	DATE	08 11 05
THIS DRAWING IS THE PROPERTY OF CLIP COMPANY and copyright is reserved in full and the drawing should not be distributed outside of the company without permission of the company. It is not to be photocopied or reproduced in any manner without the written consent of the company.			354000

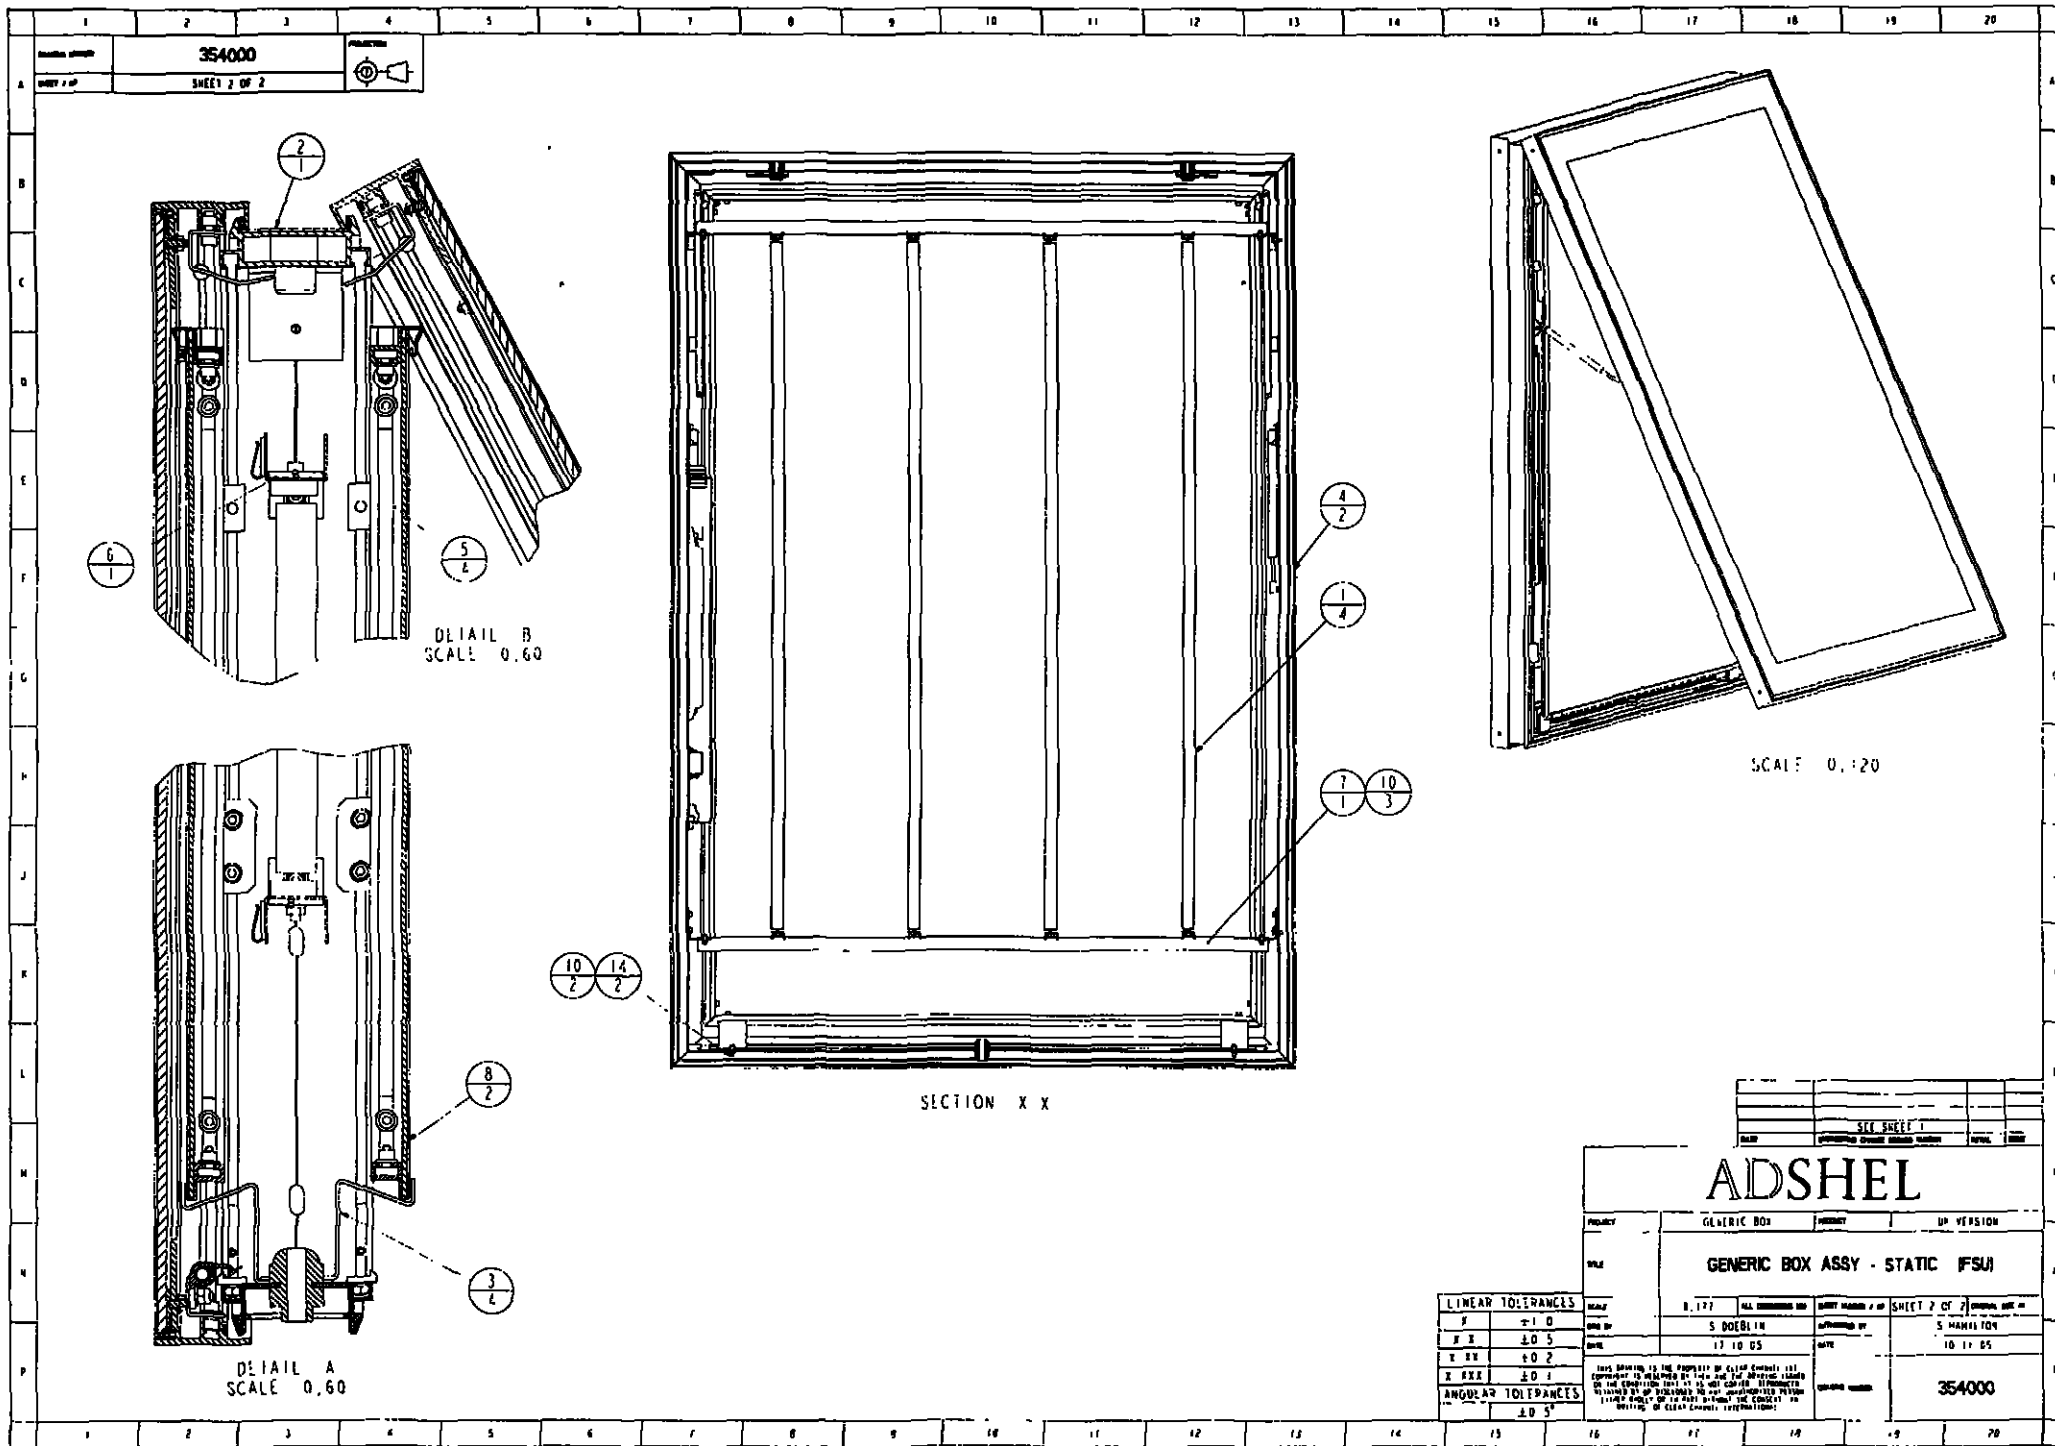

ADSHEL

GENERIC BOX ASSY - STATIC (FSJ)

354000