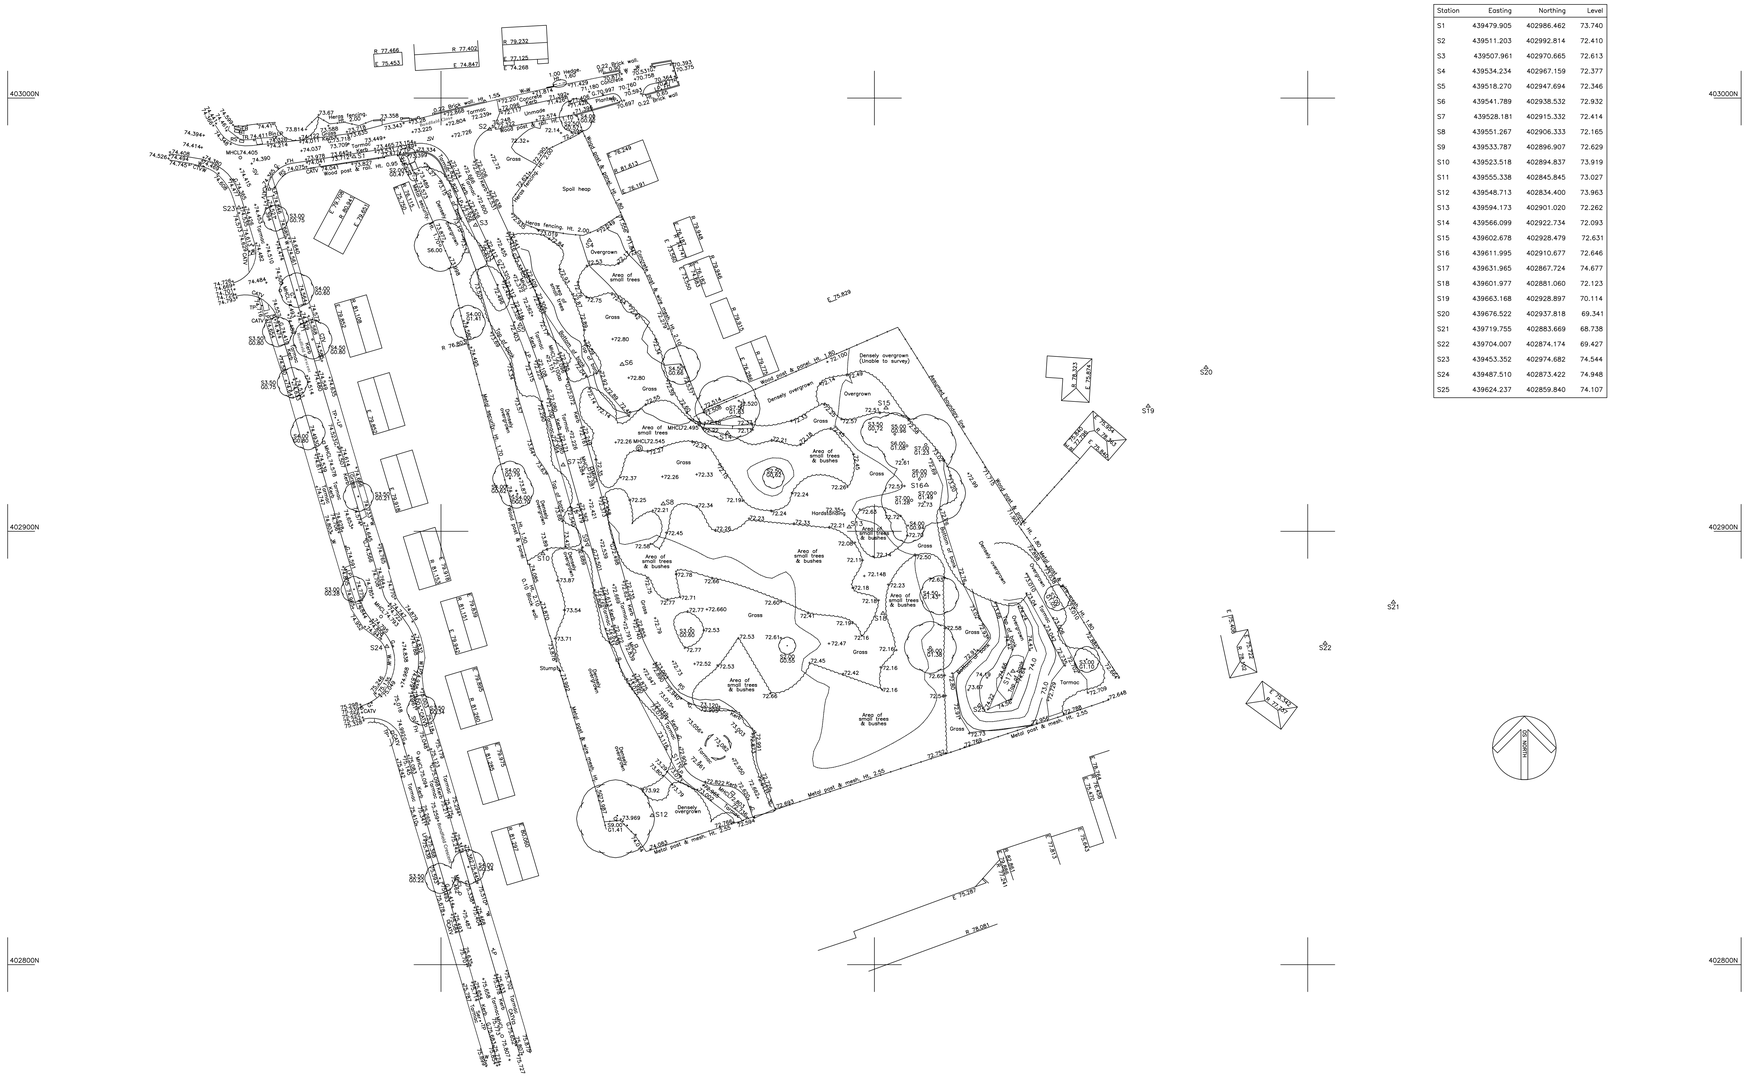

Station	Easting	Northing	Level
S1	439479.905	402986.462	73.740
S2	439511.203	402992.814	72.410
S3	439507.961	402970.665	72.613
S4	439534.234	402967.159	72.377
S5	439518.270	402947.694	72.346
S6	439541.789	402938.532	72.932
S7	439528.181	402915.332	72.414
S8	439551.267	402906.333	72.165
S9	439533.787	402896.907	72.629
S10	439523.518	402894.837	73.919
S11	439555.338	402845.845	73.027
S12	439548.713	402834.400	73.963
S13	439594.173	402901.020	72.262
S14	439566.099	402922.734	72.093
S15	439602.678	402928.479	72.631
S16	439611.995	402910.677	72.646
S17	439631.965	402867.724	74.677
S18	439601.977	402881.060	72.123
S19	439663.168	402928.897	70.114
S20	439676.522	402937.818	69.341
S21	439719.755	402883.669	68.738
S22	439704.007	402874.174	69.427
S23	439453.352	402974.682	74.544
S24	439487.510	402873.422	74.948
S25	439624.237	402859.840	74.107

HAYCOCK & TODD
LAND SURVEY CONSULTANTS◆ARCHITECTURAL SURVEYORS
The Hollies, 43 Church Street, Royston, Barnsley, S71 4QJ
T : 01226 709630 F : 01226 709631
E : info@land-surveying.co.uk W : land-surveying.co.uk

SITE SURVEY

BONDFIELD CLOSE, WOMBWELL
BARNSLEY

Sheet Diagram

Datum	Sheet 1 of 1	Survey Job No. S8715	Scale 1/500
GRID– Related to Ordnance Survey using One Point Localisation on Station 59. Orientation at OS Grid North.	Surveyed by PF	Date of Survey October 2016	S8715
	Drawn by PF		
	Checked by PBT		
LEVEL– Related to Ordnance Survey by connection to the OS Active Network by G.P.S			