
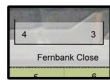
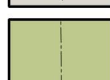


Schedule

A - 2 bed bungalow -	2
Plots 1 & 2 - 60m2	
B - 3 Bed bungalow -	4
Plots 3 - 6 - 80m2	
Total	6

Legend

-  Existing Dwellings
-  Proposed Bungalows
-  Front entrance door
-  2 Parking spaces per bungalow
-  Lockable gate
-  1.8m high timber screen fence
-  1.8m high, 1.8m long timber screen privacy fence
-  1.2m high timber screen boundary fence
-  Bin store locations

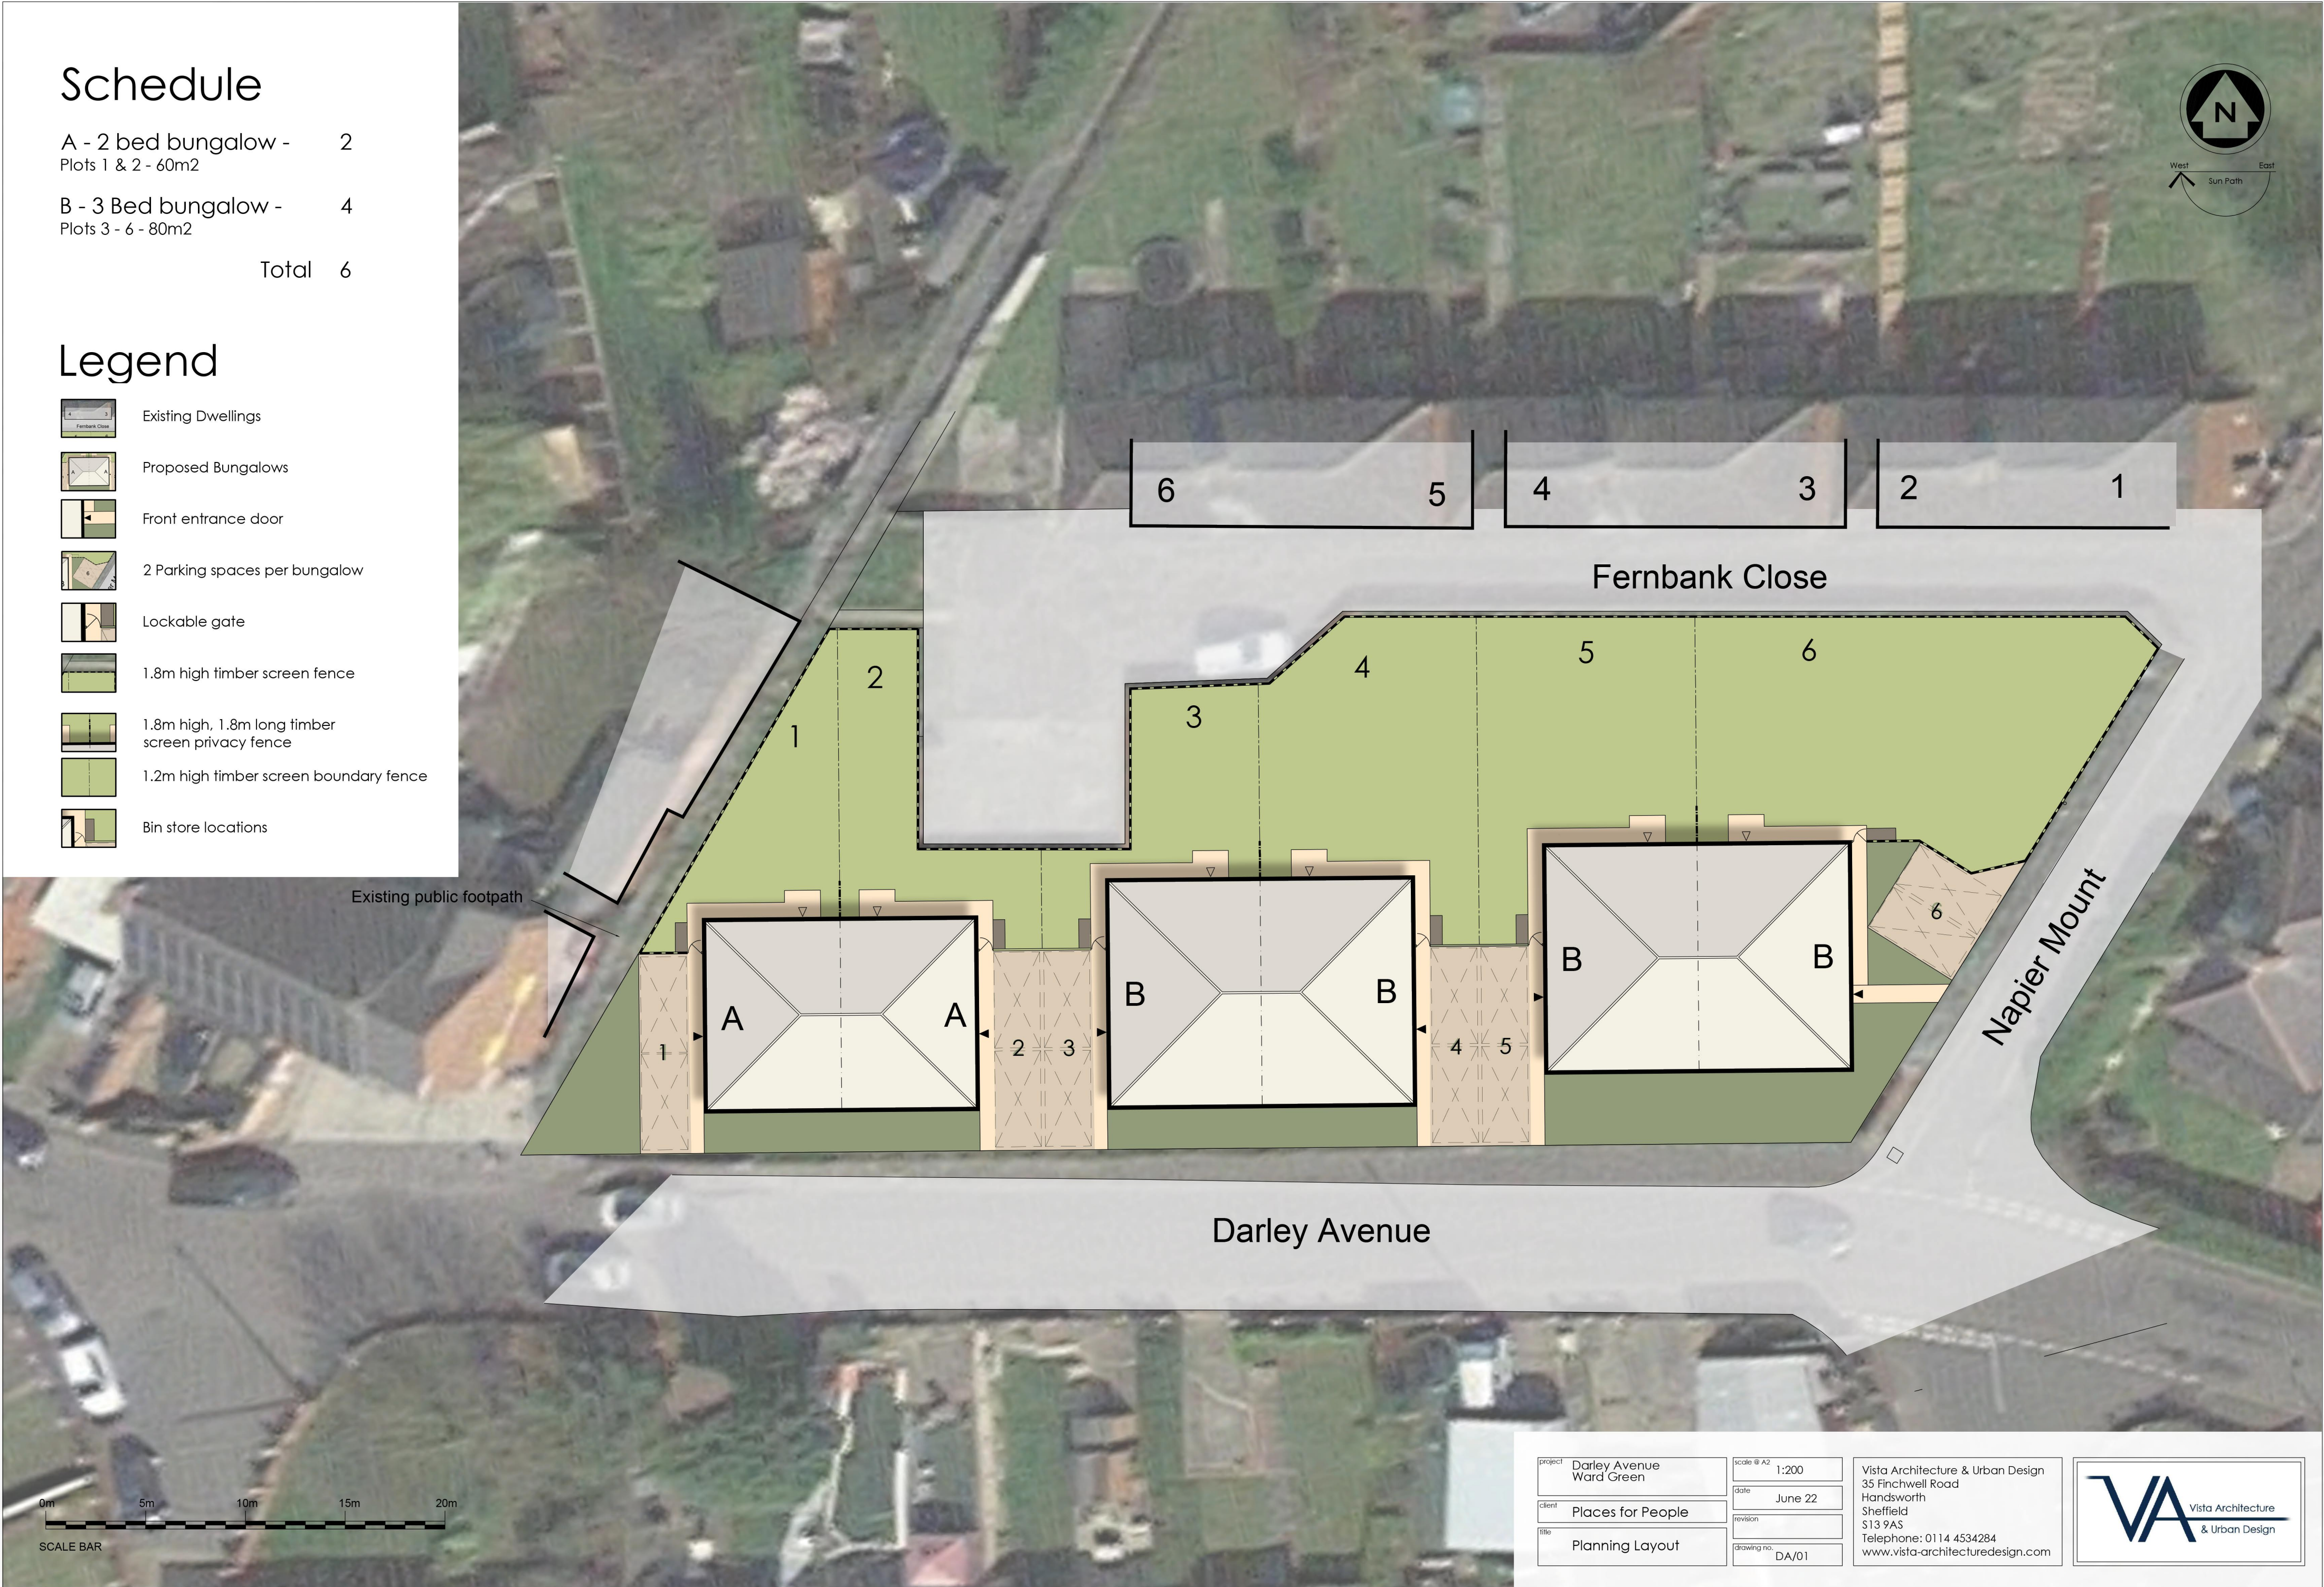

project	Darley Avenue Ward Green
client	Places for People
title	Planning Layout

scale @ A2	1:200
date	June 22
revision	
drawing no.	DA/01

Vista Architecture & Urban Design
35 Finchwell Road
Handsworth
Sheffield
S13 9AS
Telephone: 0114 4534284
www.vista-architecturedesign.com

