


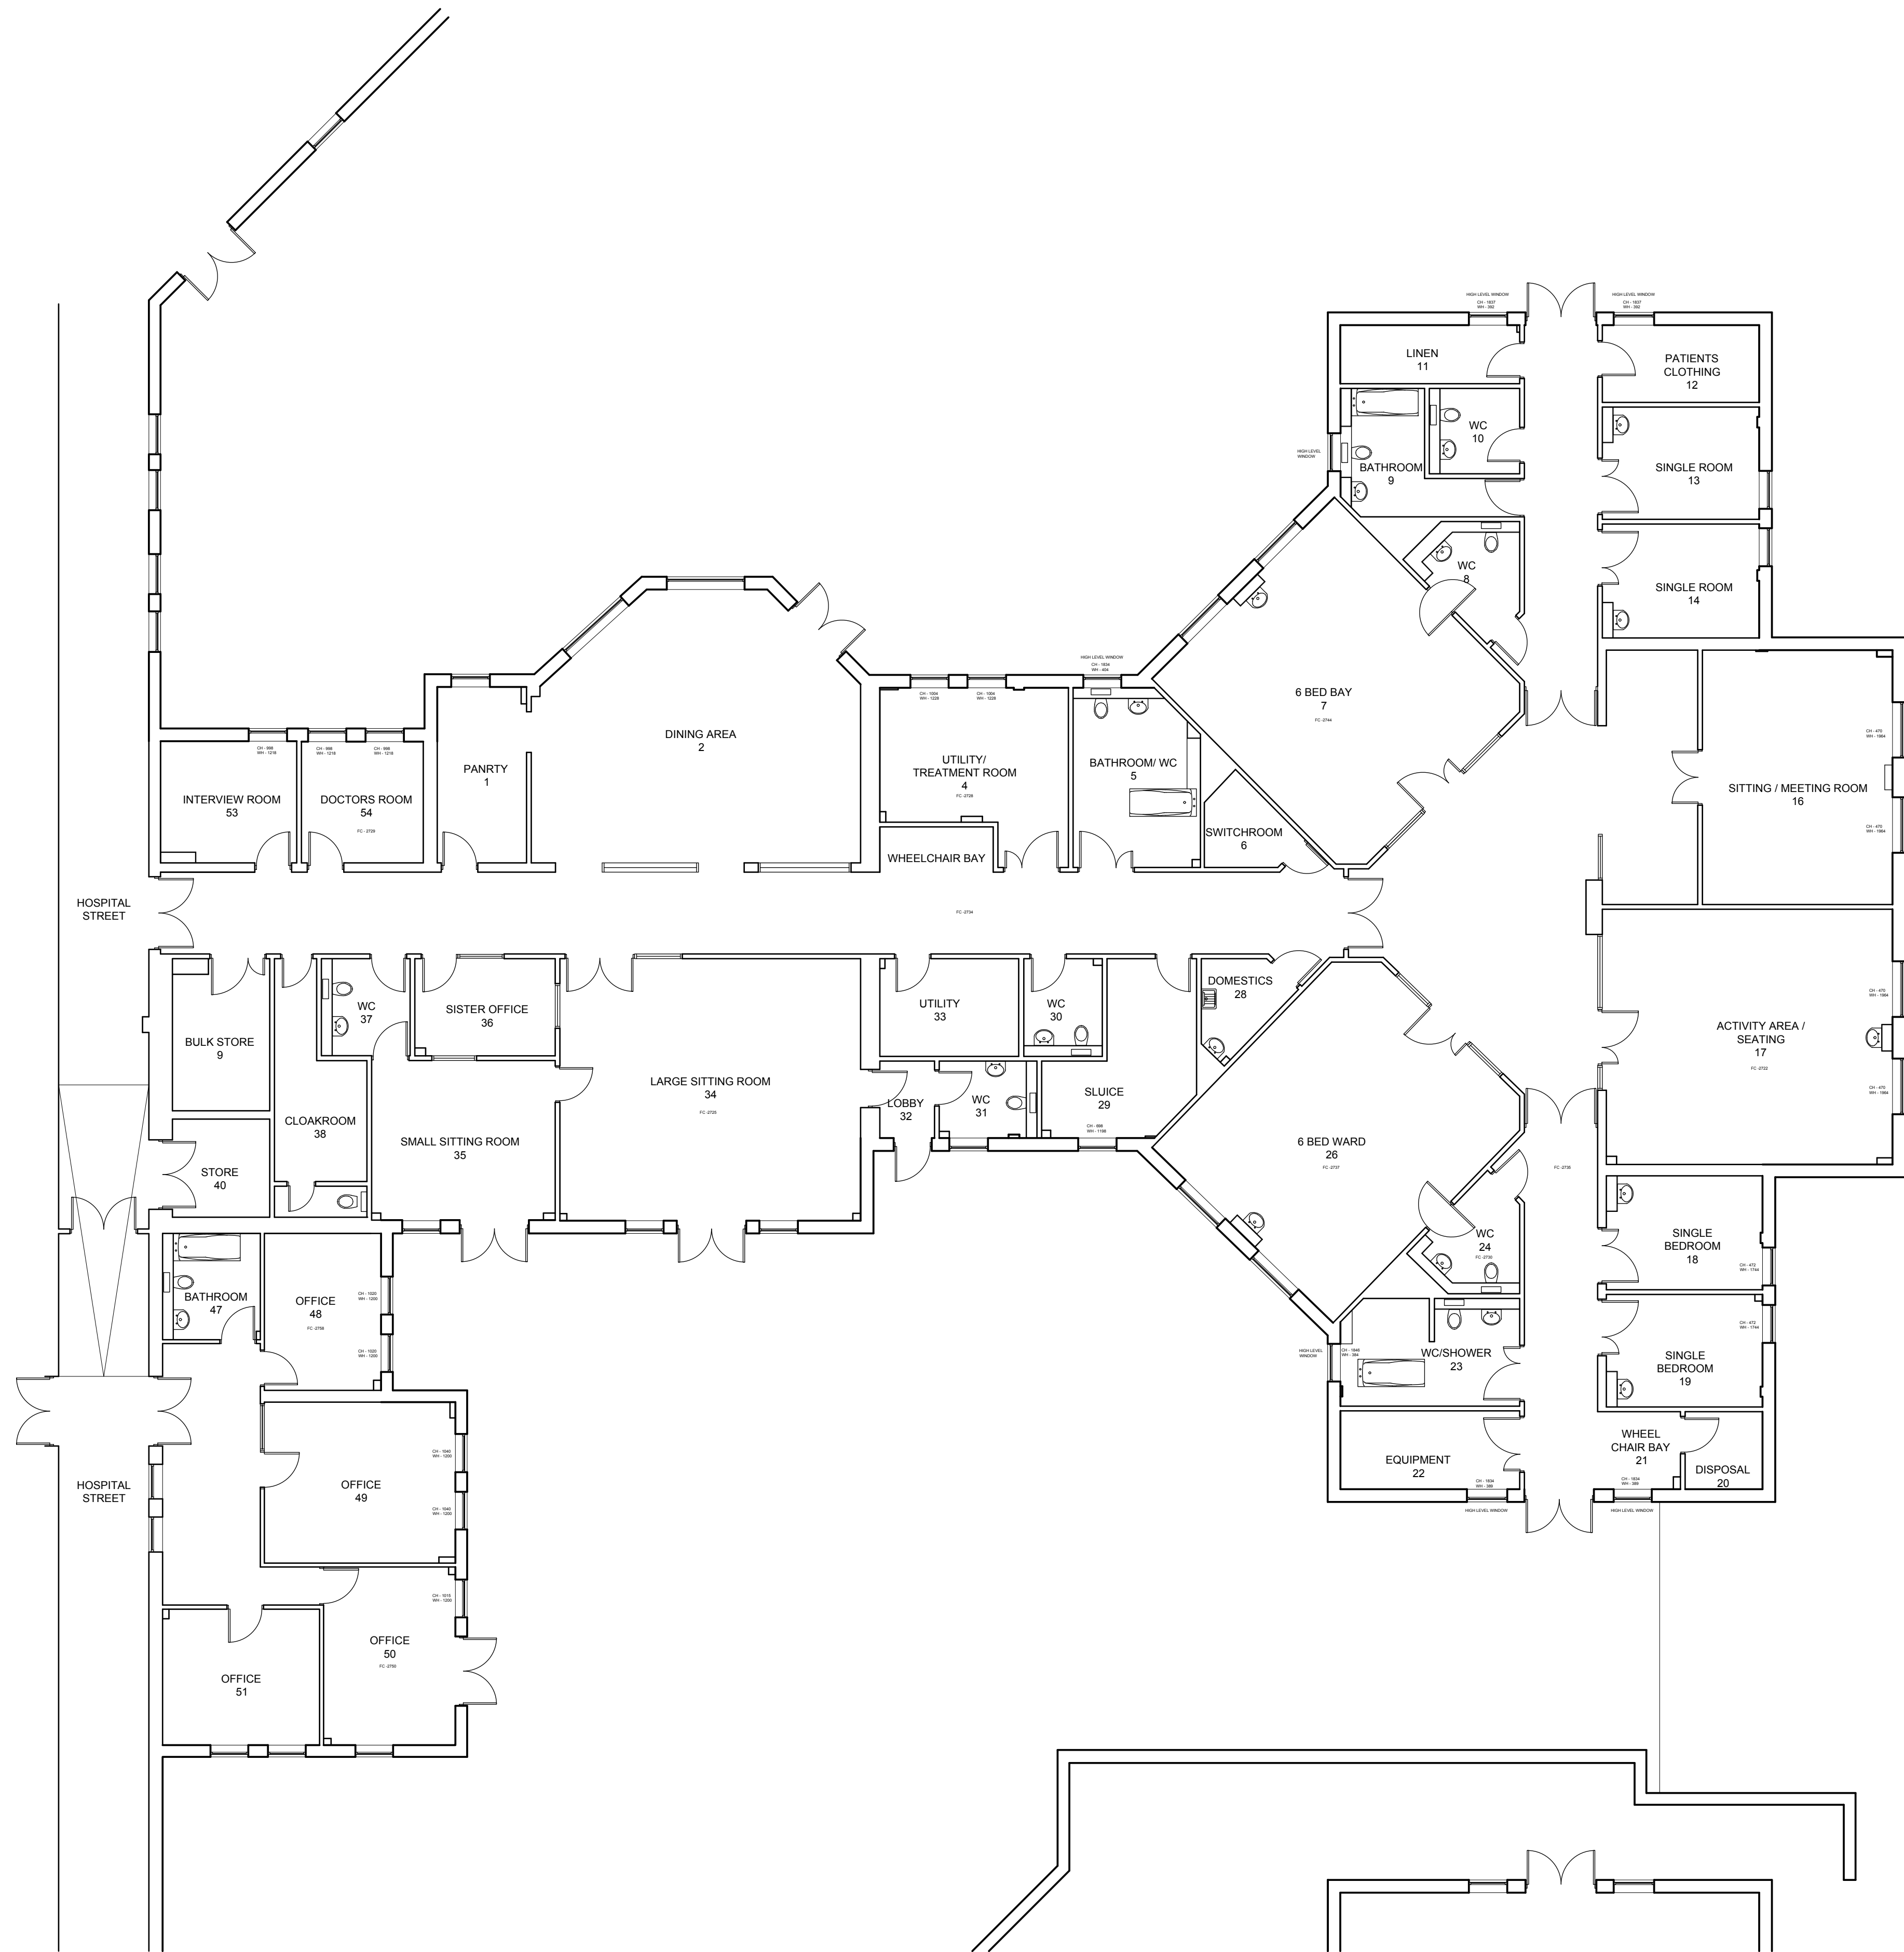

Status:	FOR TENDER
Client:	South West Yorkshire Partnership NHS Foundation Trust
Project:	CRRU move to Ward 4, Kendray Hospital
Drawing:	Existing Floor Plan