


General Notes

1. This drawing must not be scaled; work to figured dimensions only.
2. This drawing is to be read in conjunction with all relevant drawings, documents and specifications.
3. Typically for setting out refer to Architects drawings.

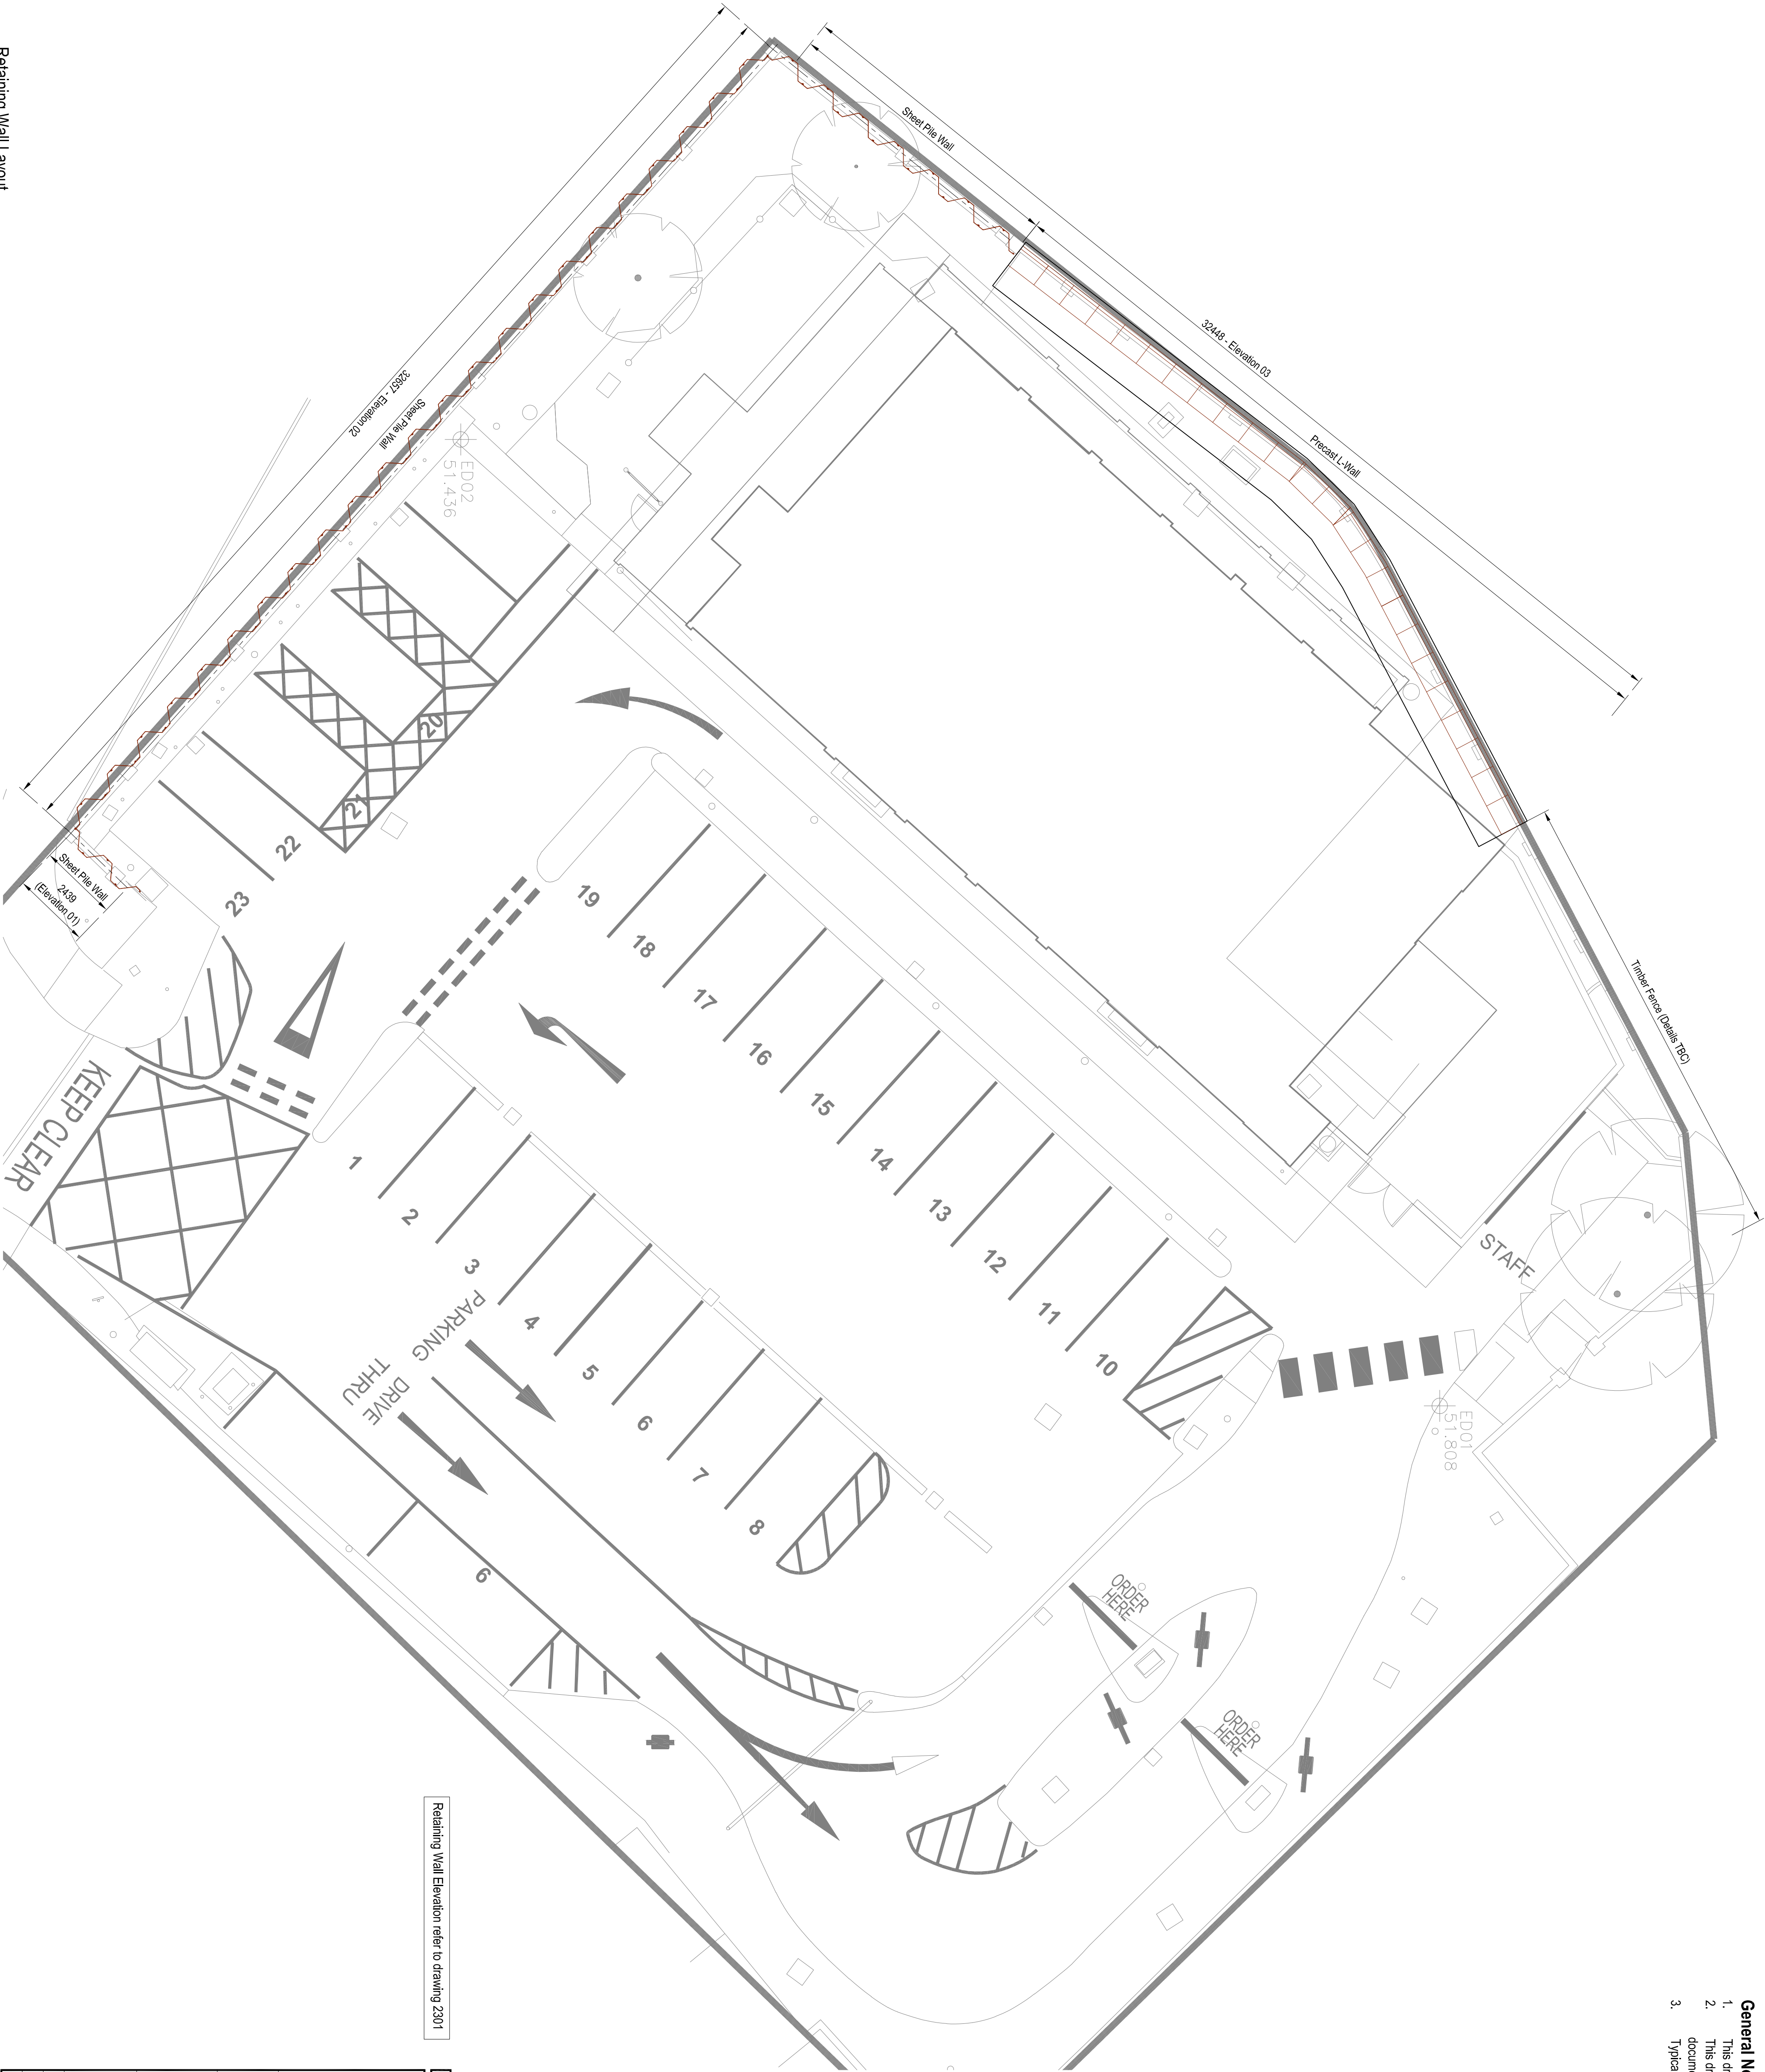

Retaining Wall Elevation refer to drawing 2301

P1	Preliminary/Issue	06.11.2023	R.A
Rev	Description	MM	CHK'd

**Glanville**

3 Grovelands Business Centre
Boundary Way Hemel Hempstead,
Hertfordshire, HP2 7TE
Tel: (01442) 835999 Fax: (01442) 258924
postbox@glanvillegroup.com
www.glanvillegroup.com

**McDonald's M**

RESTAURANT

Client :
Project : **Wombwell Lane, Bamsley (ST0970)**

Title :
**General Arrangement
Proposed Retaining Walls, Sheet 01**

Project Engineer : R.A Scale : As Shown @x1
Project Director : H.D Date : Oct. 2023
Status : **PRELIMINARY**

Drawing No. **4230166_2300** Rev **P1**