


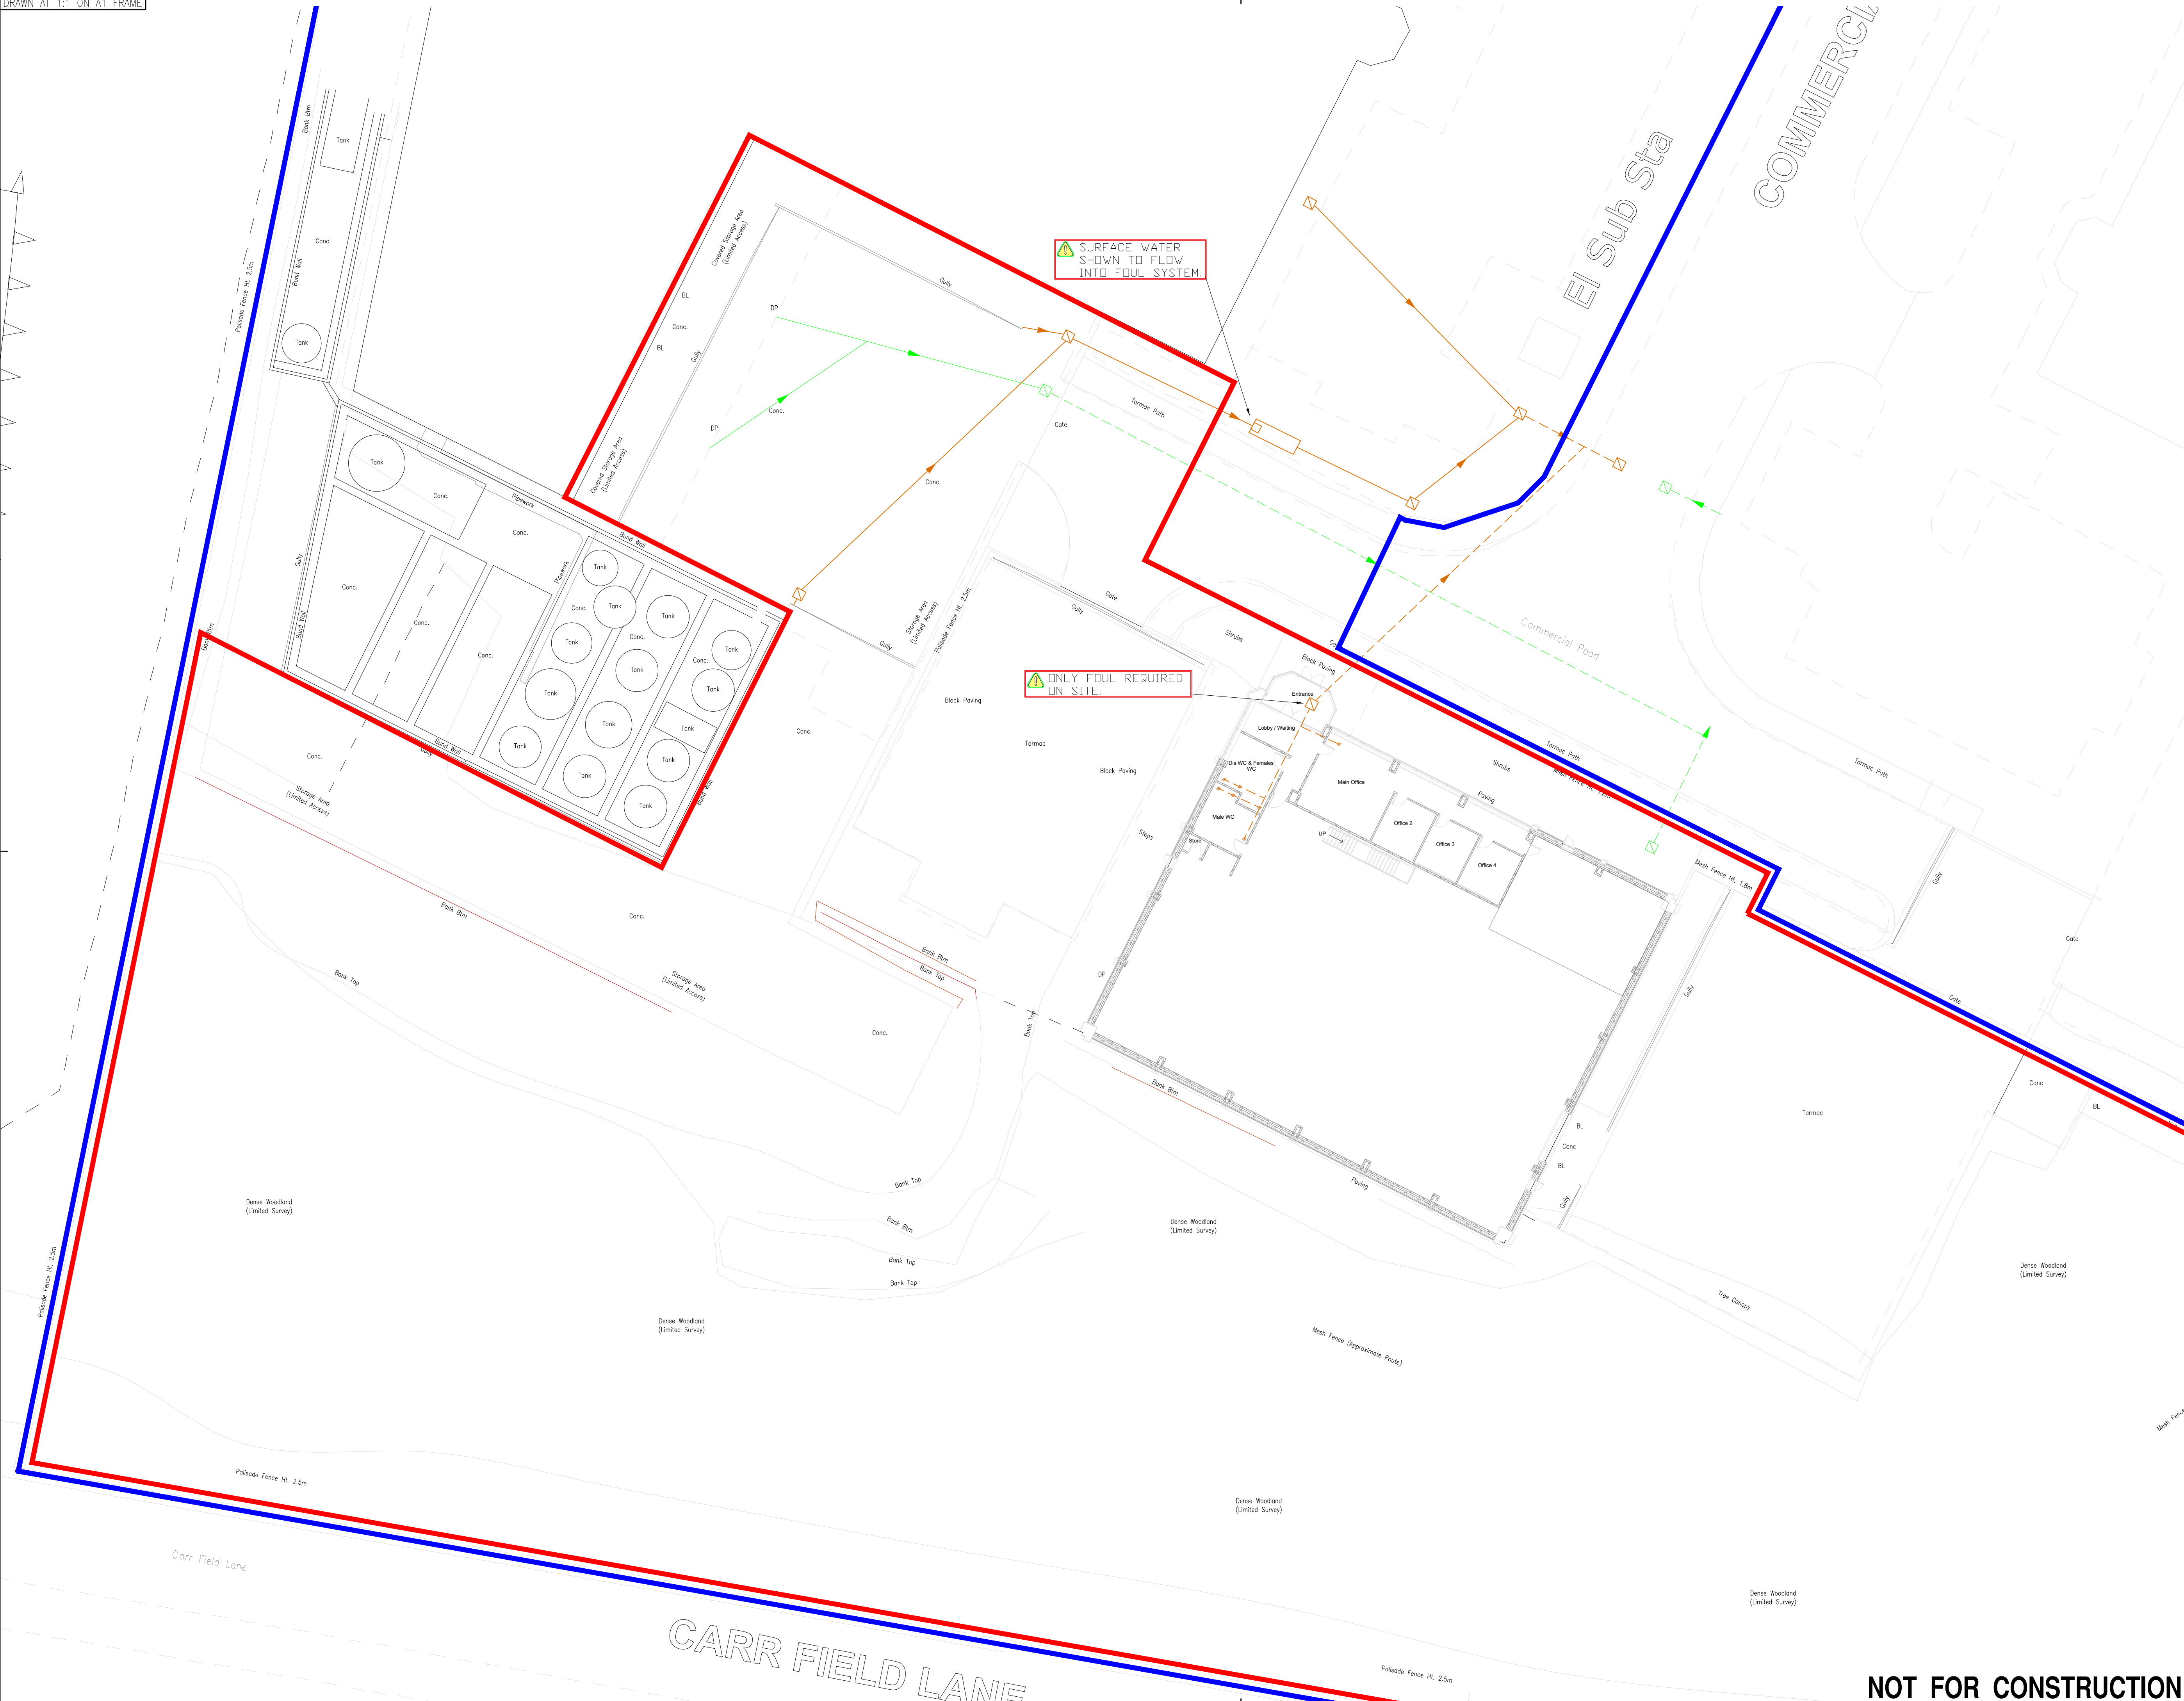

- NOTES:
- MANHOLE LOCATIONS ARE INDICATIVE
 - DENOTES EXTENTS OF SITE
 - DENOTES EXTENTS OF SITE OWNERSHIP
 - DENOTES SURFACE WATER PIPE
 - DENOTES ASSUMED SURFACE WATER PIPE
 - DENOTES FOUL WATER PIPE
 - DENOTES ASSUMED FOUL WATER PIPE
 - DENOTES FOUL WATER STACK

B	21/01/19	ISSUED FOR APPROVAL	DJC	MW
A	11/01/19	ISSUED FOR APPROVAL	DJC	MW
Rev	Date	Description	DR	CH

© copyright

UVDB
Registered

Link-up
Qualified via Audit

**GGP
CONSULT**
CONSULTING ENGINEERS
PROJECT MANAGEMENT
2 Hallam Road
Priory Park East
HULL HU4 7DY
United Kingdom
Telephone (+44) 01482 627963
Fax (+44) 01482 641736
Email info@ggpconsult.co.uk

Client
GRANVILLE OILS &
CHEMICALS LTD.

Job Title
GRANVILLE OILS

Drawing Title
EXISTING DRAINAGE
LAYOUT

Status
APPROVAL

Scale
1:200 @ A1

Date
11/01/2019

Drawn By
Daniel Cook

Checked
MN

Approved
JHC

Drg. No.
27988/003

Rev
B

NOT FOR CONSTRUCTION