



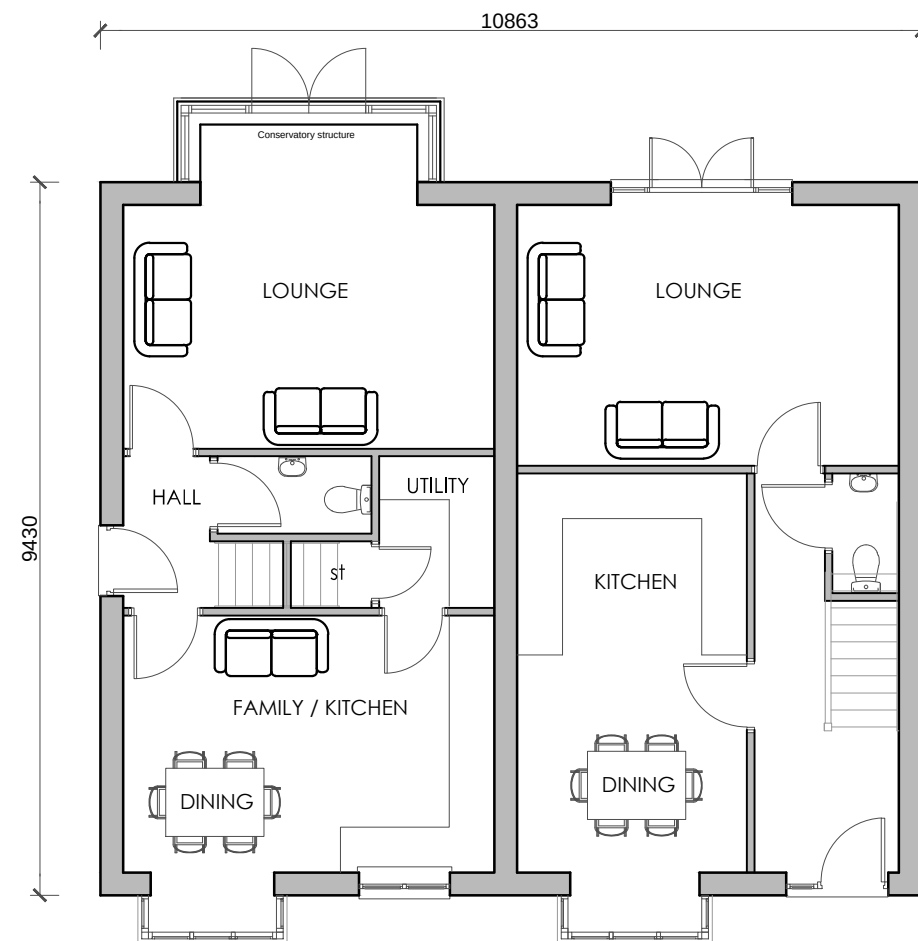

GROUND FLOOR PLAN
TYPE B

TYPE A

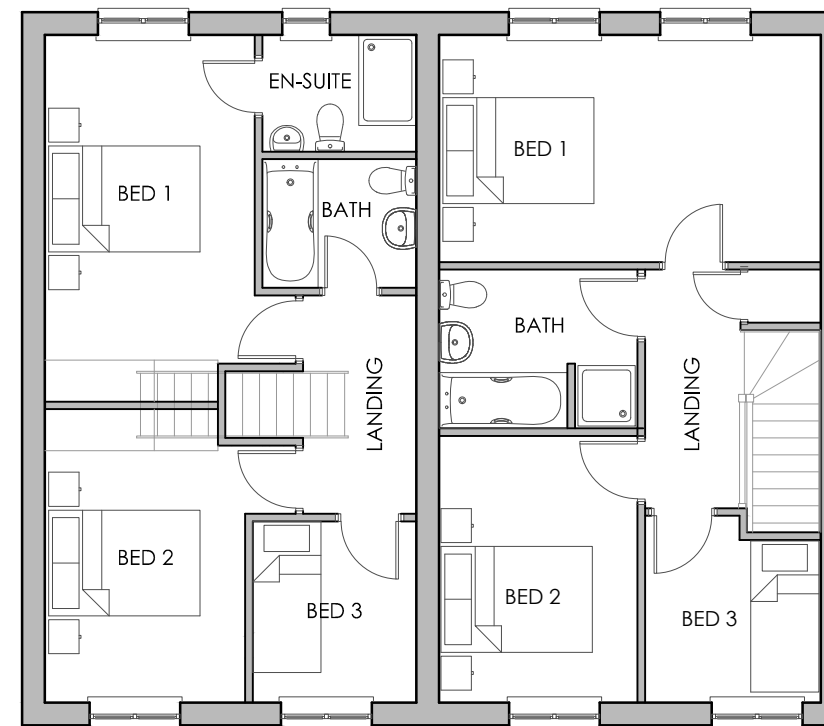

FIRST FLOOR PLAN

FLOOR PLANS PLOTS 1 & 2

Nov 2013

1:100

DWG No: LH/02 Rev: -

KSL DESIGN LTD