


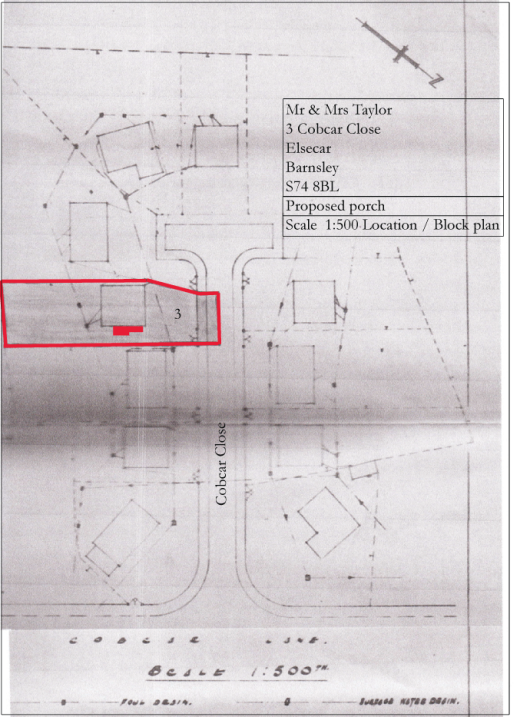

Mr & Mrs Taylor
3 Cobcar Close
Elsecar
Barnsley
S74 8BL

Proposed porch

Scale 1:500 Location / Block plan

3

Cobcar Close

C O B C A R C L O S E .

Scale 1:500TH

FOUL DRAIN.

SEWER WATER DRAIN.