
7. Nameplate: Typical Specification Details

Sign Type:

Nameplate - based on the external nameplate only (other types are available - ie: internal vinyl nameplate)

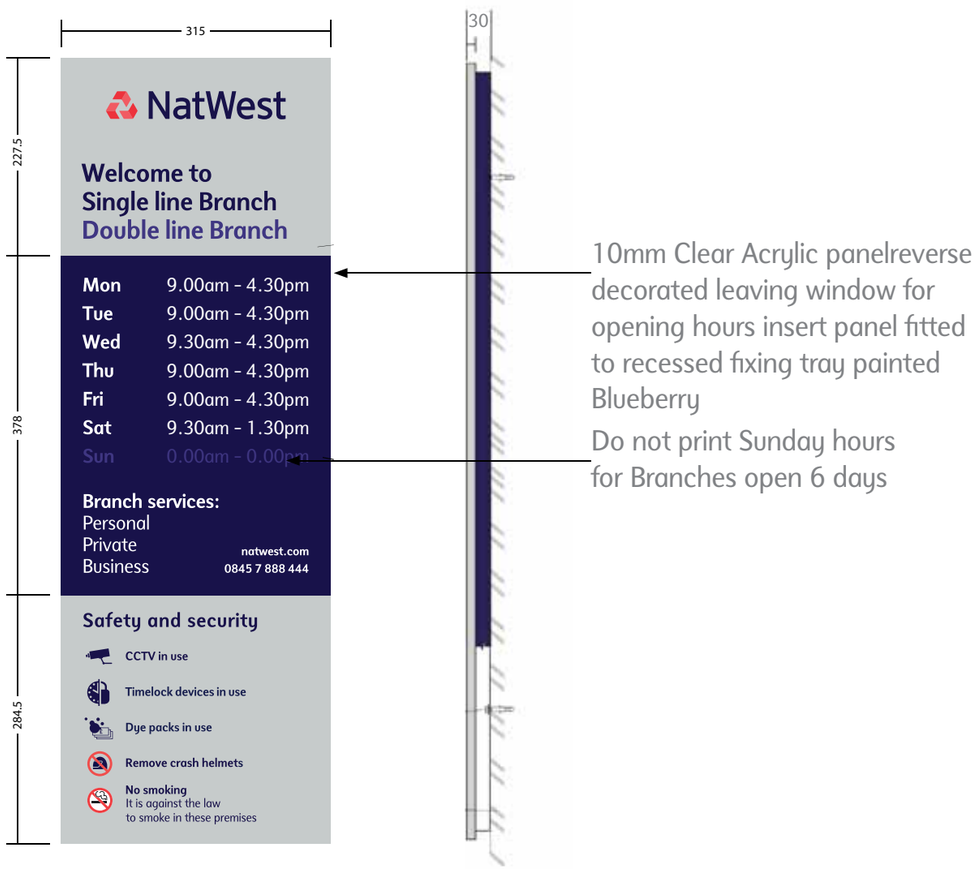

10mm Clear Acrylic panelreverse decorated leaving window for opening hours insert panel fitted to recessed fixing tray painted Blueberry

Do not print Sunday hours for Branches open 6 days

Product Information:


- The nameplate sign illustrated is for external use only
- The nameplate design includes a specific design detail of an interchangeable opening hours panel which must be adhered to
- Typical manufacture detail is illustrated on the following page

NatWest 1601.0000


General Arrangement


FOR QUOTATION PURPOSES ONLY

NOTE:
1. This drawing is to be read in conjunction with:
a. Material Specification - Drawing Ref 12.00.01
b. NatWest Sign Menu - R16 dated 05/06/12
2. No company or person(s) are to manufacture from the drawings without carrying out a full due diligence audit of them including (but not limited to) engineering, quality and compliance with applicable national and international standards and health and safety regulations before using this information for the purposes of manufacture, or conveyance to others for the purposes of manufacture . No liability is accepted in any form for the use of these drawings by others

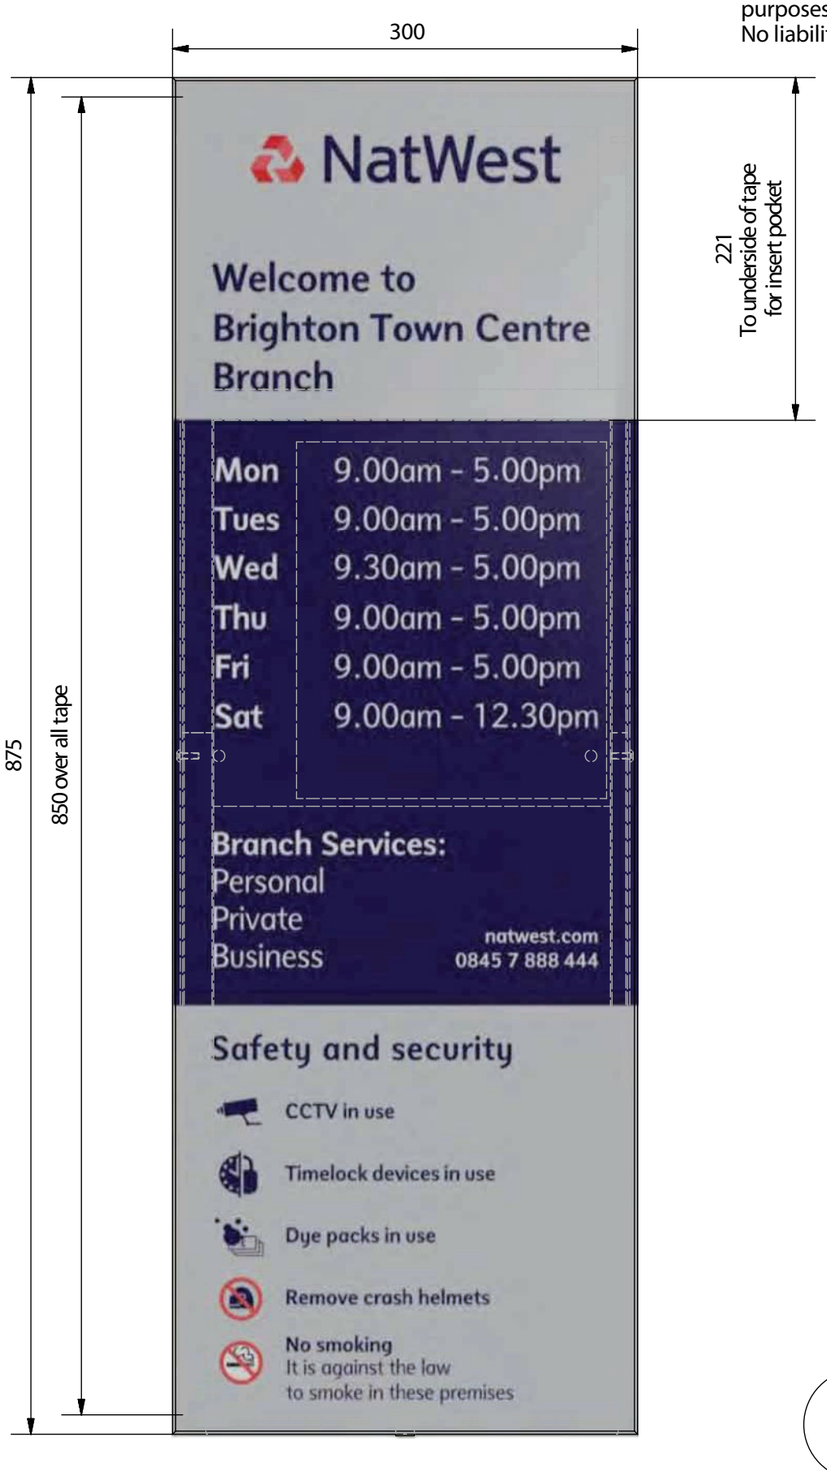




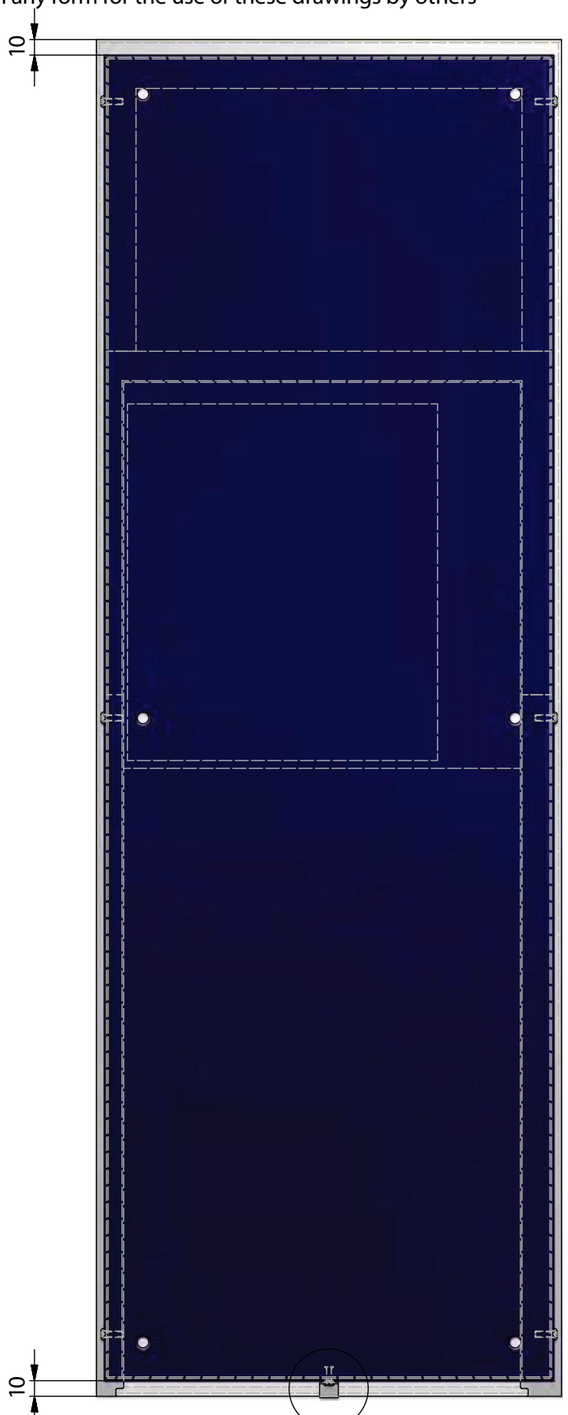


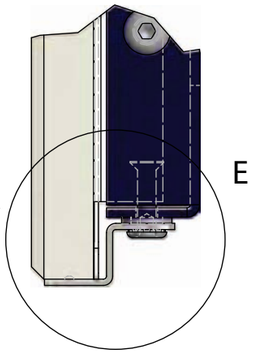

A (1:1)

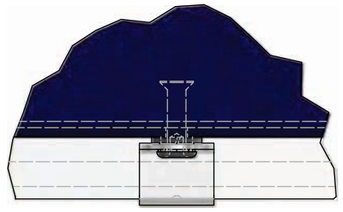

D (1:1)

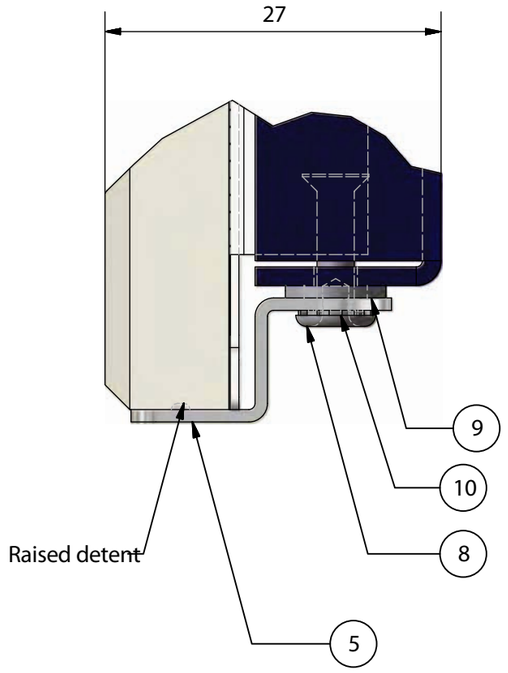

E (2 : 1)

IMPORTANT NOTE:
TO PREVENT EDGES OF OPENING HOURS INSERT BINDING, ONLY USE 3M TYPE 4430 TAPE
ENSURE THAT THE INSERT IS FREE OF SHARP EDGES BEFORE FITTING

PARTS LIST			
ITEM	QTY	PART NUMBER	DESCRIPTION
	1	retention clip	S/S Folded Clip
8	1	Rivet GB/T 1015-1986-3 X 10	Countersunk head semi - tubular rivets
9	1	Washer GB 7246-87 3	Wave single coil spring lock washers
10	1	Washer GB 862.2-87 3	Serrated lock washers external teeth

PLEASE NOTE: Change in fixing detail of acrylic face to aluminium frame & overall dimensions - please refer to additional drawings, REF: PS12738 as illustrated on the following pages after the general manufacture details

Genral Notes:

All fixings to be determined on a site by site basis

Final connections to be made by Certified Electrical Contractors on site

See seperate file for all graphic artwork

Only drawn dimentions to be used DO NOT SCALE

Third angle projection

If in doubt ASK

REVISION HISTORY	
REV	DESCRIPTION
A	Issued For Approval
B	Retention clip assembley showing detent for positive engagement
C	Adjustment of clear window, PVC insert & VHB to account for revised artwork
D	Artwork "No Smoking" Logo Revised

Client: NatWest

Project:External

Title:GA

DRN No:1601.0000

Drawn By:

Checked By:

Approved By:


Date:15/05/2012 REV: D


Scale:NTS @A3 Page:1 Of 4

NatWest1601.0000

PVC Insert

FOR QUOTATION PURPOSES ONLY

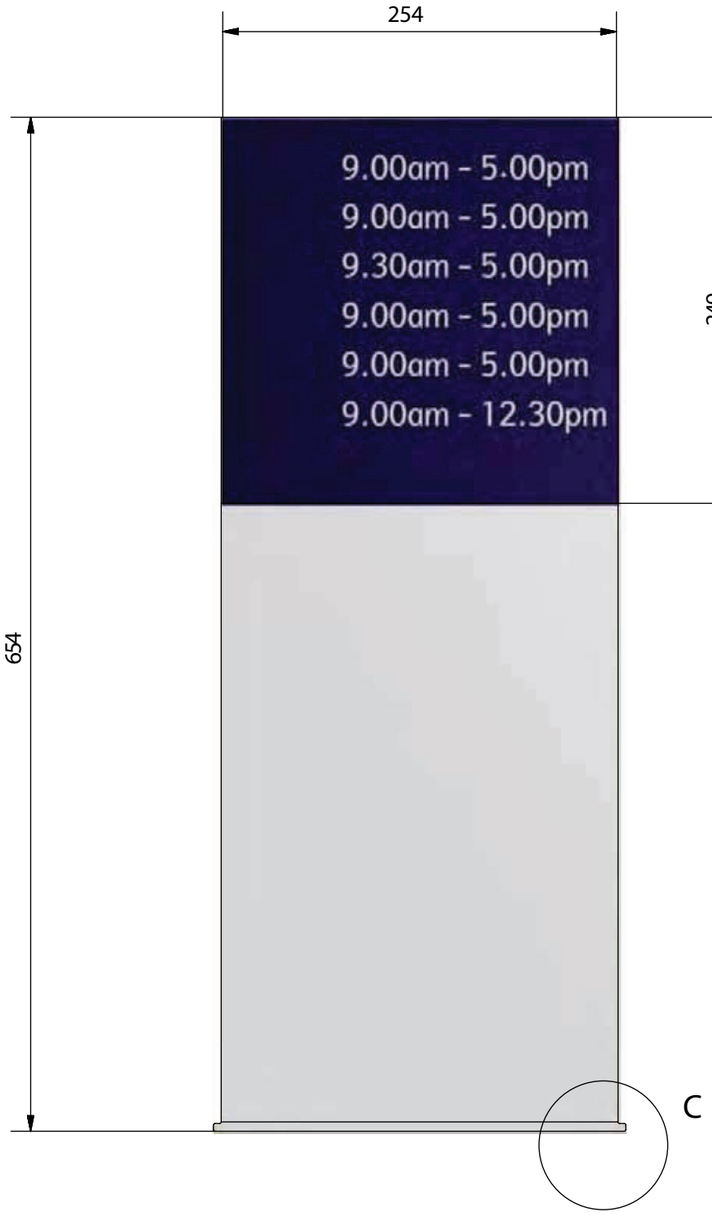

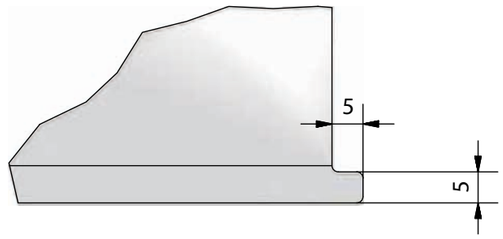

C (1 : 1)
TAB DETAIL TO BOTH SIDES

OPENING HOURS INSERT
1.0mm white PVC face decorated
All corner radius 1.0mm, all facing edges to be smooth
to prevent damage to the screen print to the rear of the face panel

PLEASE NOTE: Change in fixing detail of acrylic face to aluminium frame & overall dimensions - please refer to additional drawings, REF: PS12738 as illustrated on the following pages after the general manufacture details

Genral Notes:

All fixings to be determined on a site by site basis

Final connections to be made by Certified Electrical Contractors on site

See seperate file for all graphic artwork

Only drawn dimentions to be used
DO NOT SCALE

Third angle projection

If in doubt ASK

Client: NatWest

Project:External

Title:PVC hours insert

DRN No:1601.0000

Drawn By:

Checked By:

Approved By:


Date:15/05/2012 REV: D


Scale:NTS @A3


NatWest1601.0000


Back Tray


FOR QUOTATION PURPOSES ONLY

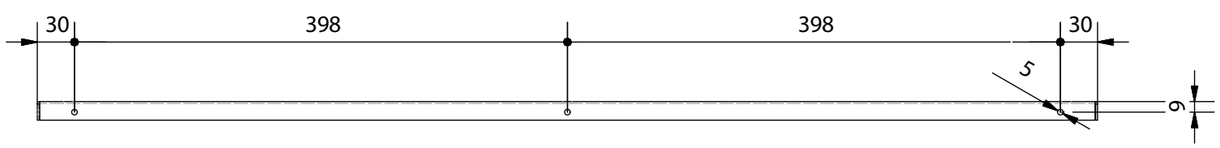

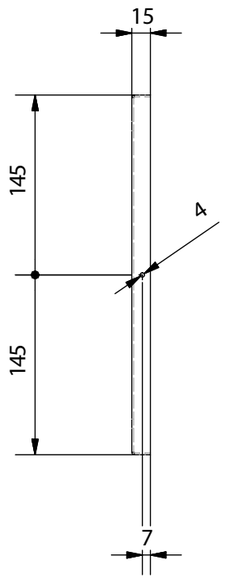

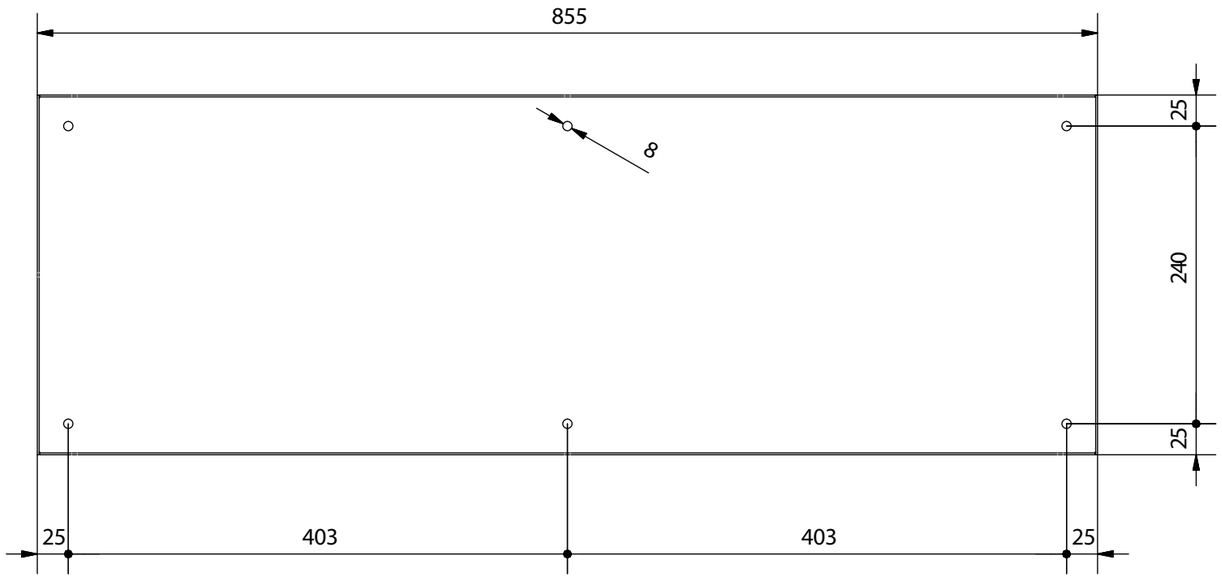

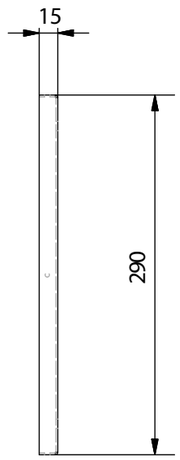

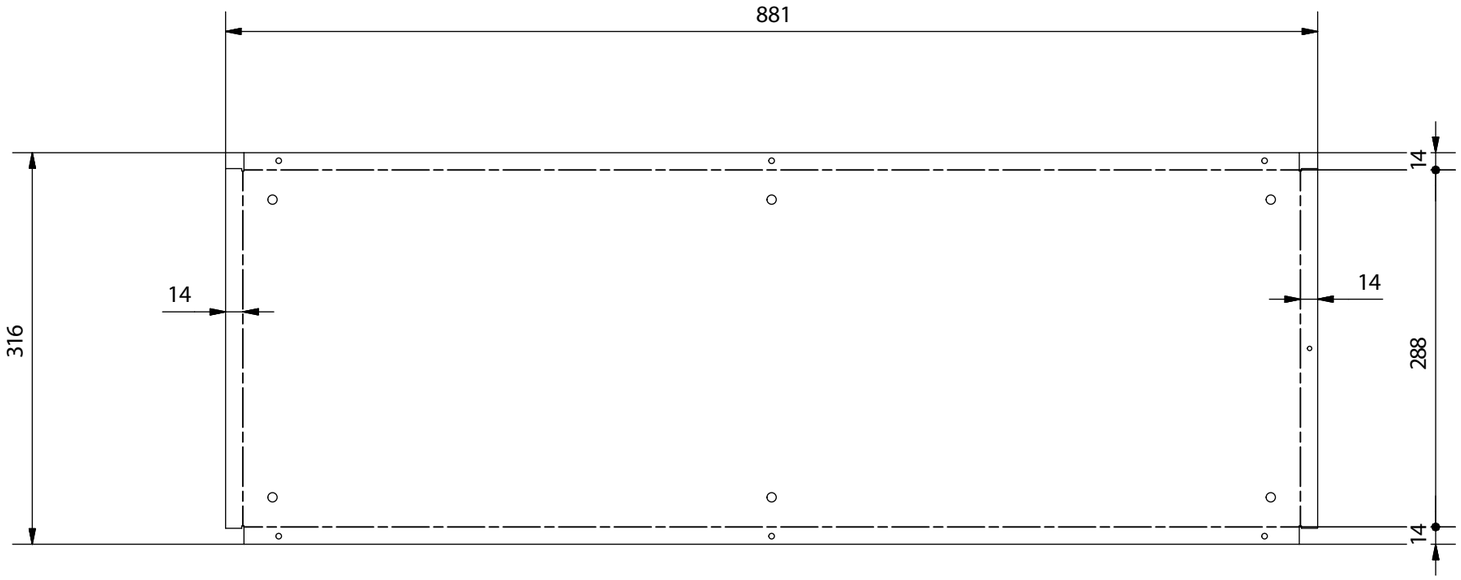

Flat Profile (1:5)

PLEASE NOTE: Change in fixing detail of acrylic face to aluminium frame & overall dimensions - please refer to additional drawings, REF: PS12738 as illustrated on the following pages after the general manufacture details

Genral Notes:

All fixings to be determined on a site by site basis

Final connections to be made by Certified Electrical Contractors on site

See seperate file for all graphic artwork

Only drawn dimentions to be used DO NOT SCALE

Third angle projection

If in doubt ASK

Client: NatWest

Project:External

Title:Back Tray

DRN No:1601.0000

Drawn By:

Checked By:

Approved By:

Date:15/05/2012 REV: D


Scale:NTS @A3 Page3 Of 4

NatWest1601.0000

Acrylic Face Assembly


FOR QUOTATION PURPOSES ONLY




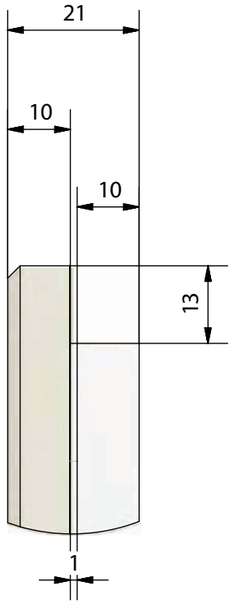

G (1 : 1)



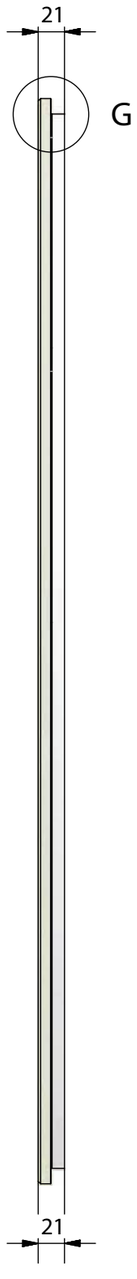

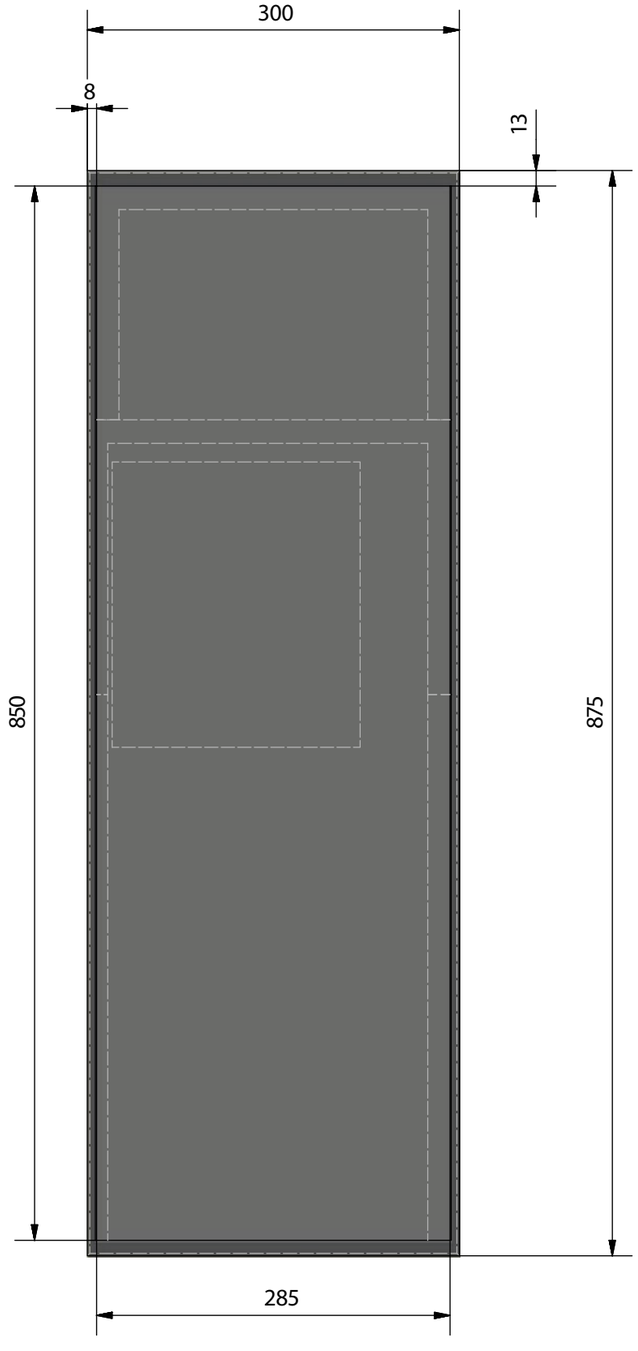

PLEASE NOTE: Change in fixing detail of acrylic face to aluminium frame & overall dimensions - please refer to additional drawings, REF: PS12738 as illustrated on the following pages after the general manufacture details

Genral Notes:

All fixings to be determined on a site by site basis

Final connections to be made by Certified Electrical Contractors on site

See seperate file for all graphic artwork

Only drawn dimentions to be used DO NOT SCALE

Third angle projection

If in doubt ASK

Client: NatWest	
Project:External	
Title:Acrylic Face Ass	
DRN No:1601.0000	
Drawn By:	
Checked By:	
Approved By:	
Date:15/05/2012	REV: D
Scale:NTS @A3	Page:1 Of 4


NEW FIXING DETAIL FOR ACRYLIC FACE PANEL TO ALUMINIUM FRAME

Exter nal Branding Concept Pr oposal

Designer M. Cr oft Date Drawn 29.10.12

Checked M. Cr oft

Revision Issue _ · Designer_ · __.__.12
(_) Note_

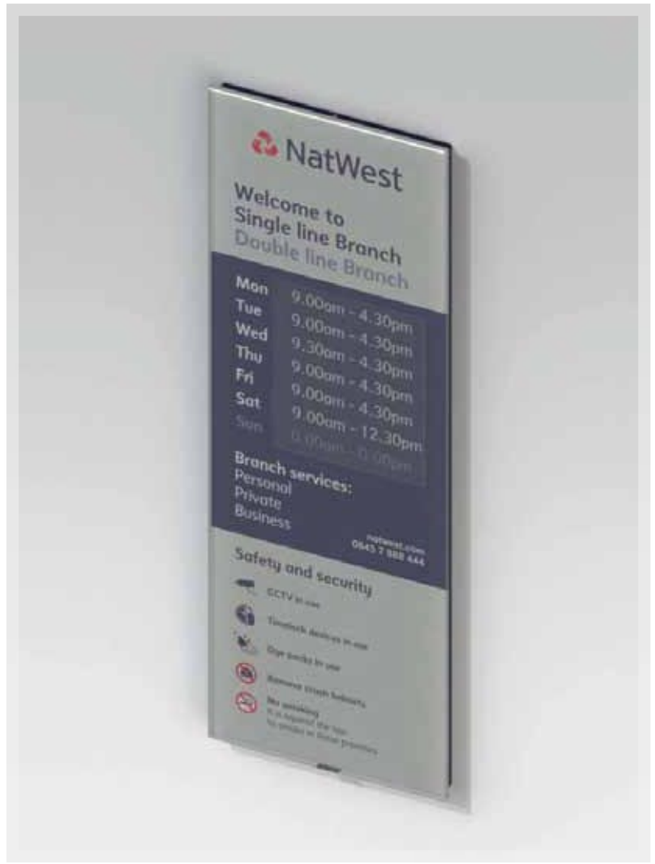

PROPOSED




KEY HOLE SYSTEM

1 Nameplate

CMYK 82 74 0 70
CMYK 5 100 92 0
CMYK 88 75 0 0
CMYK 0 0 0 0

Font NatW est

Please NOTE
This pr oposal may contain conceptual ideas and inaccurate artwork, fonts, colours and sizes used for illustrative purposes only .

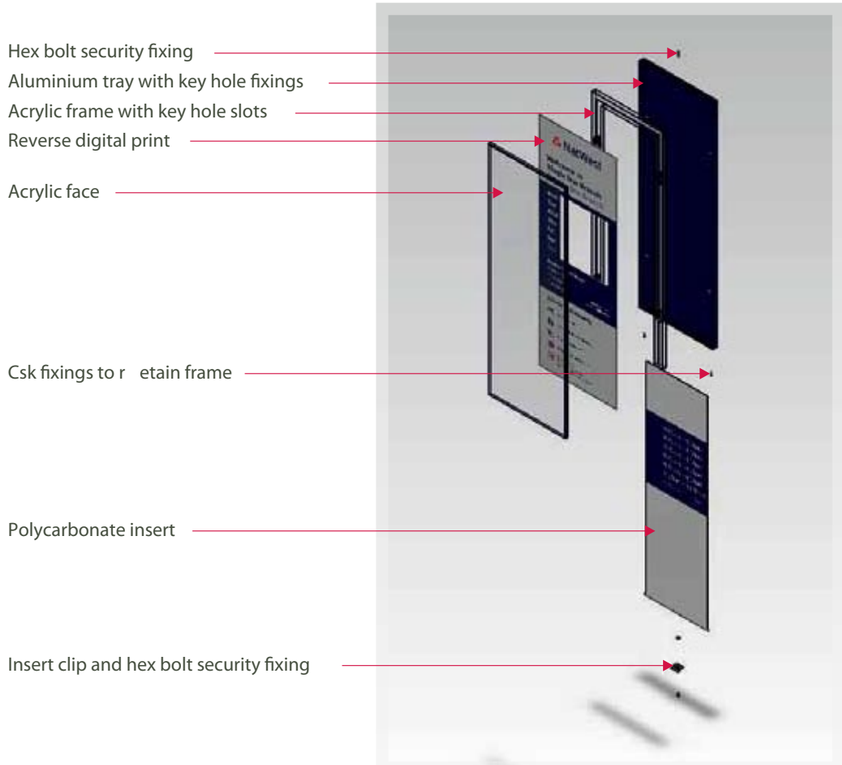

The contents of this drawing must not be copied, repr oduced or used in any way without express written permission · Dimensions shown in millimetr es unless stated otherwise · Scale @ A3


NEW FIXING DETAIL FOR ACRYLIC FACE PANEL TO ALUMINIUM FRAME

Exter nal Branding Concept Pr oposal

Designer M. Cr oft Date Drawn 29.10.12

Checked M. Cr oft


Revision Issue _ · Designer_ · __.__.12
Note_

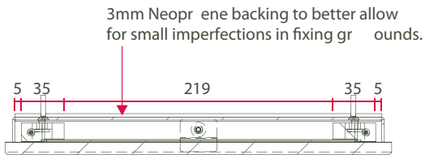


Section A-A 1:5



Elevation 1:5

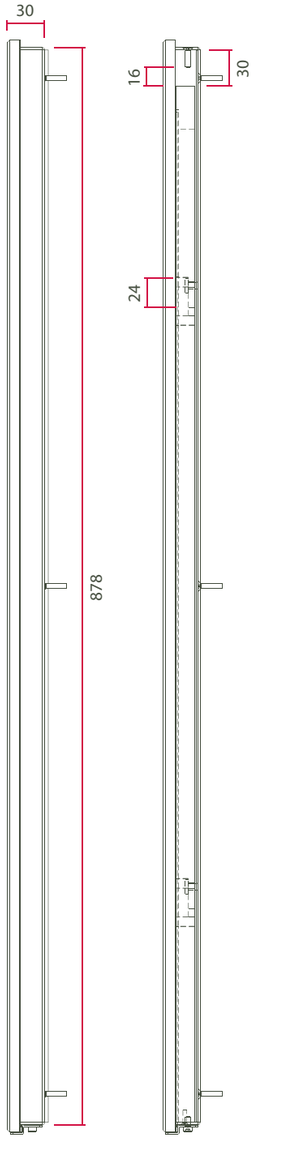

Section B-B 1:5

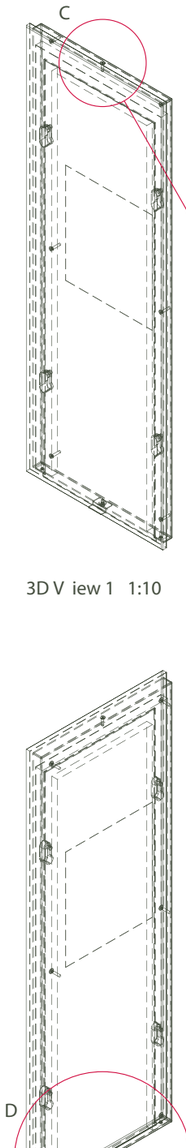


3D V iew 1 1:10

3D V iew 2 1:10



Detail C 1:5

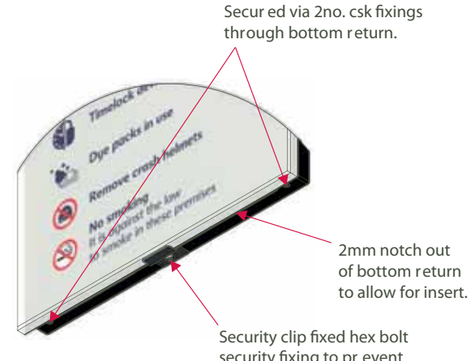

Detail D 1:5

CMYK 82 74 0 70
CMYK 5 100 92 0
CMYK 88 75 0 0
CMYK 0 0 0 0

Font NatW est

Please NOTE
This pr oposal may contain conceptual ideas and inaccurate artwork, fonts, colours and sizes used for illustrative purposes only .

1 Nameplate 1:5

To be r e-designed acrylic panel and frame r etained within new aluminium tray . Face to have reverse applied digitally printed graphic with window cut out for opening hours insert.

Frame to be r e-designed to allow for expansion within aluminium tray . Face panel/frame to fix back to tray via key hole fixing system allowing fr ee space ar ound three edges. Bottom edge to be secur ed via 2no. csk fixings thr ough bottom r eturn. T op r eturn to have csk hex bolt security fixing to pr event removal of the face panel. Frame to have bottom security clip fixed with 2nd hex bolt security fixing to pr event removal of insert.

Notes & Requir ements
- New 3mm Neopr ene backing on aluminium tray to better allow for small imperfections in fixing gr ounds.
- New 1mm Polycarbonate insert to pr event warping.
- New 2mm notch in bottom r eturn of tray (for insert) to allow for better weather seal now that the acrylic frame sits within aluminium tray .
- External dimensions have been incr eased so as not to change the artwork/layout of the digital print or opening hours window .
- All details subject to change during development pr ocess.

0 10 50 100 150 200
Scale 1:5

0 25 100 200 300 400
Scale 1:10

The contents of this drawing must not be copied, r epr oduced or used in any way without expr ess written permission · Dimensions shown in millimetres unless stated otherwise · Scale @ A3