



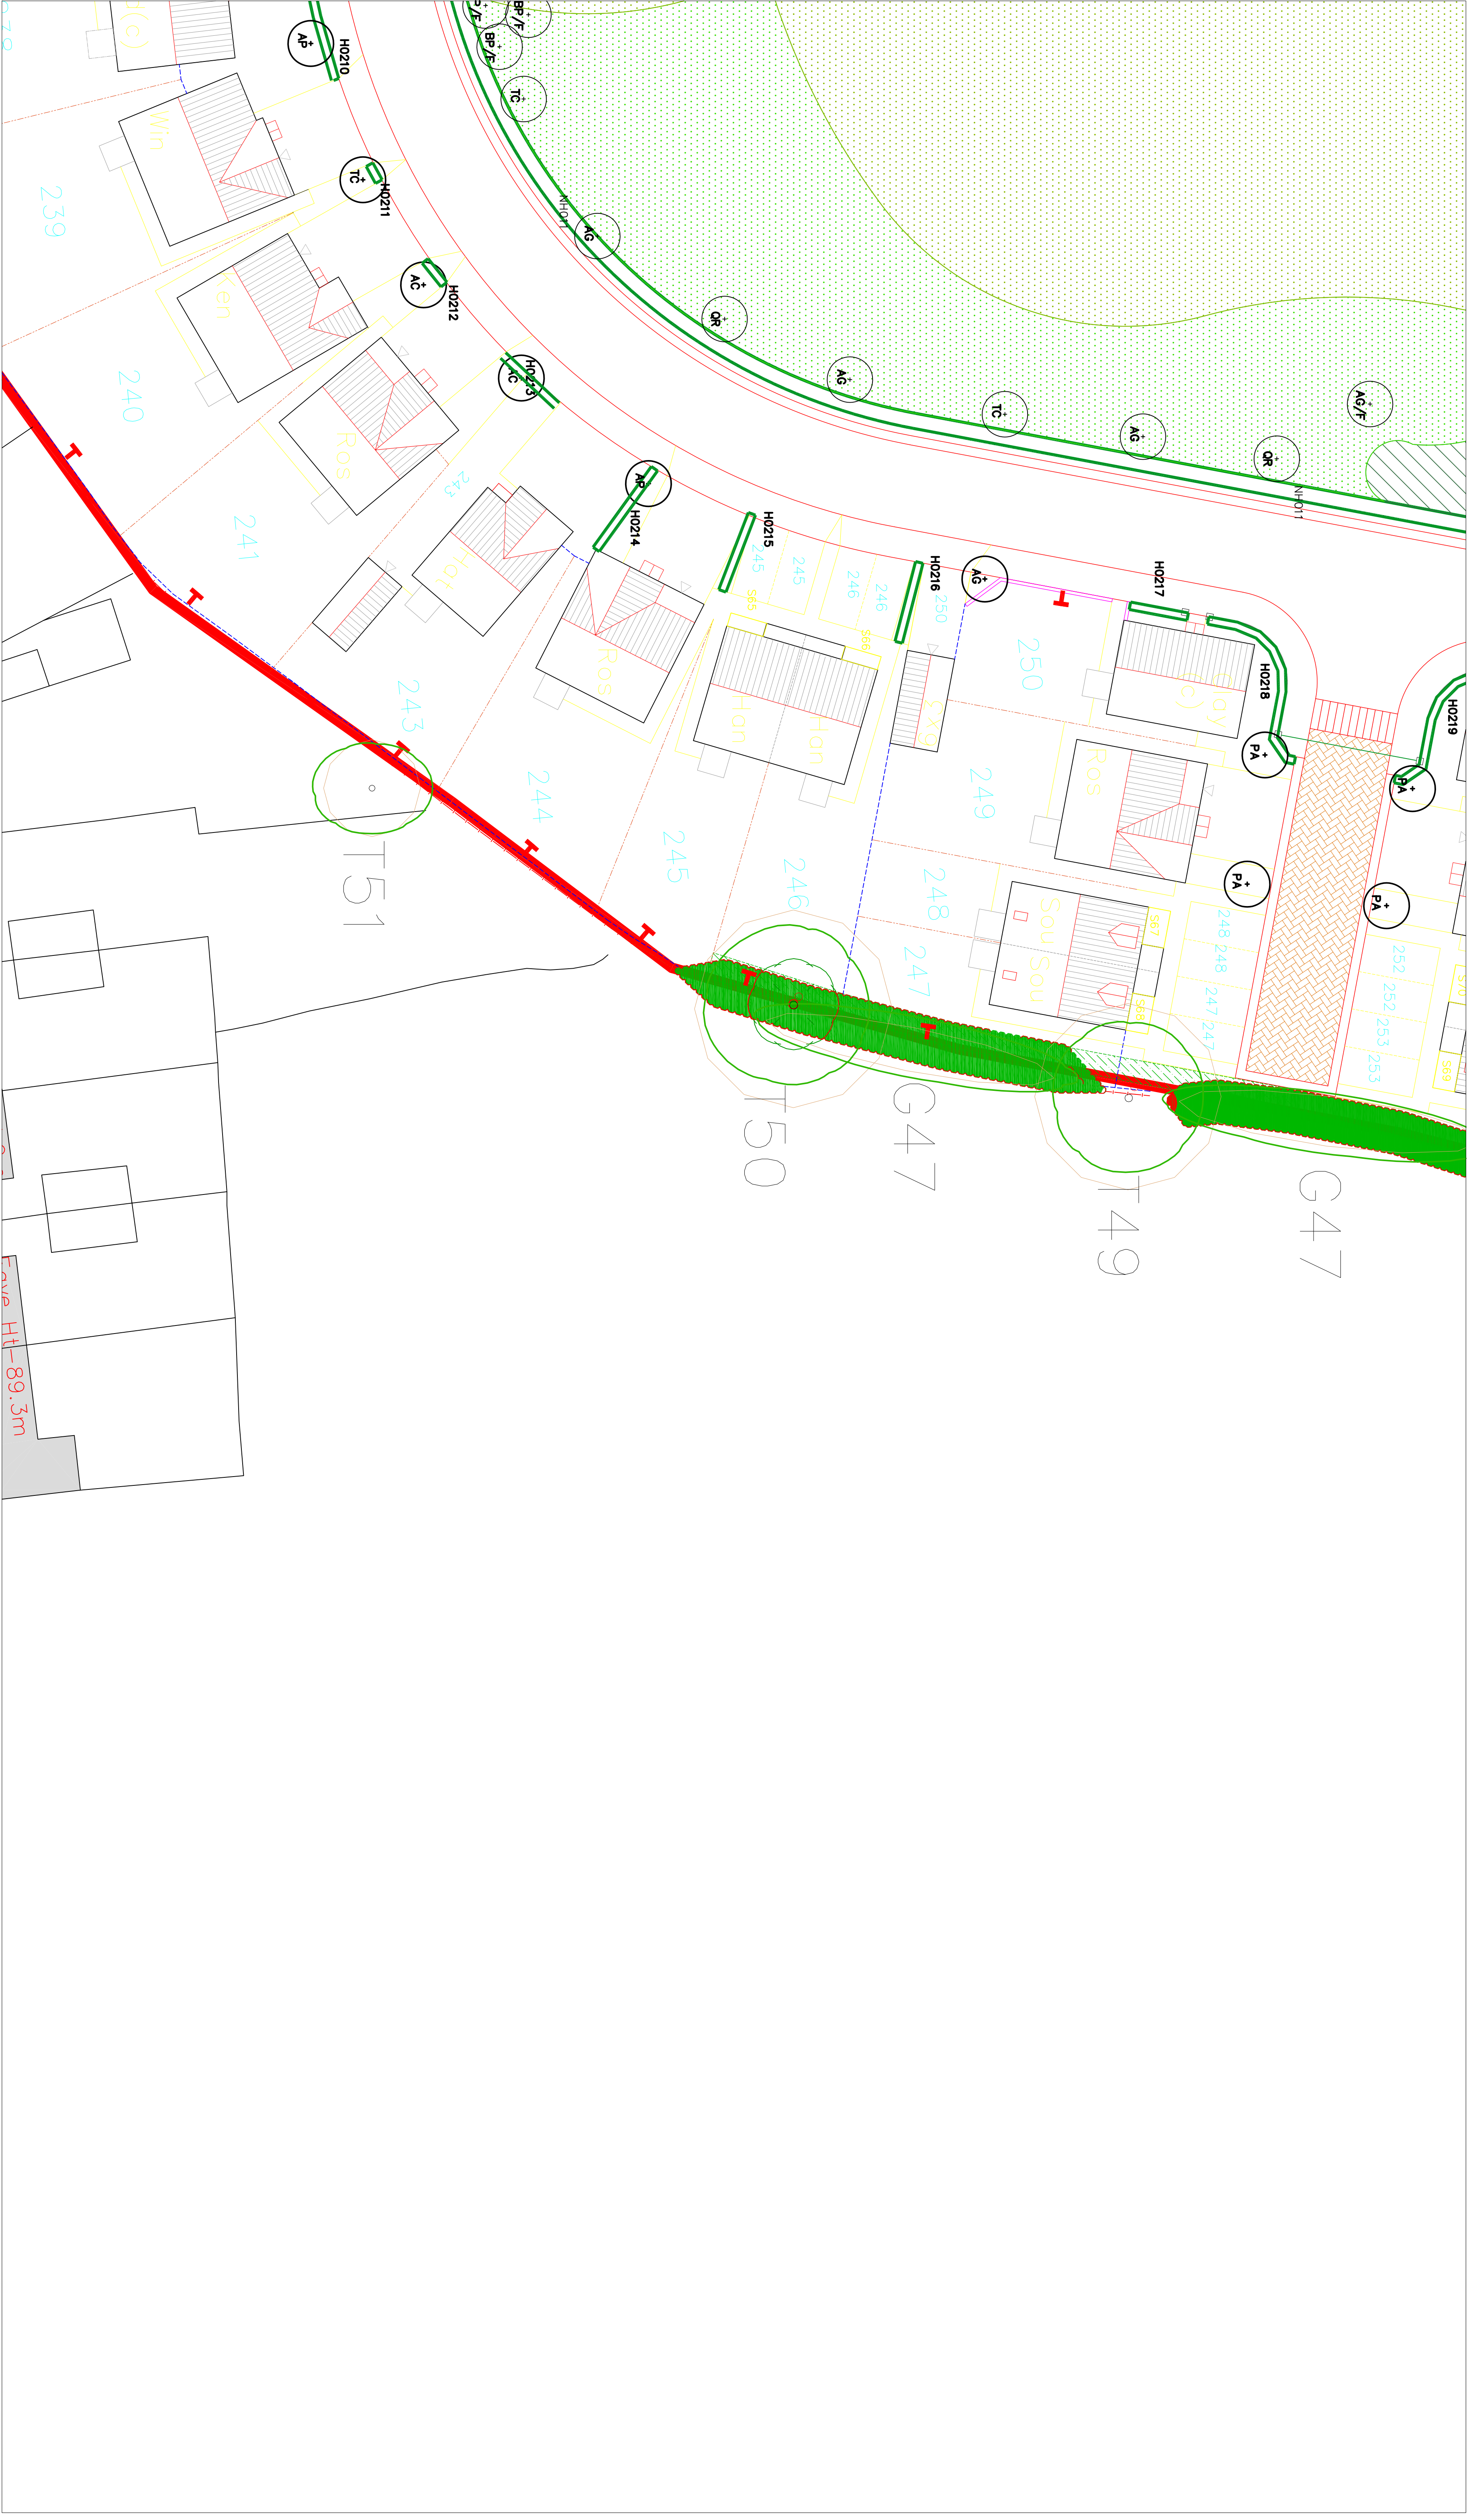

LEGEND



Existing Trees
Refer to drawing Appendix 4: Tree Protection
Plan Ref: 1310 for trees to be retained /
removed produced by AWA Tree Consultants

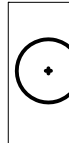

Proposed Trees




Proposed Hedges



Proposed Shrub Beds



Wildflower Grass;
EMSF Mix by Emorsgate Seeds.
Sowing Rate: 1.5g/m²

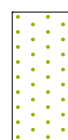

Wildflower Grass;
ELIF Mix by Emorsgate Seeds.
Sowing Rate: 1.5g/m²



Amenity Grass;
A22 Mix by Germinal Seeds.
Sowing Rate: 50.00g/m²



Existing Watercourse.
Refer to Ecological Estates report EE-P-007-01
for recommendations to this area



Proposed Bulb Planting




Proposed Footpath

LOCATION PLAN



Note.
To be read in conjunction with
drawings 5685-93-014, 015, 016, 017

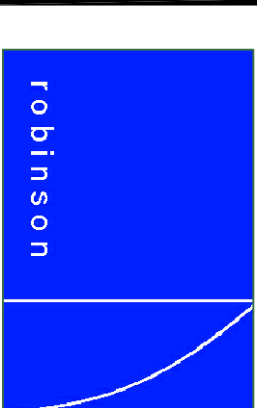

Robinson, Landscape Design
The Studio, Hedgeley, North Bank
Haydon Bridge, Hexham, NE47 6LY
Tel: 01434 684 100
info@robinsonlandscape.co.uk

Project
Willthorpe, Barnsley
Drawing Name
Planting Plan 10 of 13
Drawing No
5685-93-010
Drawn:
CJT

Scale of A1:
1:200
Date:
13-02-2015

Checked:
TR

Rev	Drawn/Rev	Checked/CJT	Plan updated with new housing layout
G	Date:08-12-2015		
F	Date:28-11-2015		Plan updated with new housing layout
E	Date:28-11-2015		Wt Mix amended, root barrier added
D	Date:28-11-2015		Amended in line with the new layout
C	Date:08-01-2016		Layout updated following comments
B	Date:12-08-2015		
A	Date:24-02-2015		