




Front Elevation

SPECIFICATION

2.5m square, aluminium single sided lightbox (approx 1800mm from ground level). Aluminium dual case type extrusion, comprising 4 mitred sections with welded inner steel frame mounted on 2 steel poles connected to canopy

Face panel - 5mm Opal acrylic 40% light transmission decorated with Lidl Logo graphic. Colours: Blue RAL 5010, Red RAL 3020, Yellow RAL 1021

Side Elevation

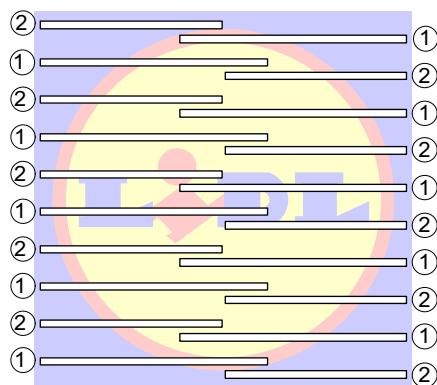

Lidl Sign Lighting

SPECIFICATION

Luminance (Candela / m2 = cd/m2) of the illuminated sign for the different colours;

- Blue Surface = 12-15 cd/m2
- Blue Typeface = 12-15 cd/m2
- Yellow Surface = 550 cd/m2
- Red Surface = 85 cd/m2

20 fluorescent tubes
-10 x 1500mm / 58W
-10 x 1200mm / 36W

- ① = 1500mm / 58W
- ② = 1200mm / 36W