


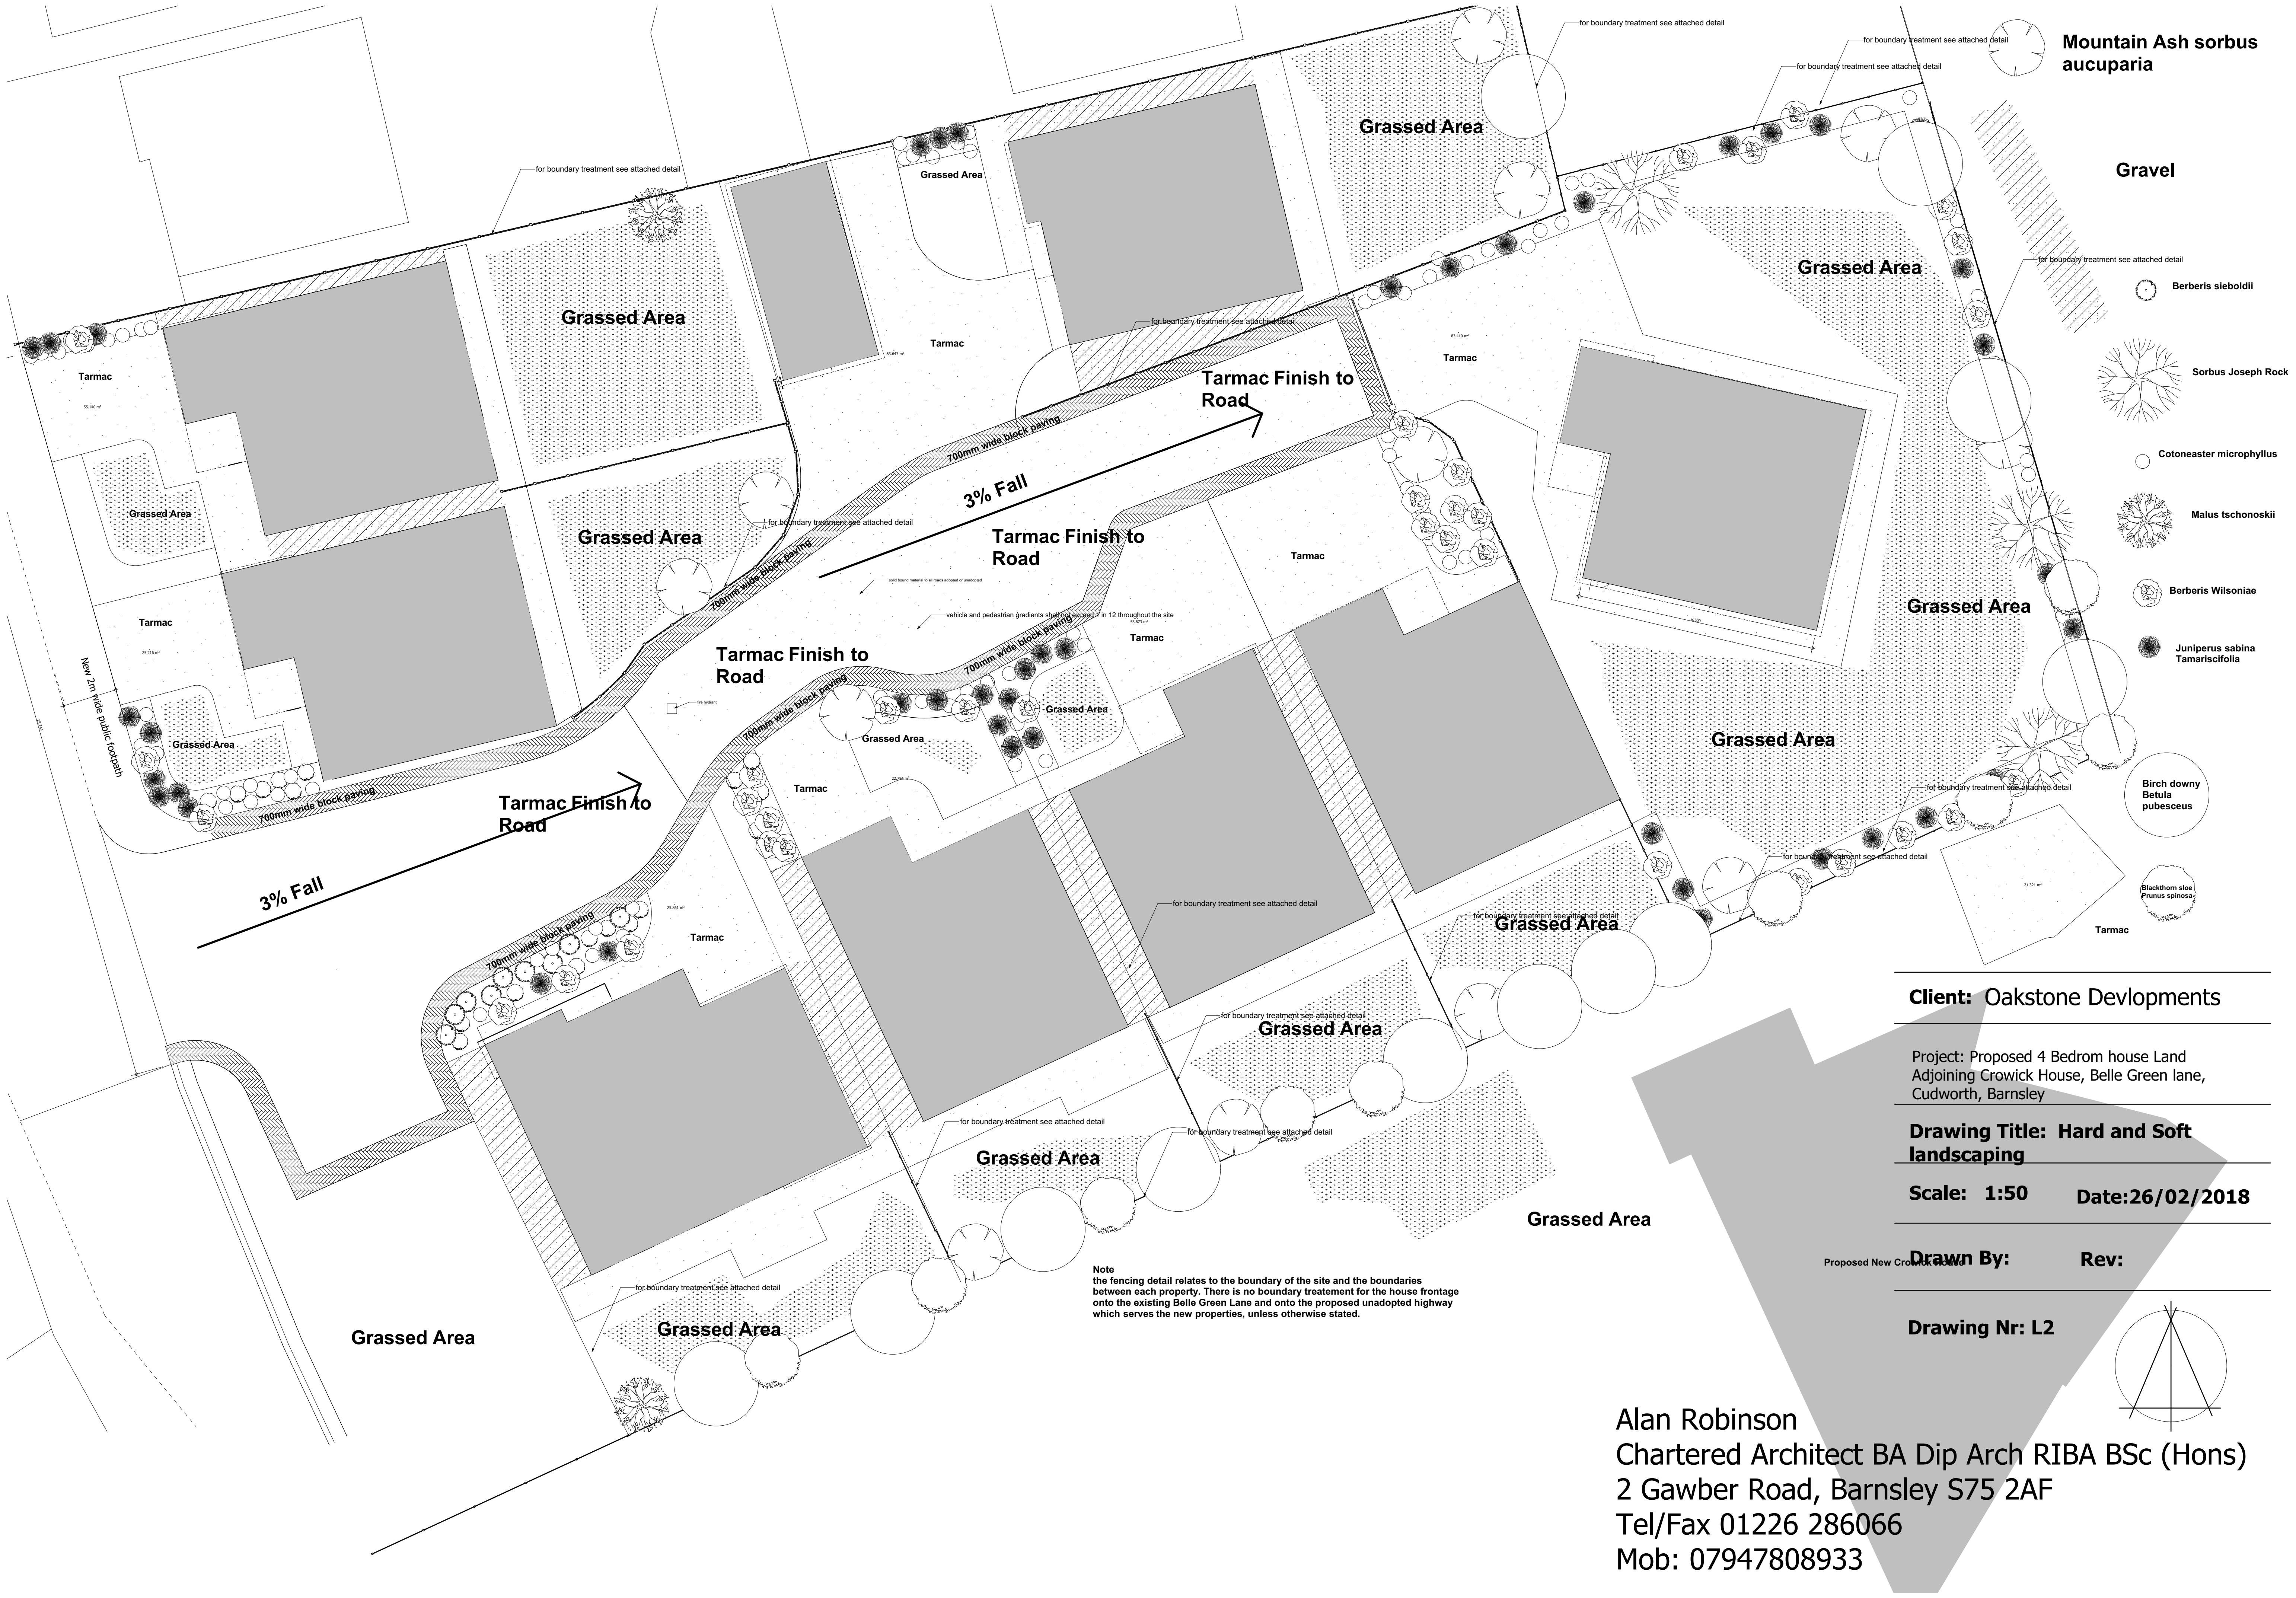

Client: Oakstone Developments

Project: Proposed 4 Bedrom house Land
Adjoining Crowick House, Belle Green lane,
Cudworth, Barnsley

Drawing Title: Hard and Soft
landscaping

Scale: 1:50 **Date:**26/02/2018

Drawn By: **Rev:**

Drawing Nr: L2

Alan Robinson
Chartered Architect BA Dip Arch RIBA BSc (Hons)
2 Gawber Road, Barnsley S75 2AF
Tel/Fax 01226 286066
Mob: 07947808933