

Company Registration Number: 09898149 – Company
Registered in England and Wales




Erection of Extensions and Alterations at Harden Lodge, Dunford Road, Holmfirth, HD9 2RZ.

Mr Karl Bedford & Lisa Wright


Drawing Title/Issue

Proposed Floor Plans


scale	date	sheet size	dwg. no.
1:100	01/19	A2	18/477/05d

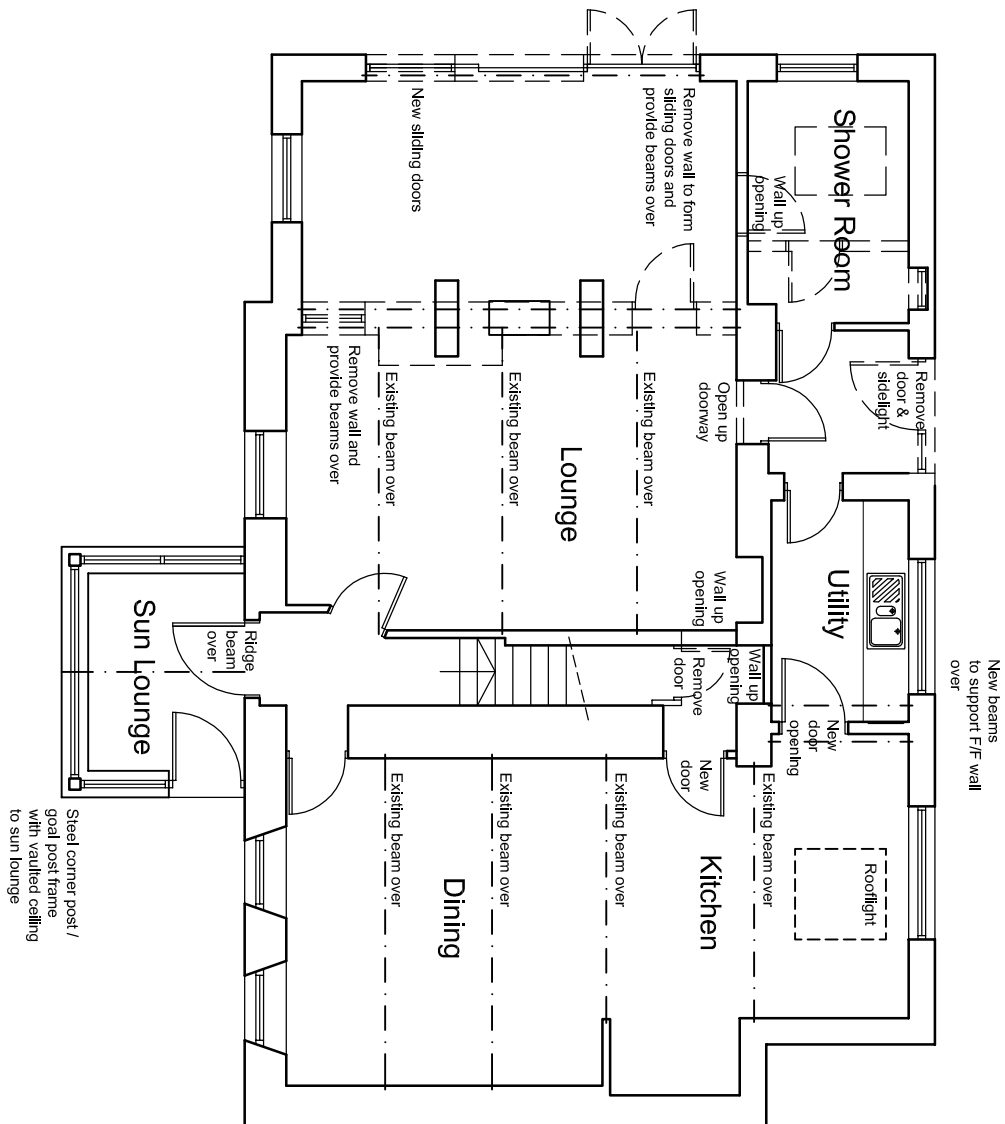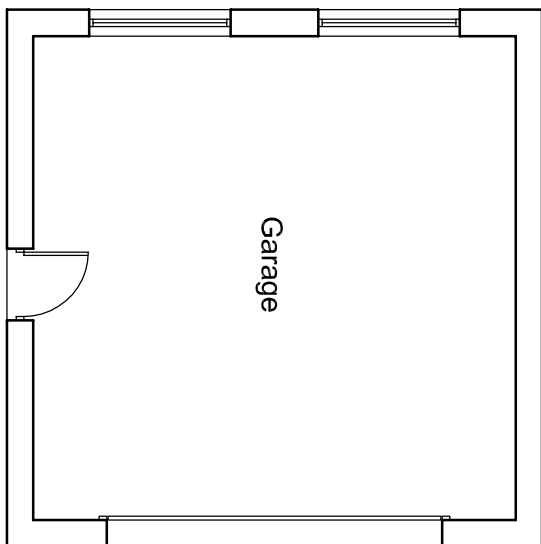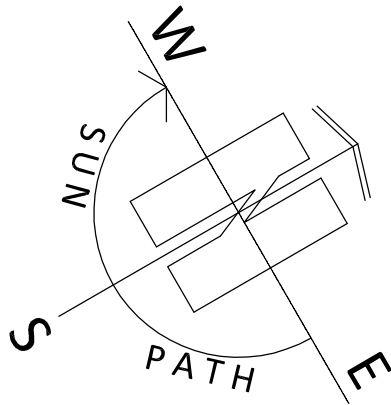

Ground Floor Plan

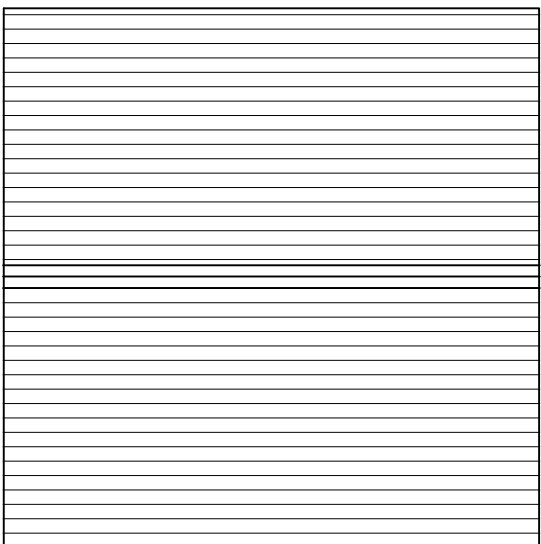

Existing garage roof to be re-roofed with existing structure reused but rotated through 90 degrees

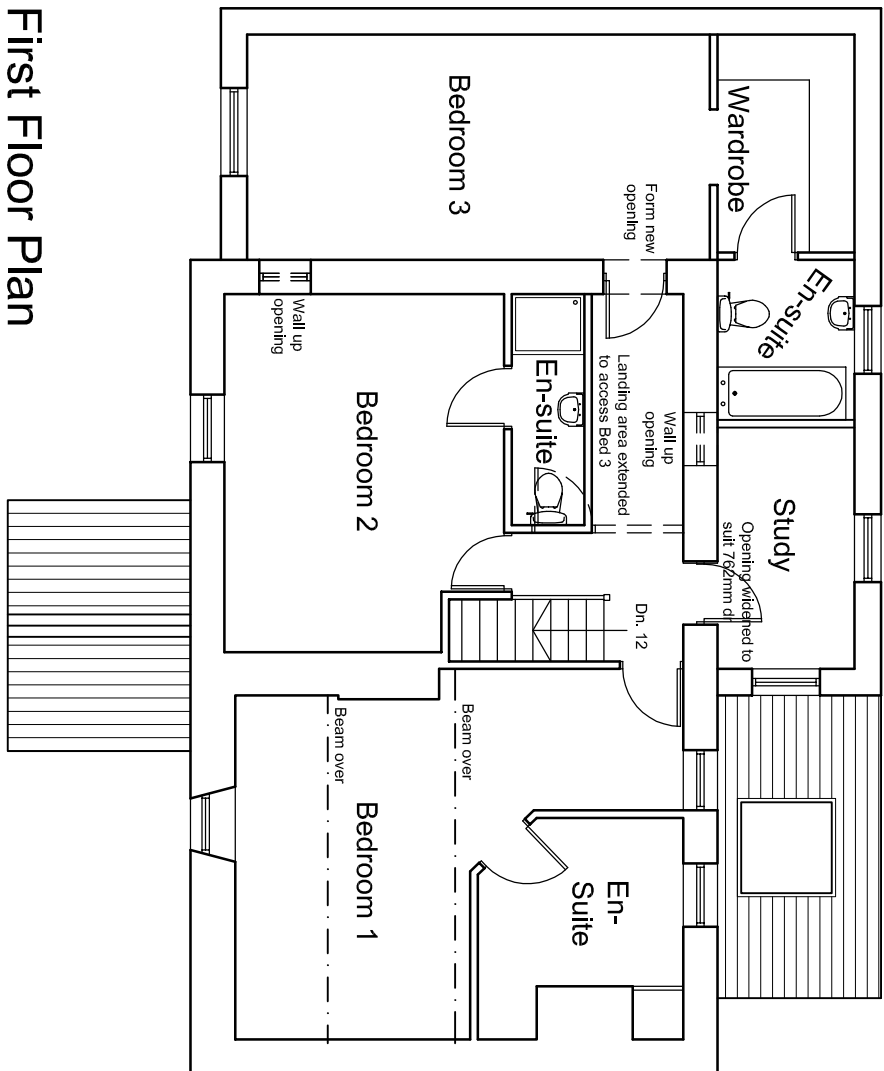

First Floor Plan

1:100

