



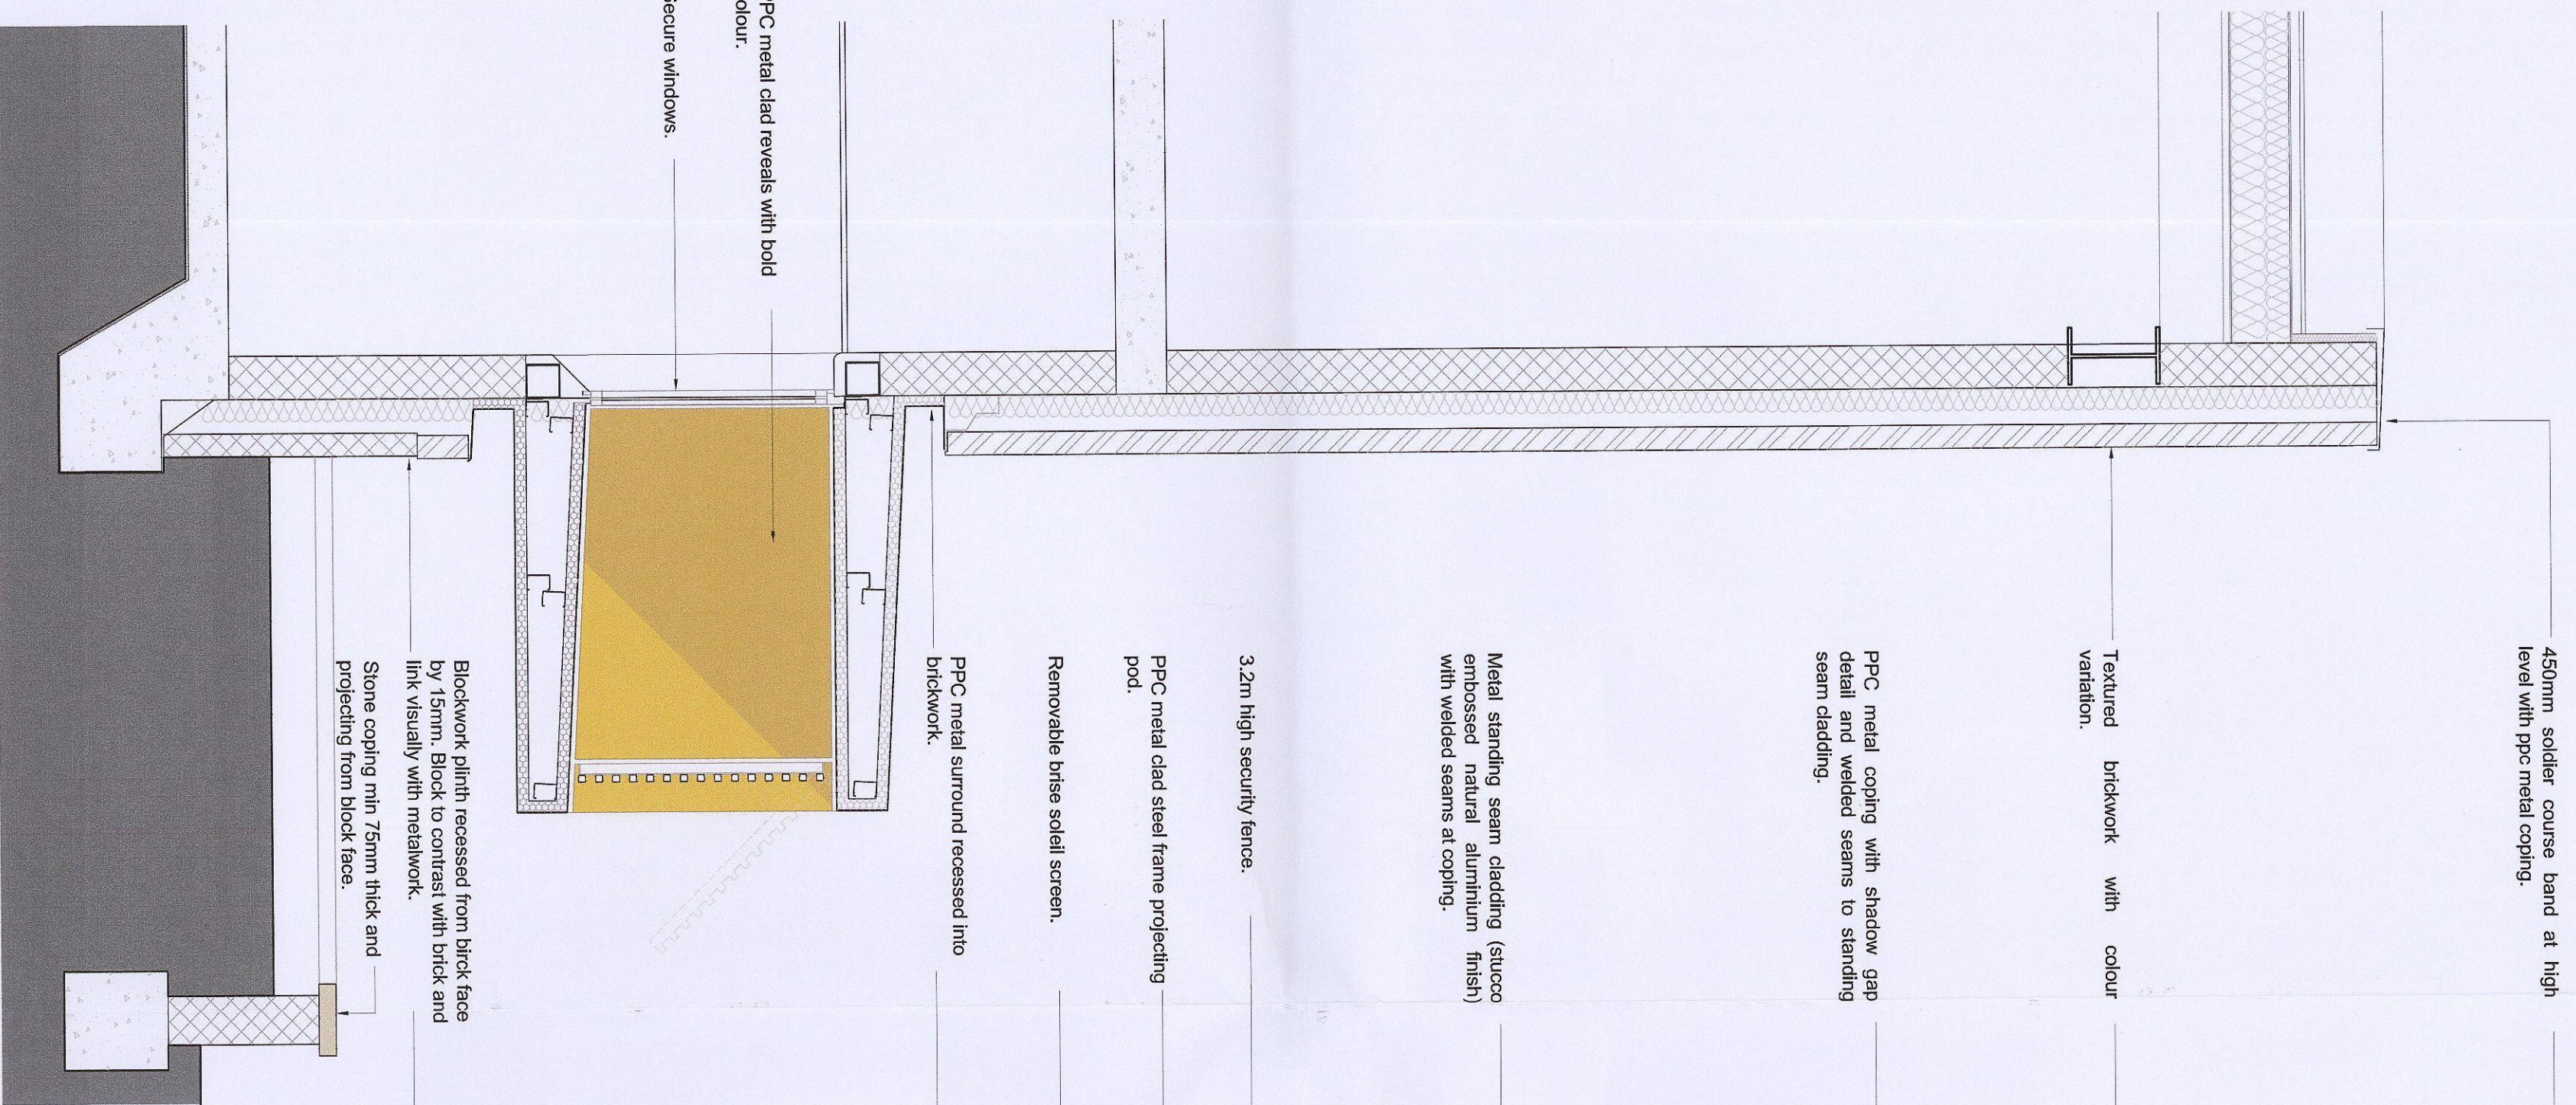


SECTION A



PART ELEVATION

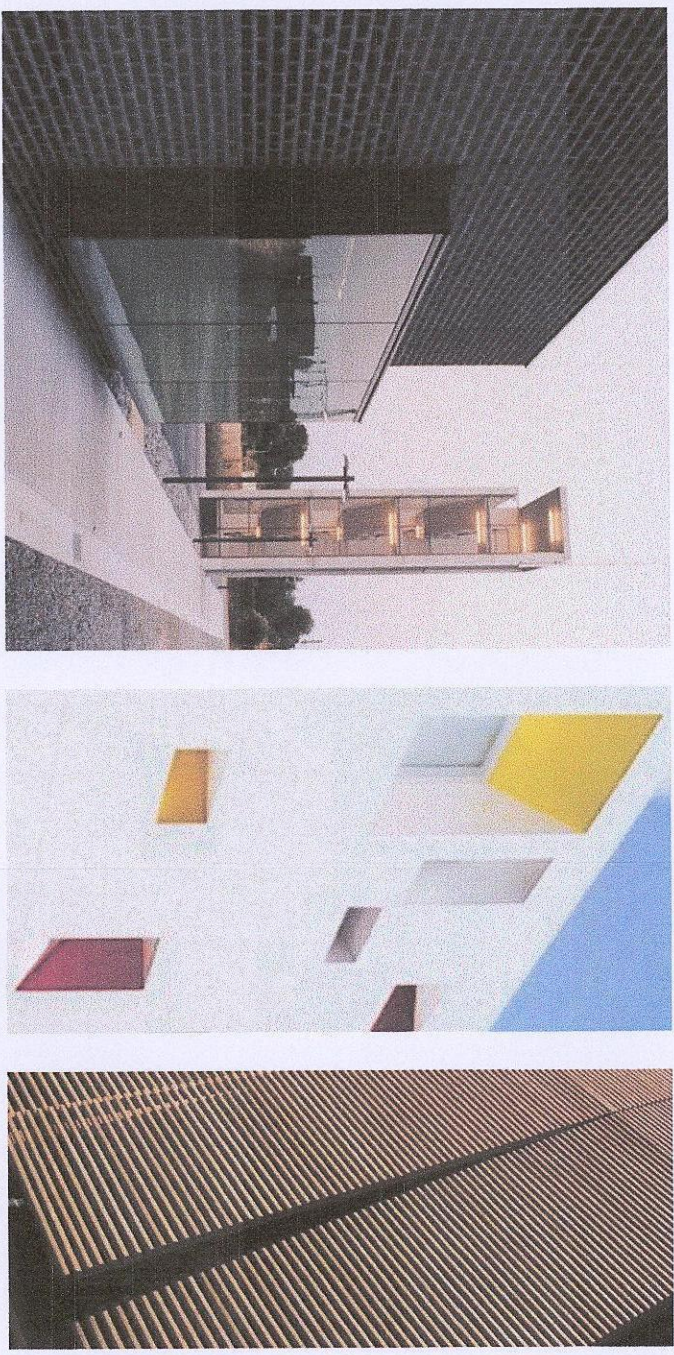

Projecting feature box

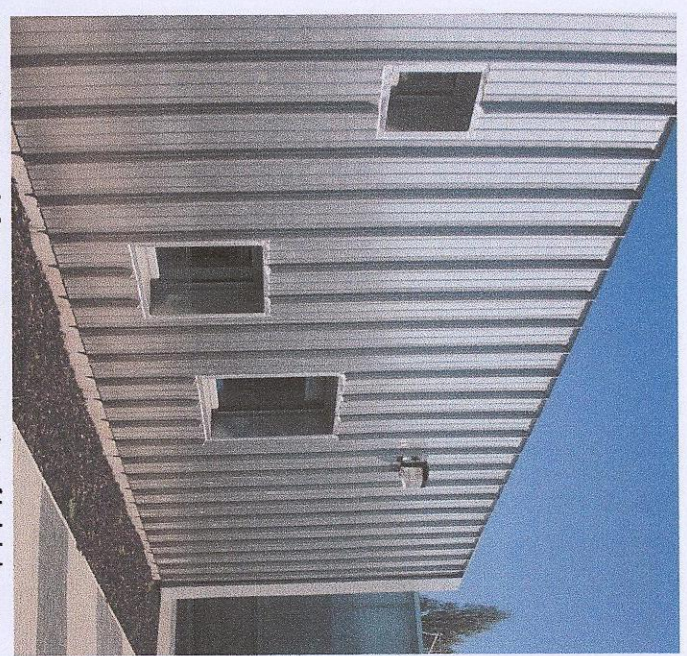

Standing seam cladding




Contrasting block base




Simple, expressive volumes with brick finish.



Soldier course band and flush jointed mortar.

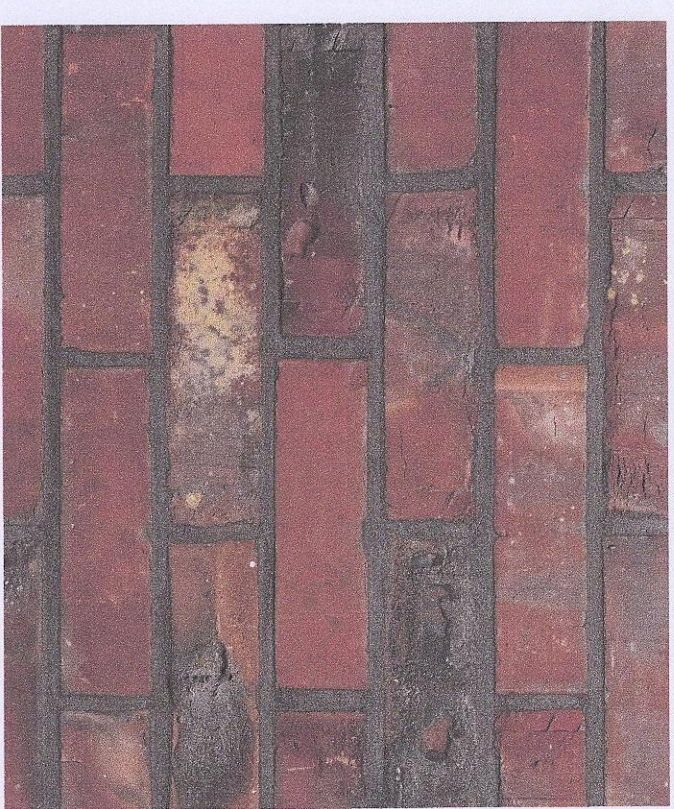


Textured brickwork with colour variation.

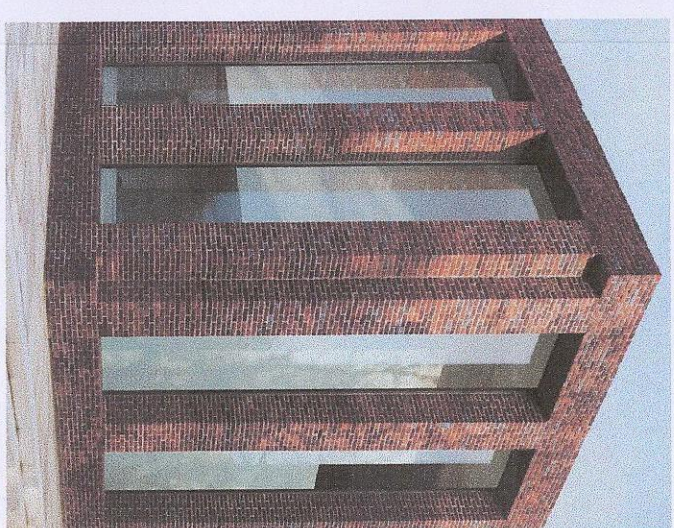

Brick colour variation and light mortar joints

PROPOSED MATERIALS

23.08.14 Planning Issue				VG	SC
Rev	Date	Issued		Drawn	Checked
Issued for:					
Project/Client:			Project No:		
South Yorkshire Police			IABR1303900		
Barnsley Custody Suite			Draw No:		
			122		
			Rev:		
			-		
Drawing:			Scale:	@A1	
Wall Strip Section & Proposed			Drawn By:	VG	
Materials			Checked By:	SC	
			Date:	22.08.14	
			Date:	22.08.14	

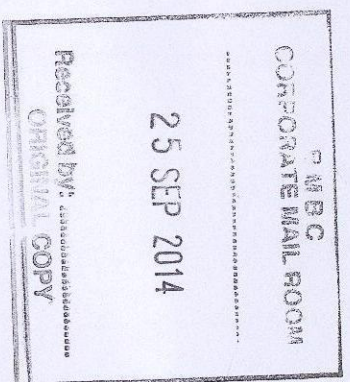

ARCHIAL | NORR

Walker Building, 58 Oxford Street, Birmingham, B5 5NR
T: +44 (0)121 616 1448 F: +44 (0)121 633 4632
www.archialnor.com
Consenters must work only to agreed drawings which are to be checked on site.
© INGENIUM ARCHIAL LIMITED, An Ingenium International Company