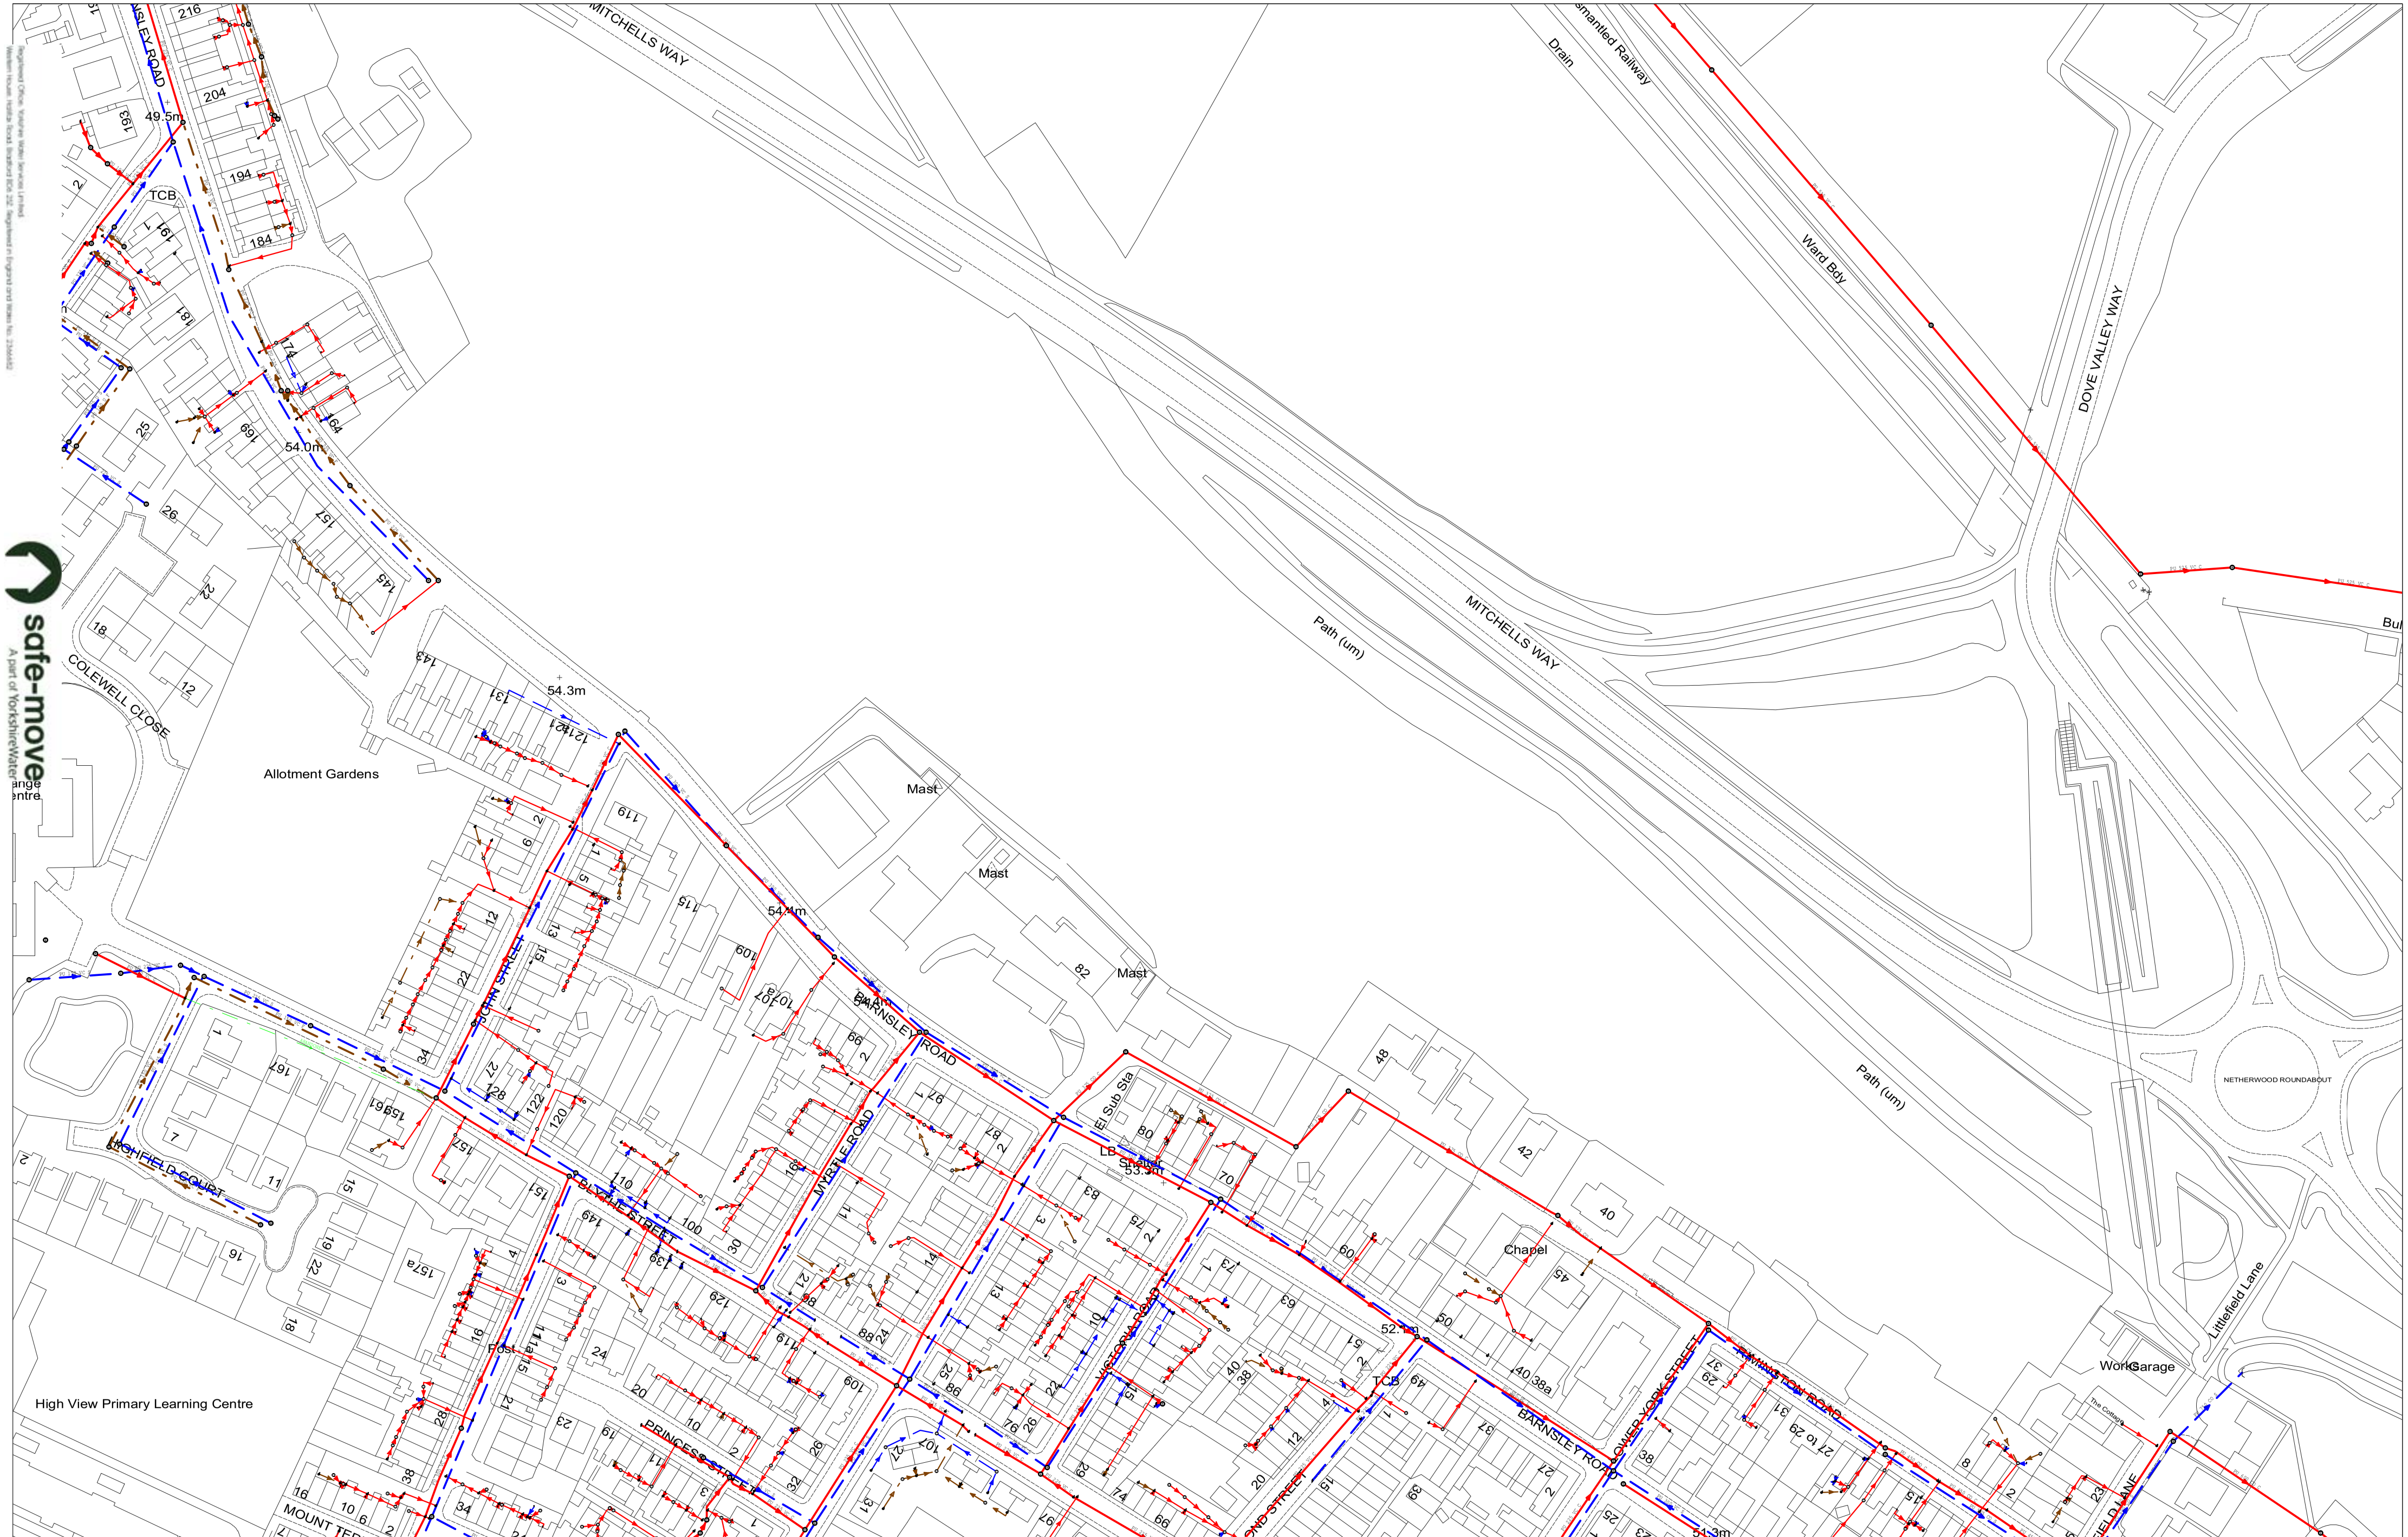


439340 : 403396	Map Name : SE3903SW	Title
YorkshireWater	Yorkshire Water, PO Box 500, Halifax Road, Bradford BD6 2LZ	Notes
	Contact Name : Kay	
	Contact Tel :	

Partial Key

Foul Sewer = F

Combined Sewer = C

Surface Water Sewer = SW

Trade Sewer = TD

Partially Separate = PS

This plan is furnished as a general guide only and no warranty as to its correctness is given or implied. This plan must not be relied upon in the event of excavations or other works made in the vicinity of public sewers. No house or property connection

(Ody) COPYRIGHT STATEMENTS: Reproduced by permission of Ordnance Survey on behalf of HMSO © Crown copyright and database 2004. All rights reserved Ordnance Survey Licence number 100019559

Date Req : 22/04/2013, 12:12:43

Date Gen : 22/04/2013, 12:12:53

Source : Sewer Network Enquiry

UPN: Undefined

Originator: Kay, ,

safe-move
A part of YorkshireWater
Registered Office: Yorkshire Water Services Limited
Western House, Halifax Road, Bradford BD6 2SZ. Registered in England and Wales No. 2366682