GROUND FLOOR PLAN AS PROPOSED
SCALE 1:50 @ A0

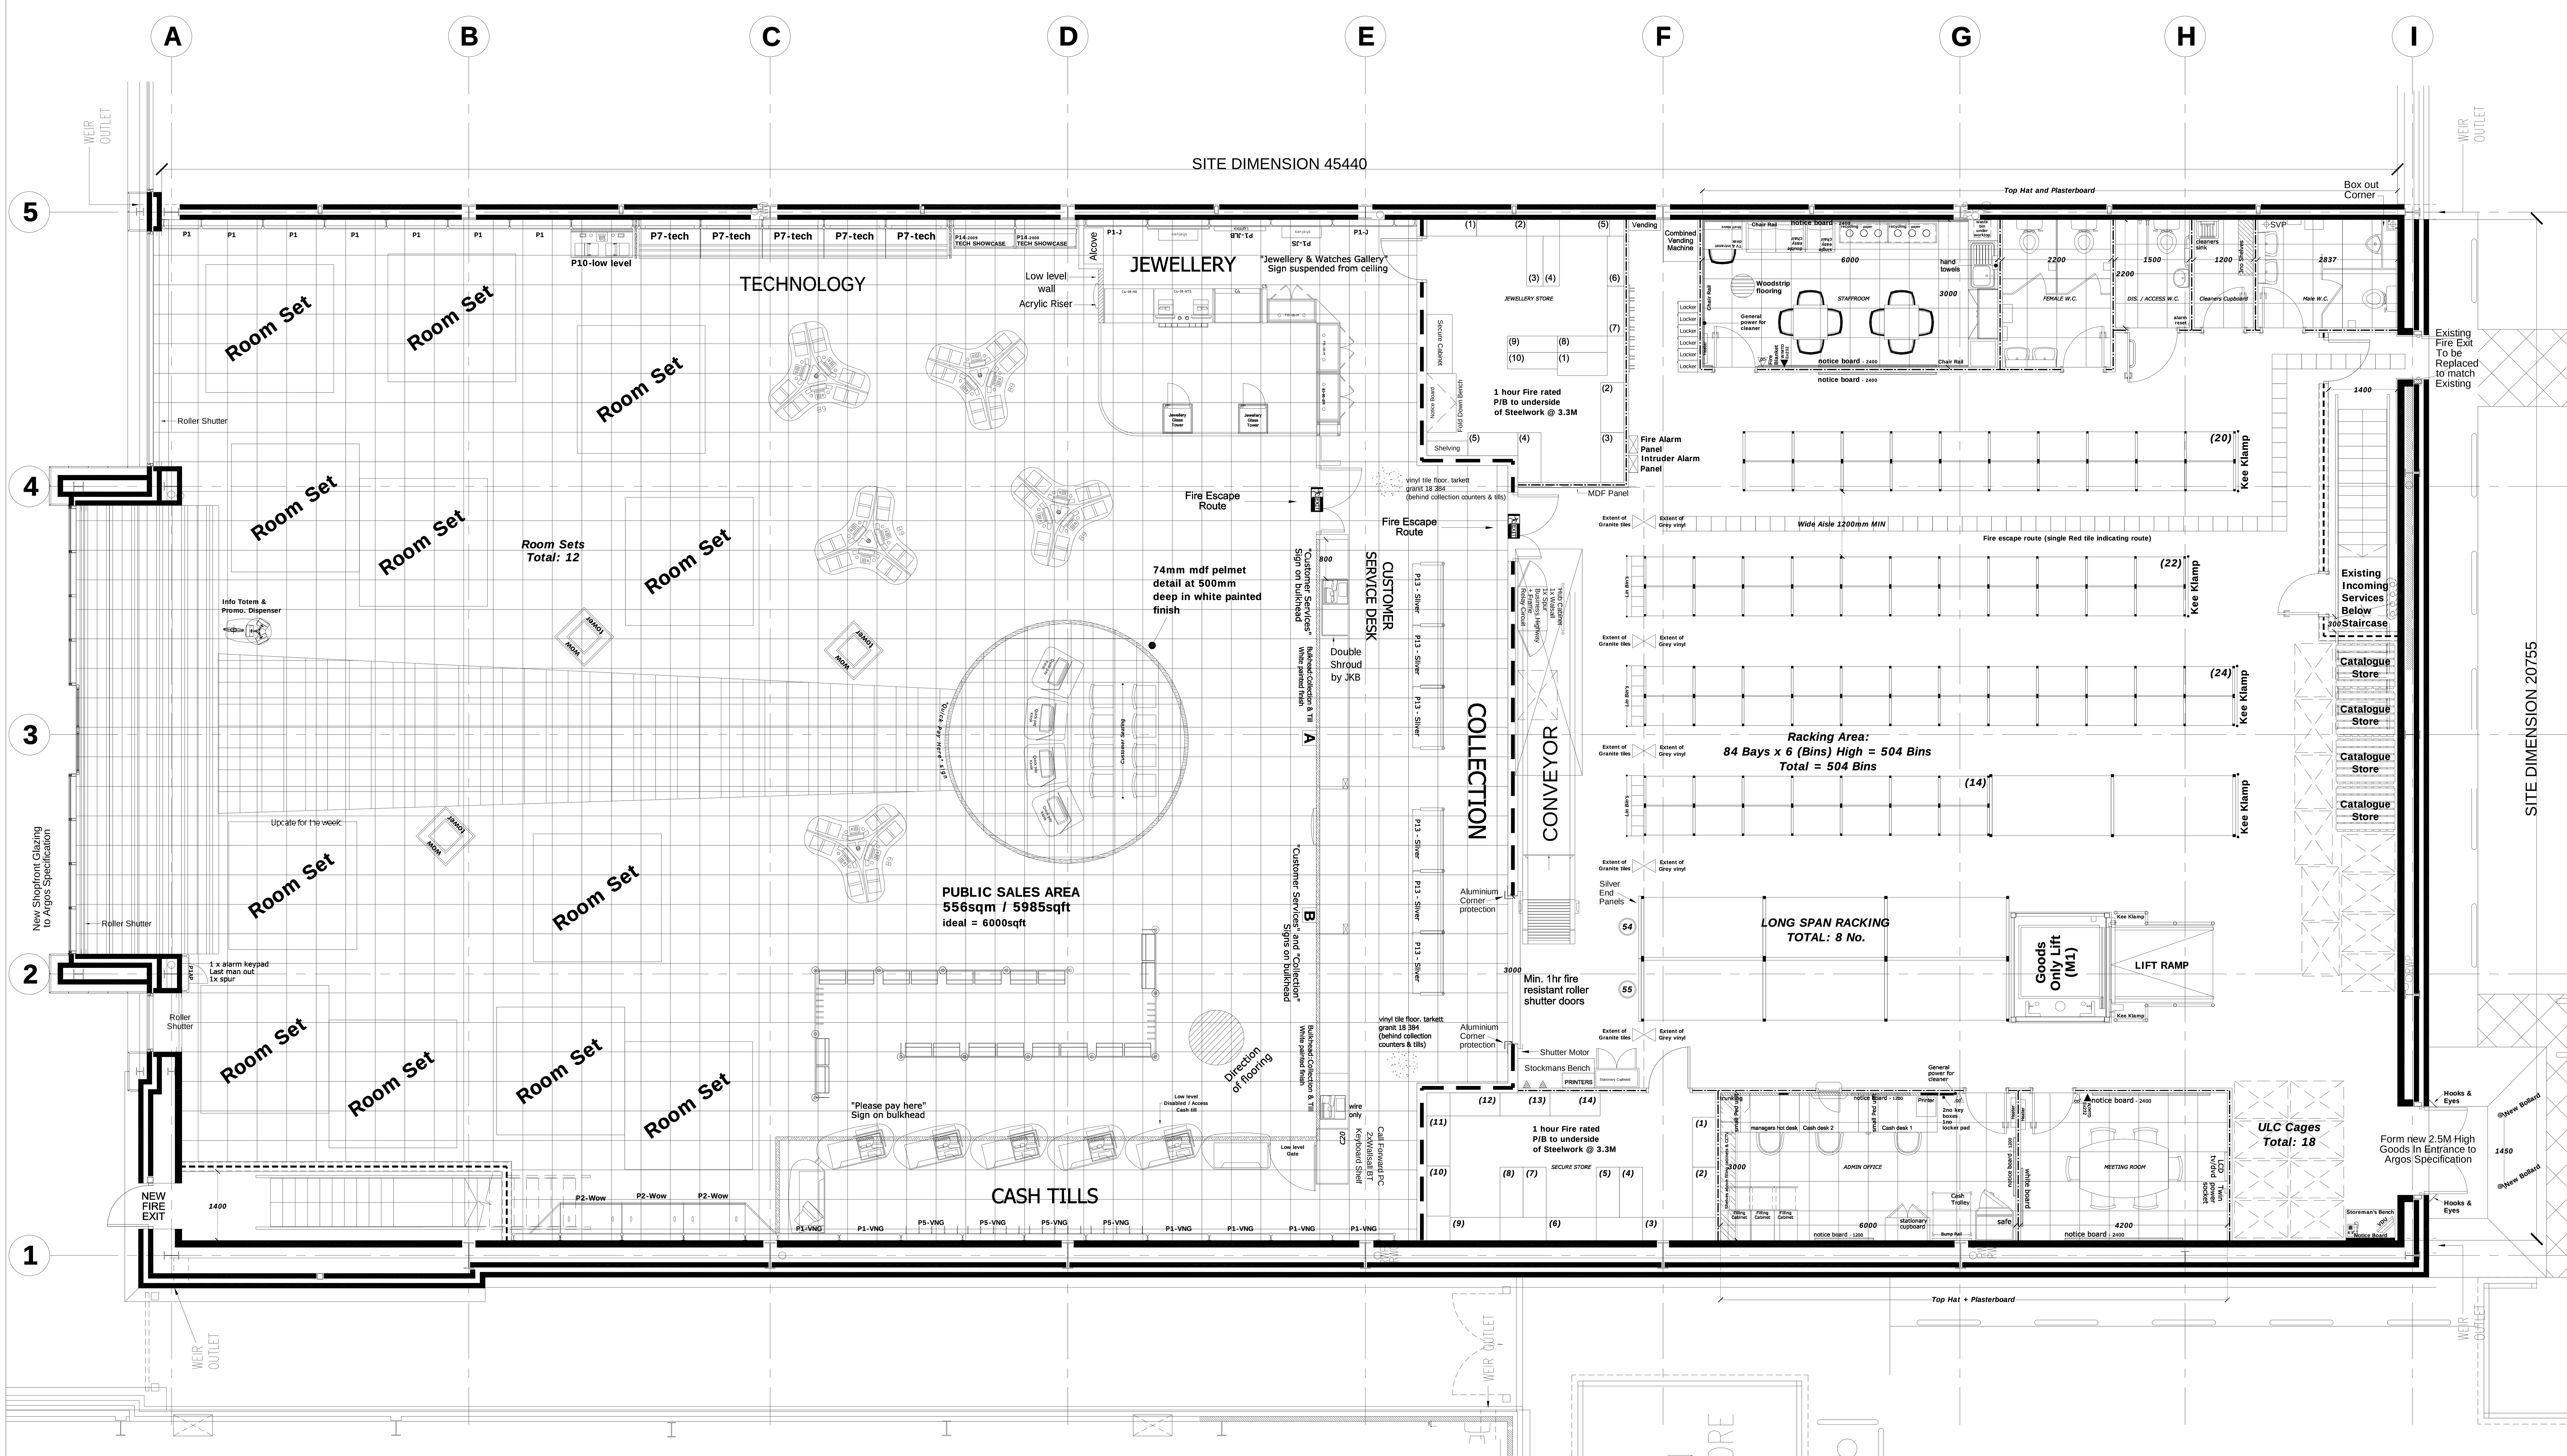

NOTE:
Secondary ceiling @ 2.4M High within Amenity Block;
Admin Office, Meeting Room, Staffroom, Male / Female / Dis. W.C. Cleaners Room

Racking key:

6 Bins High Racking

Aisle width's between Racking to be 1000mm Minimum

Wall type key:

- Existing Wall
- 1 Hour Fire rated Jumbo Stud Wall
- 1 Hour Fire rated Shaft Wall
- 1 Hour Fire rated Stud Wall

DO NOT SCALE FROM THIS DRAWING | A0

All dimensions to be verified on site and report any discrepencies in writing to Styles & Wood before proceeding with work. All dimensions should read from those values stated in text, on the drawing.

All area dimensions are approximate and can only be verified by a detailed survey of the completed building. Any decisions to be made on the basis of area information shown on this drawing, should include allowances for the increases and decreases inherent in the design development and building processes.

DRAWING LEGEND

Public Area Modular System Profiles

PERIMETER UNITS

P1-W	Basic perimeter panel - white
P1A-W	Basic perimeter panel (0-600mm) - white
P1B-W	Basic perimeter panel (601-1250mm) - white
P1-G	Basic perimeter panel - grey
P1A-G	Basic perimeter panel (0-600mm) - grey
P1B-G	Basic perimeter panel (601-1250mm) - grey
P1-CF	Basic perimeter panel - claret
P1A-CF	Basic perimeter panel (0-600mm) - claret
P1B-CF	Basic perimeter panel (601-1250mm) - claret
P2-W	Perimeter panel with shelving - white
P2-WOW-S	Straight enclosed perimeter panel with shelving
P2-WOW-SSP	Straight starter panel
P2-WOW-SMP	Straight mid panel
P2-WOW-A	Angle enclosed perimeter panel with shelving
P2-WOW-ASP	Angled starter panel
P2-WOW-AMP	Angled mid panel
P5-G	Perimeter slatwall panel - grey
P7-NC	Perimeter panel with cable access and shelving
P10-NC	Perimeter panel with browser - white
P11	Window panel with browser - white
P13-NC	Backfeed collection shelving
P13A	Half module backfeed collection shelving
P14-NC	Technology display case
P14-EP	Technology display case - end panel
P16-W	Panel on split battens - white
P16A-W	Perimeter panel on split battens (0-600mm) - white
P16B-W	Perimeter panel on split battens (601-1250mm) - white
P16-G	Perimeter panel on split battens - grey
P16A-G	Perimeter panel on split battens (0-600mm) - grey
P16B-G	Perimeter panel on split battens (601-1250mm) - grey
P16-C	Perimeter panel on split battens - claret
P16A-C	Perimeter panel on split battens (0-600mm) - claret
P16B-C	Perimeter panel on split battens (601-1250mm) - claret
P1-SD-W	Single door opening (0-1250mm) with panel - white
P1DD-W	Double door opening (1250-2500mm) with panel - white
P1AP-625-W	Half module with access panel - white
P1AP-1250-W	Full module with access panel - white

JEWLLERY UNITS

C8	Till unit
C10	410mm till infill
C11	775mm till infill
C14	400mm showcase
C15	1100mm showcase
C16	Showcase end panel
C17	Free standing watch display
CMS-C	Microslat panel - central
CMS-E	Microslat panel - end

BROWSERS

B9	Free standing mid-floor browser
B9D	Free standing mid-floor browser - disabled
B9SP	Single perimeter browser
B9DP	Double perimeter browser
B9SW	Single window browser
B9DW	Double window browser

COLUMNS

L6	Column cladding (not exceeding 1500mm girth)
L7	Column cladding (not exceeding 1500-2000mm girth)
L8	Column cladding (not exceeding 2000- 2500mm girth)
L9	Column cladding (not exceeding 2500-3000mm girth)
L10	Column cladding (not exceeding 3000-3500mm girth)

STORE AREA

DATE:	BASEMENT	GROUND	FIRST	SECOND	THIRD	TOTALS
Existing Store						
PUBLIC AREA		556 SQ M 5985 SQ FT				
STOCKROOM		295 SQ M 3175 SQ FT	859 SQ M 9246 SQ FT			
ANCILLARY		107 SQ M 1152 SQ FT	82 SQ M 882 SQ FT			
UN-USED						
TOTALS		958 SQ M 10312 SQ FT	941 SQ M 10128 SQ FT			

STORE FORECAST

SALES	CASH TILLS				COUNTER LENGTH			SHOP FLOOR		STOCKROOM		
J	Main	QPK	CS	ED	Collet'	CS	ED	Brows'	Tech	ULC	CAT	Binnage
EXISTING												
FORECAST	5	4	1	2	7	0	5	32	5	32	4	3552
ACTUAL	5	4	1	2	10	3	5	32	5	40	4	3570
+ / -	0	0	0	0	+3	+3	0	0	0	+8	0	+18

REV.	AMENDMENT	DATE	INT.
A	Revised in line with DTM red lined plan of 24.03 Admin Office Layout amended - Argos New Layout	24.03.09	AB
-	Drawing issued for information	19.03.09	AB

Client: Argos

S&W STOREPLANNING™
Aspect House . Manchester Road . Altrincham
Cheshire . WA14 5PG
t: +44 0 161 926 6000
f: +44 0 161 926 6001
www.stylesandwood.co.uk

PROJECT: Argos Barnsley

DRAWING: GROUND FLOOR PLAN AS PROPOSED

DRAWN BY: A.B. APPROVED: N.O.
SCALE: 1/50@A0 DATE: 10.03.09

DWG NO.: D9076_2008_001 REV.: A

INFORMATION