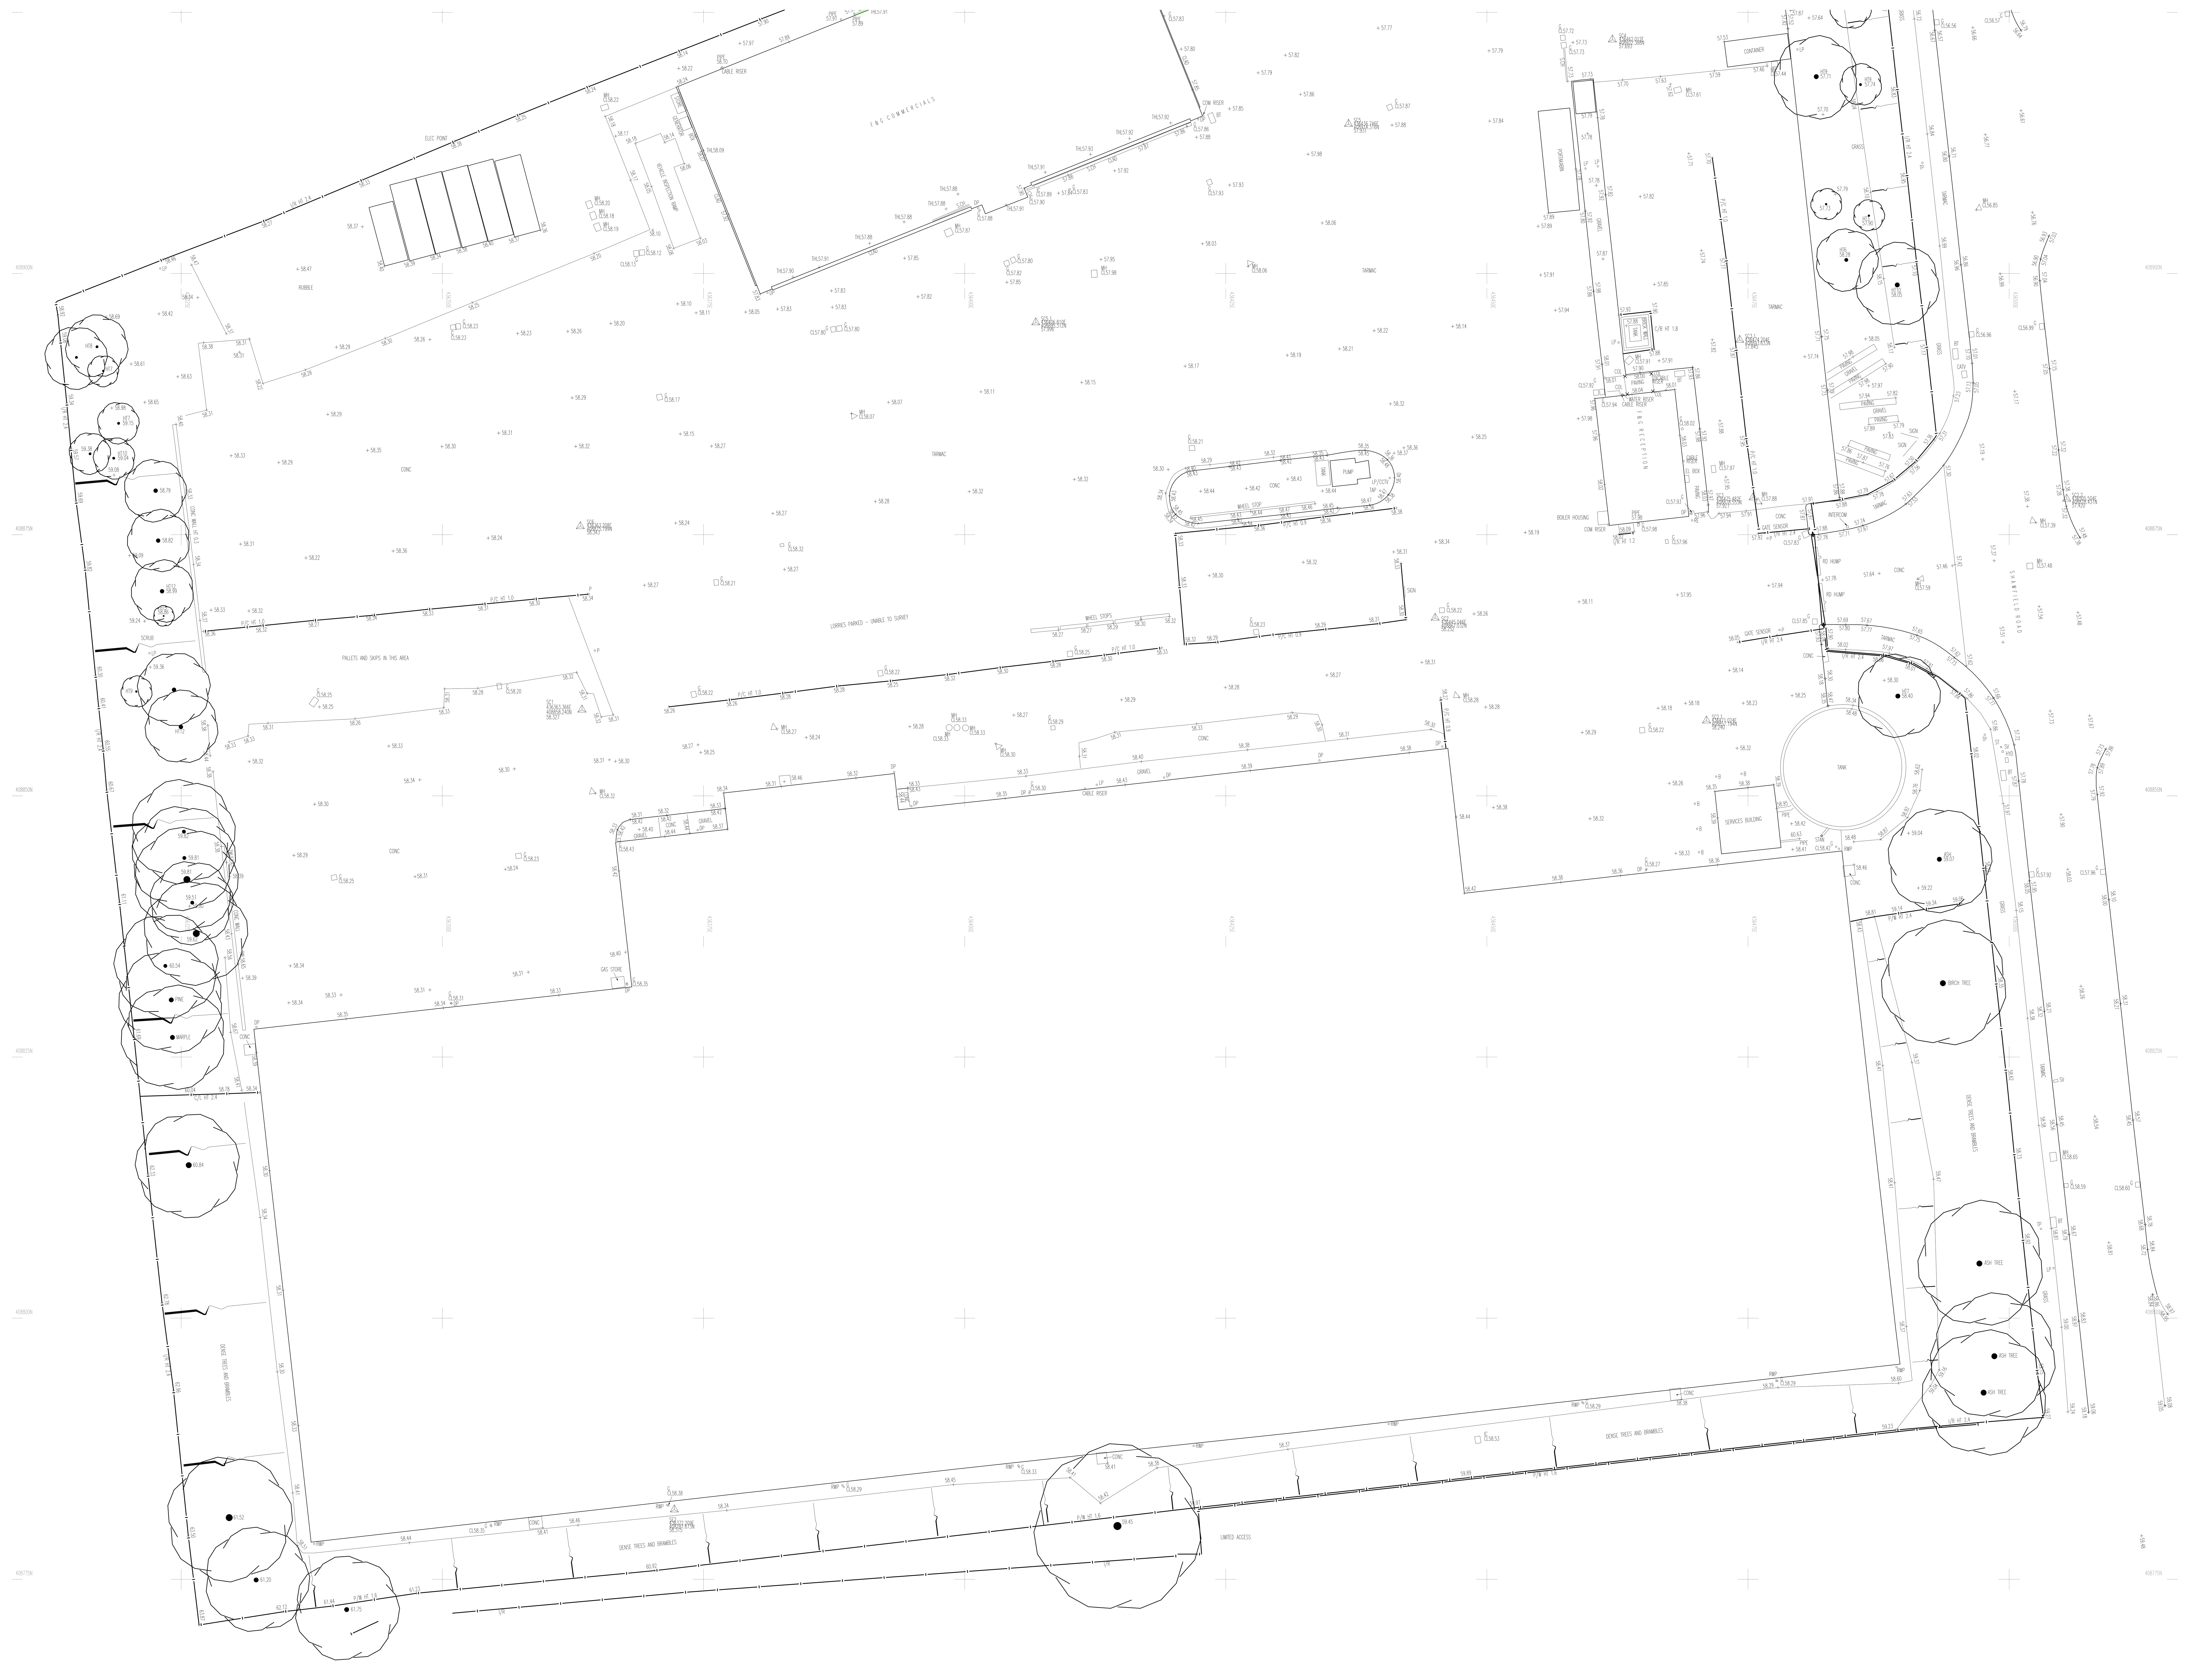

EXISTING SITE PLAN
1:200@A0

- All dimensions and levels are to be checked on site.
- Any discrepancies are to be reported to APL Architecture before any work commences.
- This drawing shall not be scaled to ascertain any dimensions. work to figured dims only.
- This drawing must not be used for any other purpose other than for which it is supplied.
- Title overlay drawings and ownership boundaries are produced using all reasonable endeavors. APL Architecture cannot be responsible for the accuracy or scale discrepancy of base plans supplied to them.

Rev	Description	Date	By

Purpose:
Planning

Contract:
Proposed Extension and Alterations
Carlton Industrial Estate
Barnsley

Drawing:
Exisitng Site Plan

Date:
Jan '17

Drawn:
sean@aplarchitecture.co.uk

APL ARCHITECTURE
Didsbury Business Centre | 137 Barlow Moor Road
West Didsbury | Manchester | M20 2PW
info@aplarchitecture.co.uk

Client:
F & G Commercials

Job No:
A1075

Drawing No:
03

Rev:
-