
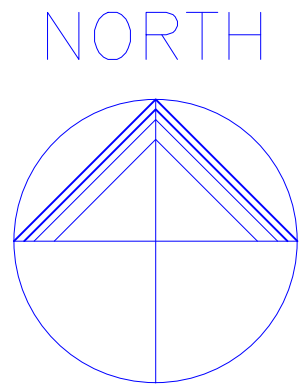


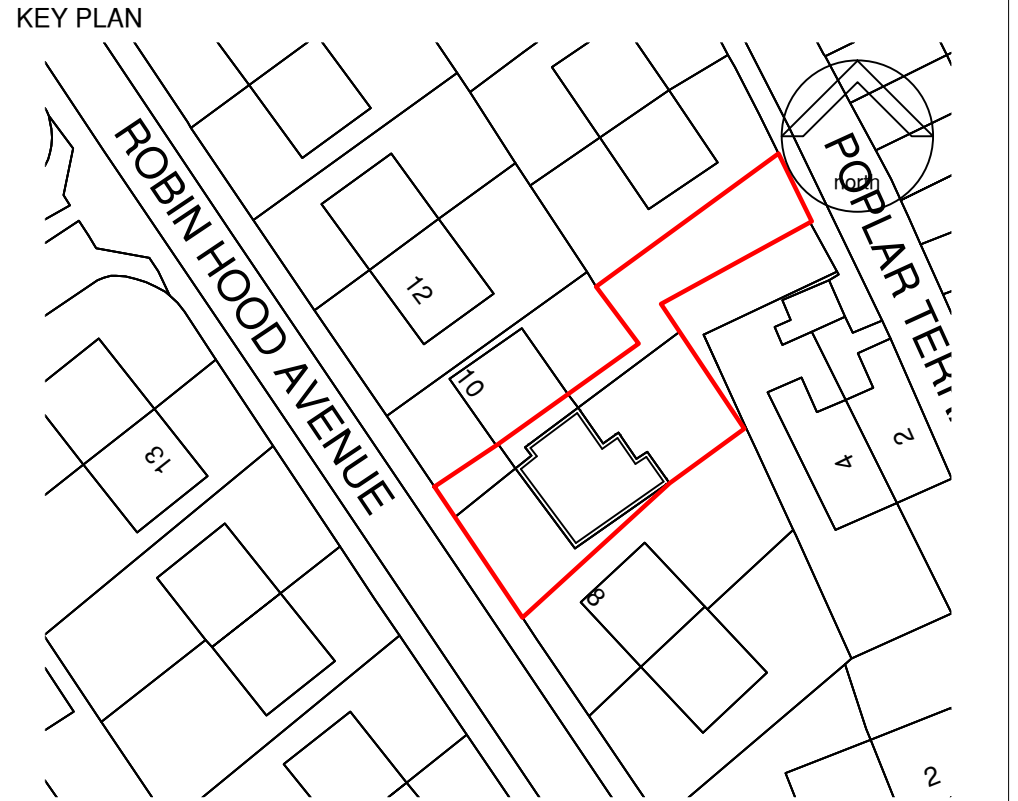


NOTES:

This drawing is produced for use in this project only and may not be used for any other purpose. NPS Property Consultants Ltd accept no liability for the use of this drawing other than the purpose for which it was intended in connection with this project as recorded on the title block fields 'Purpose for Issue' and 'File Status Code'.

This drawing may not be reproduced in any form without prior written agreement.

Do not scale from the drawing, use written dimensions only.

Red Line amended									
A	REVISED BY: SPC		DATE: 07.10.14		CHECKED BY:		DATE:		
SCALE BAR									
PURPOSE OF ISSUE									
FILE STATUS CODE									
© COPYRIGHT NPS GROUP									A1
<small>Ordnance Survey mapping reproduced by permission of & Controller of HM Stationery Office Crown Copyright. Ordnance Survey Licence No: 100022254</small>									
					NPS Property Consultants Ltd GATEWAY PLAZA SACKVILLE STREET, BARNLEY SOUTH YORKSHIRE, S70 9GG TEL: 01228 774605 FAX: 01228 774399 EMAIL: barnsley@nps.co.uk <small>Head Office: Lancaster House, 18 Central Avenue, St Andrews Business Park, Norwich, NR7 0AR. Tel: 01603 750000 Fax: 01603 706001 Other Office locations can be found on our website - www.nps.co.uk</small>				
Property Design and Management Services									
CLIENT Berneslai Homes									
PROJECT Proposed Change of Use 8a Robin Hood Avenue Royston									
TITLE Site Location Plan									
SCALES 1:1250 / 1:200		DATE August 14		DRAWN SPC		CHECKED			
FILE / DRAWING NAME									
PROJECT NR 07-17-15-1-1008		ZONE -	LEVEL -	TYPE DR	ROLE A	UNIQUE NR 00	REV CODE A		

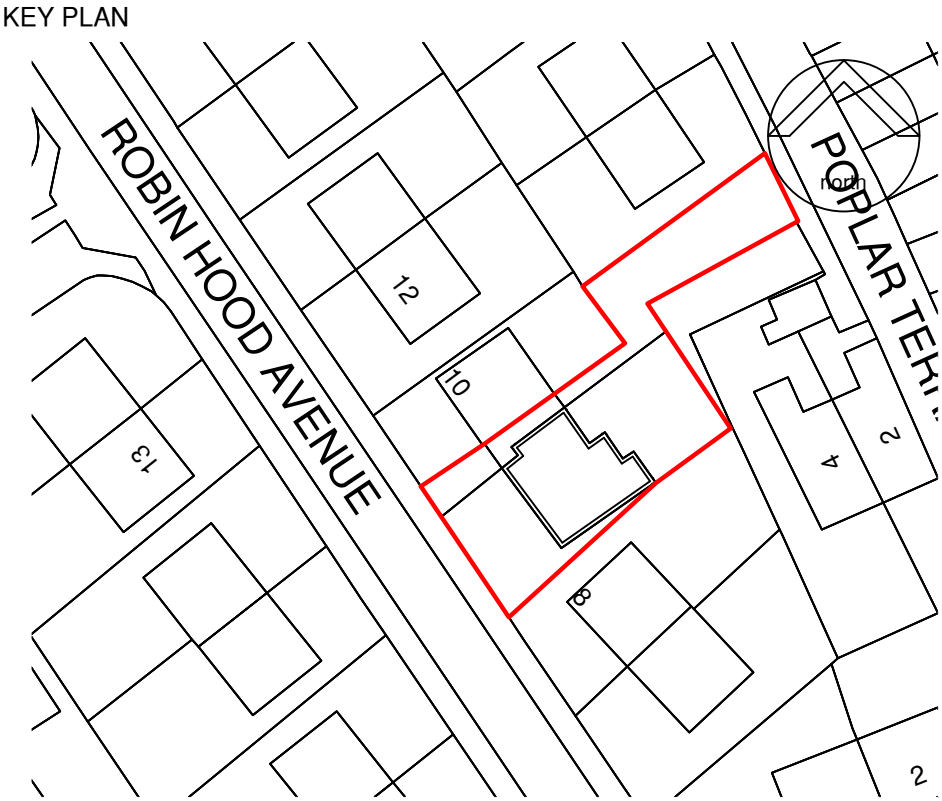

NOTES:

This drawing is produced for use in this project only and may not be used for any other purpose. NPS Property Consultants Ltd accept no liability for the use of this drawing other than the purpose for which it was intended in connection with this project as recorded on the title block fields 'Purpose for Issue' and 'File Status Code'.

This drawing may not be reproduced in any form without prior written agreement.

Do not scale from the drawing, use written dimensions only.

Red Line amended.				
A	REVISED BY:	SPC	DATE:	07.10.14
	CHECKED BY:		DATE:	
SCALE BAR				
PURPOSE OF ISSUE				
FILE STATUS CODE				
© COPYRIGHT NPS GROUP				A1

Ordnance Survey mapping reproduced by permission of & Controller of HM Stationery Office Crown Copyright.
Ordnance Survey Licence No: 100022264



NPS Property Consultants Ltd
GATEWAY PLAZA
SACKVILLE STREET, BARNSELY
SOUTH YORKSHIRE, S70 9GG
TEL: 01226 774605 FAX: 01226 774399
EMAIL: barnsley@nps.co.uk

Head Office:
Lancaster House, 18 Central Avenue, St Andrews Business Park,
Newark, Notts S26 0AH. Tel: 01652 750000 Fax: 01652 750001

Other Office locations can be found on our website - www.nps.co.uk

Property Design and Management Services




CLIENT
Berneslai Homes

PROJECT
**Proposed Change of Use
8a Robin Hood Avenue
Royston**

TITLE
Existing Plan and Elevations

SCALES	DATE	DRAWN	CHECKED
1:50	August 14	SPC	

FILE / DRAWING NAME							REV CODE
PROJECT NR	ZONE	LEVEL	TYPE	ROLE	UNIQUE NR		
07-17-15-1-1008	-	-	DR	A	02		A

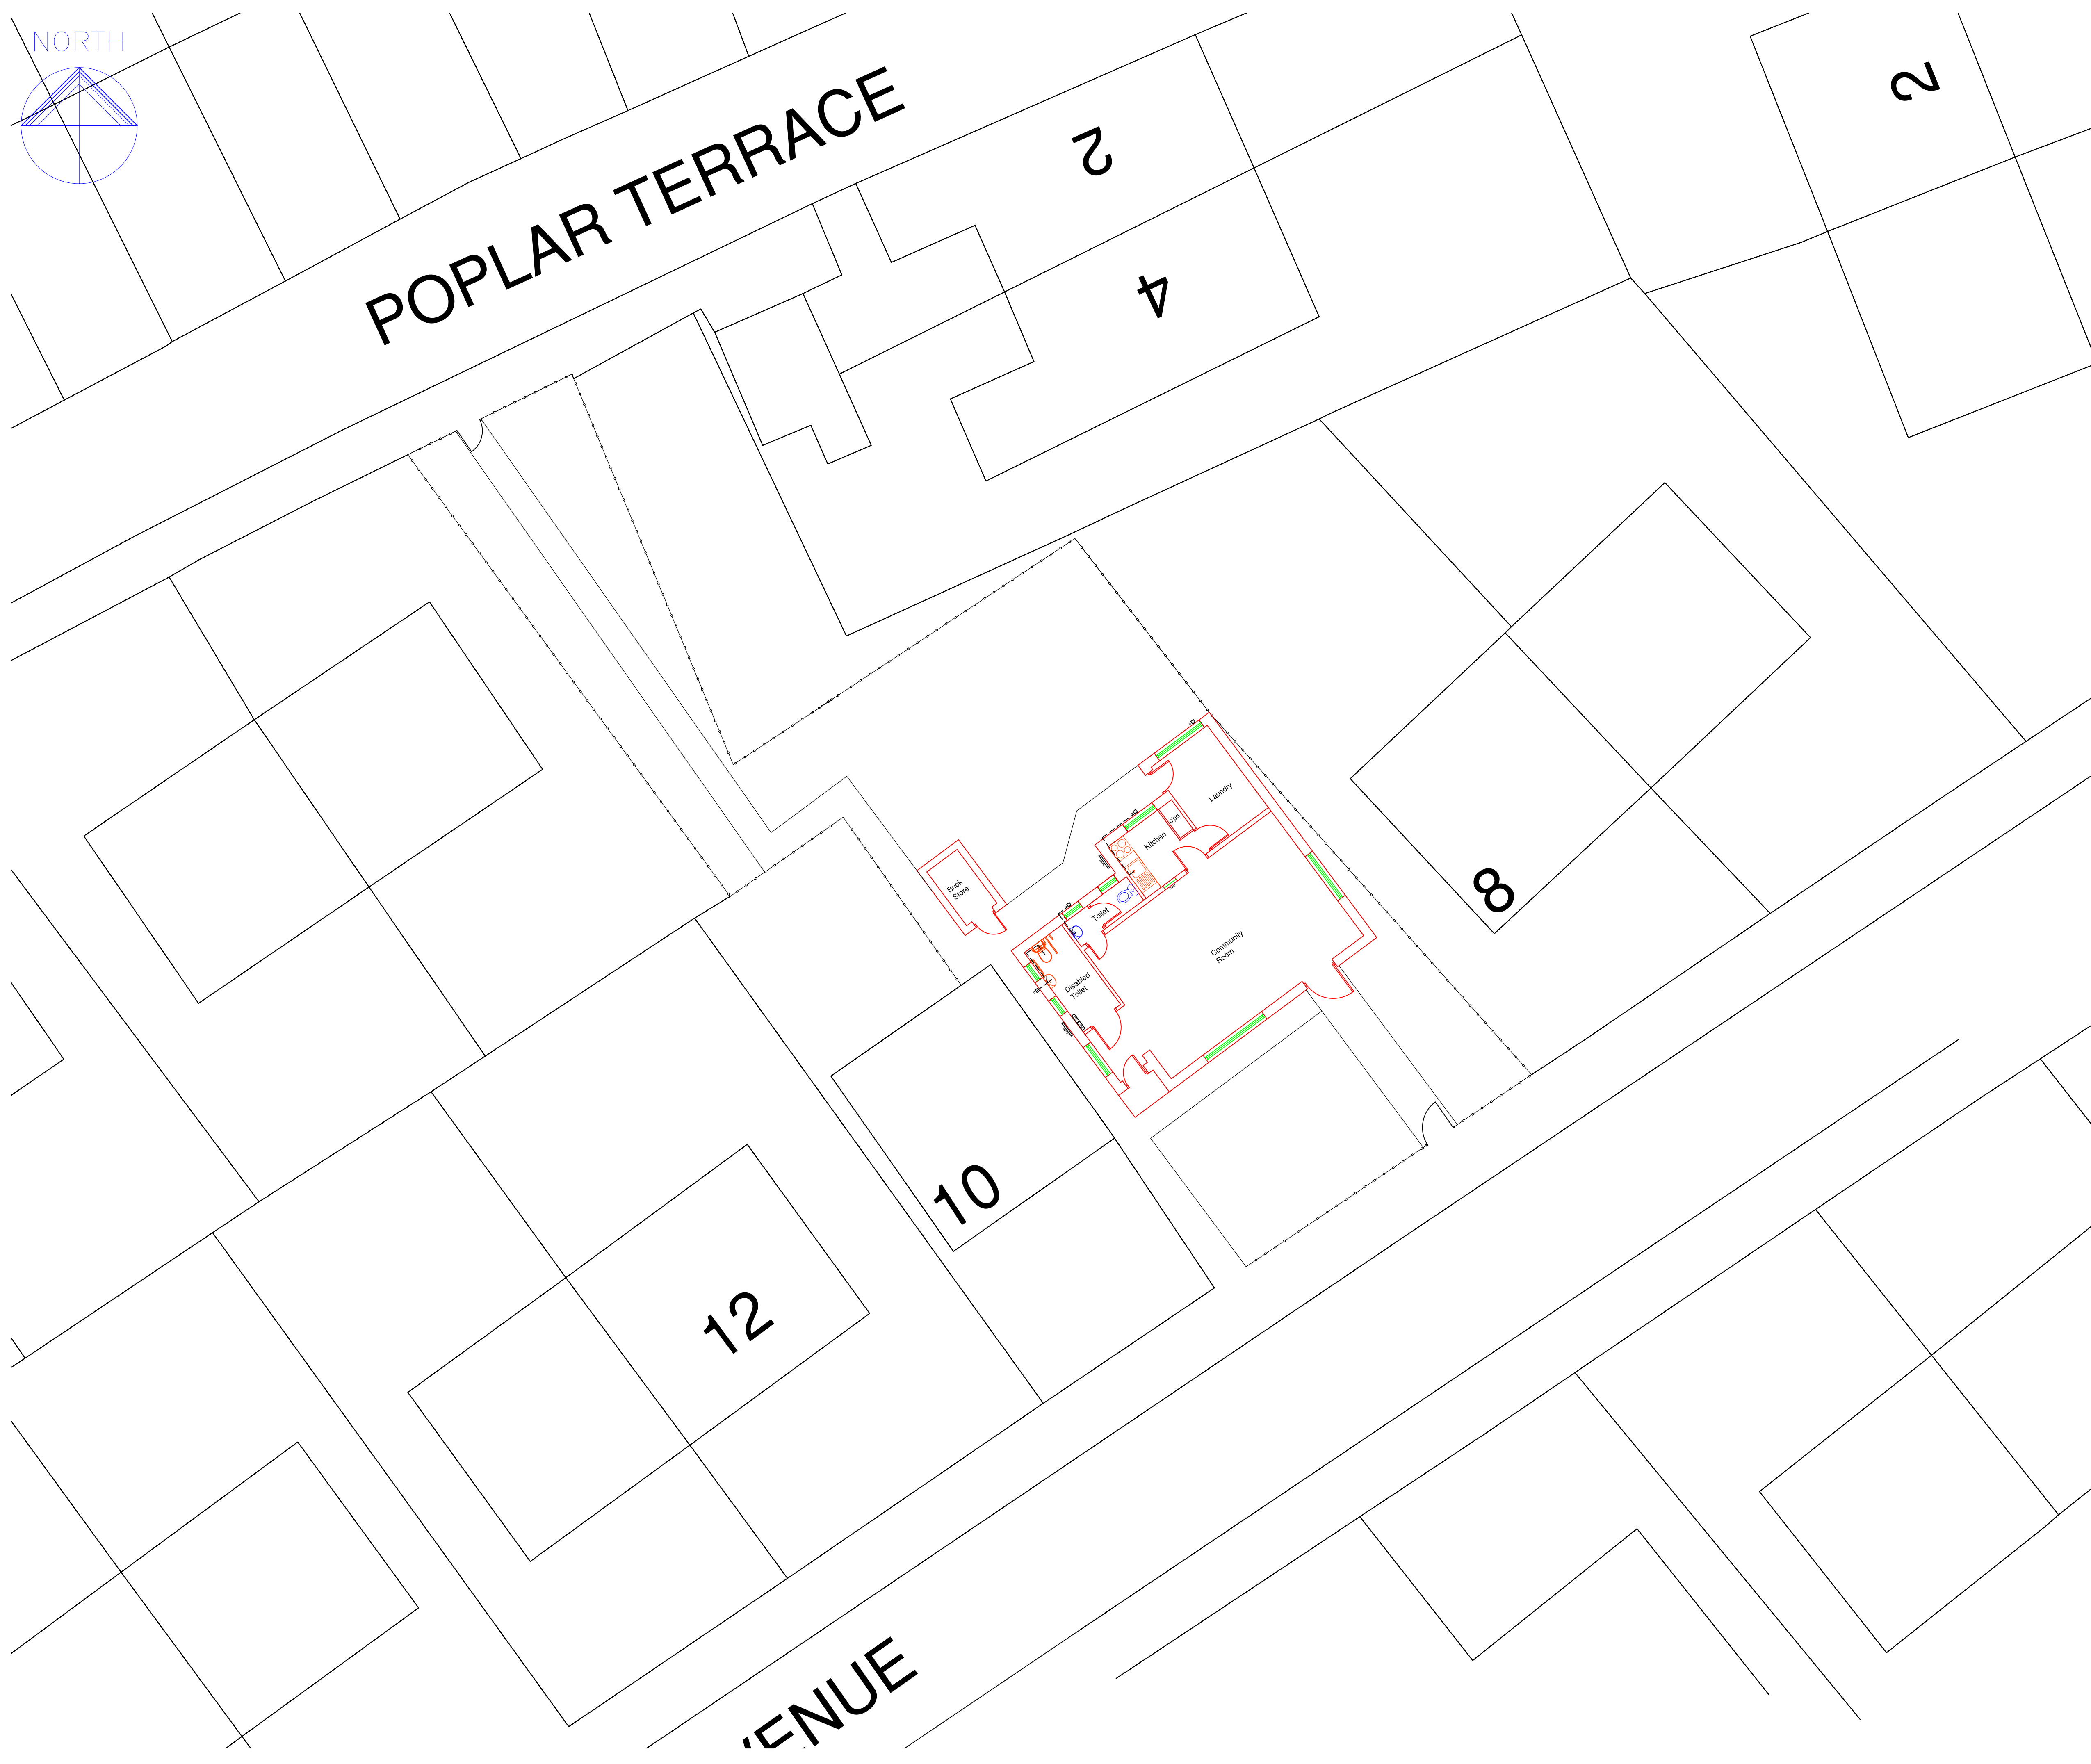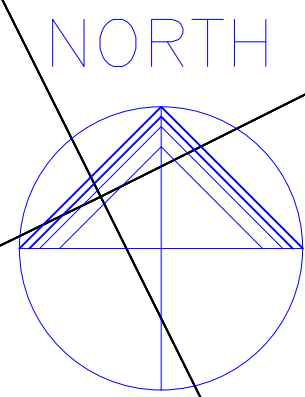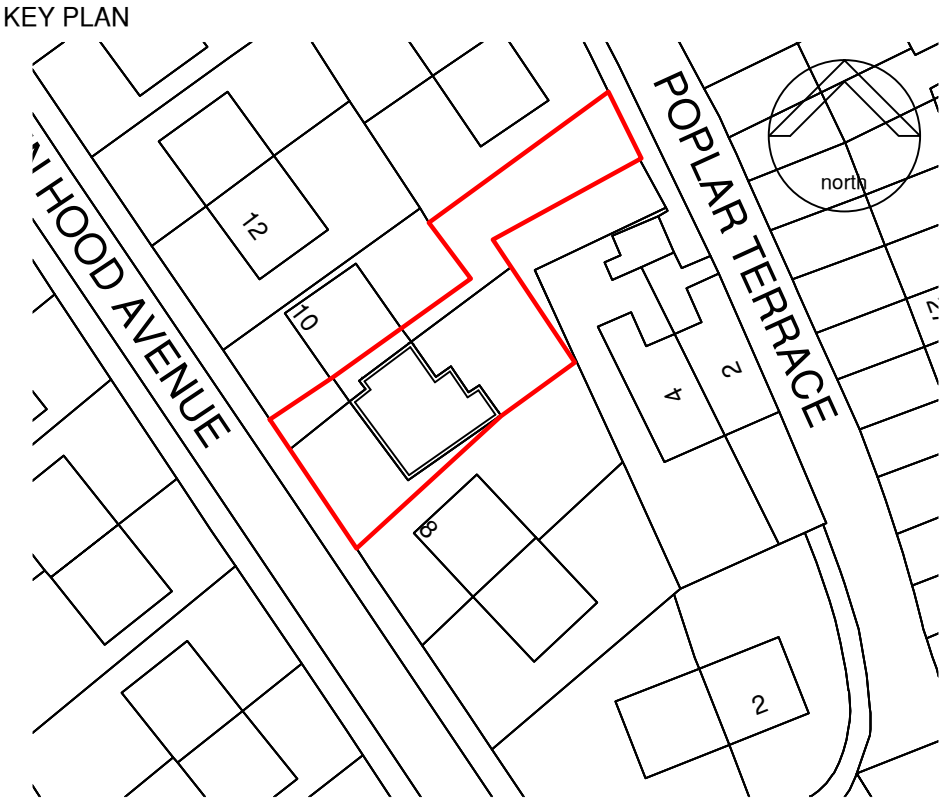

NOTES:

This drawing is produced for use in this project only and may not be used for any other purpose. NPS Property Consultants Ltd accept no liability for the use of this drawing other than the purpose for which it was intended in connection with this project as recorded on the title block fields 'Purpose for Issue' and 'File Status Code'.

This drawing may not be reproduced in any form without prior written agreement.



Do not scale from the drawing, use written dimensions only.

A Red Line amended				
REVISED BY:	SPC	DATE:	07.10.14	CHECKED BY:
SCALE BAR				
PURPOSE OF ISSUE				
FILE STATUS CODE				
© COPYRIGHT NPS GROUP				A1
Ordnance Survey mapping reproduced by permission of & Controller of HM Stationery Office Crown Copyright. Ordnance Survey Licence No: 100022264				



NPS Property Consultants Ltd
GATEWAY PLAZA
SACKVILLE STREET, BARNSELEY
SOUTH YORKSHIRE, S70 9GG
TEL: 01226 774605 FAX: 01226 774399
EMAIL: barnsley@nps.co.uk
Head Office:
Lancaster House, 18 Central Avenue, St Andrews Business Park,
Norwich, Norfolk NR1 3BH Tel: 01603 750000 Fax: 01603 750001
Other Office locations can be found on our website: www.nps.co.uk

CLIENT							Berneslai Homes					
PROJECT										Proposed Change of Use 8a Robin Hood Avenue Royston		
TITLE										Existing Site Plan		
SCALES			DATE			DRAWN			CHECKED			
1:100			August 14			SPC						
FILE / DRAWING NAME										REV CODE		
PROJECT NR			ZONE	LEVEL	TYPE	ROLE	UNIQUE NR					
07-17-15-1-1008			-	-	DR	A	01		A			

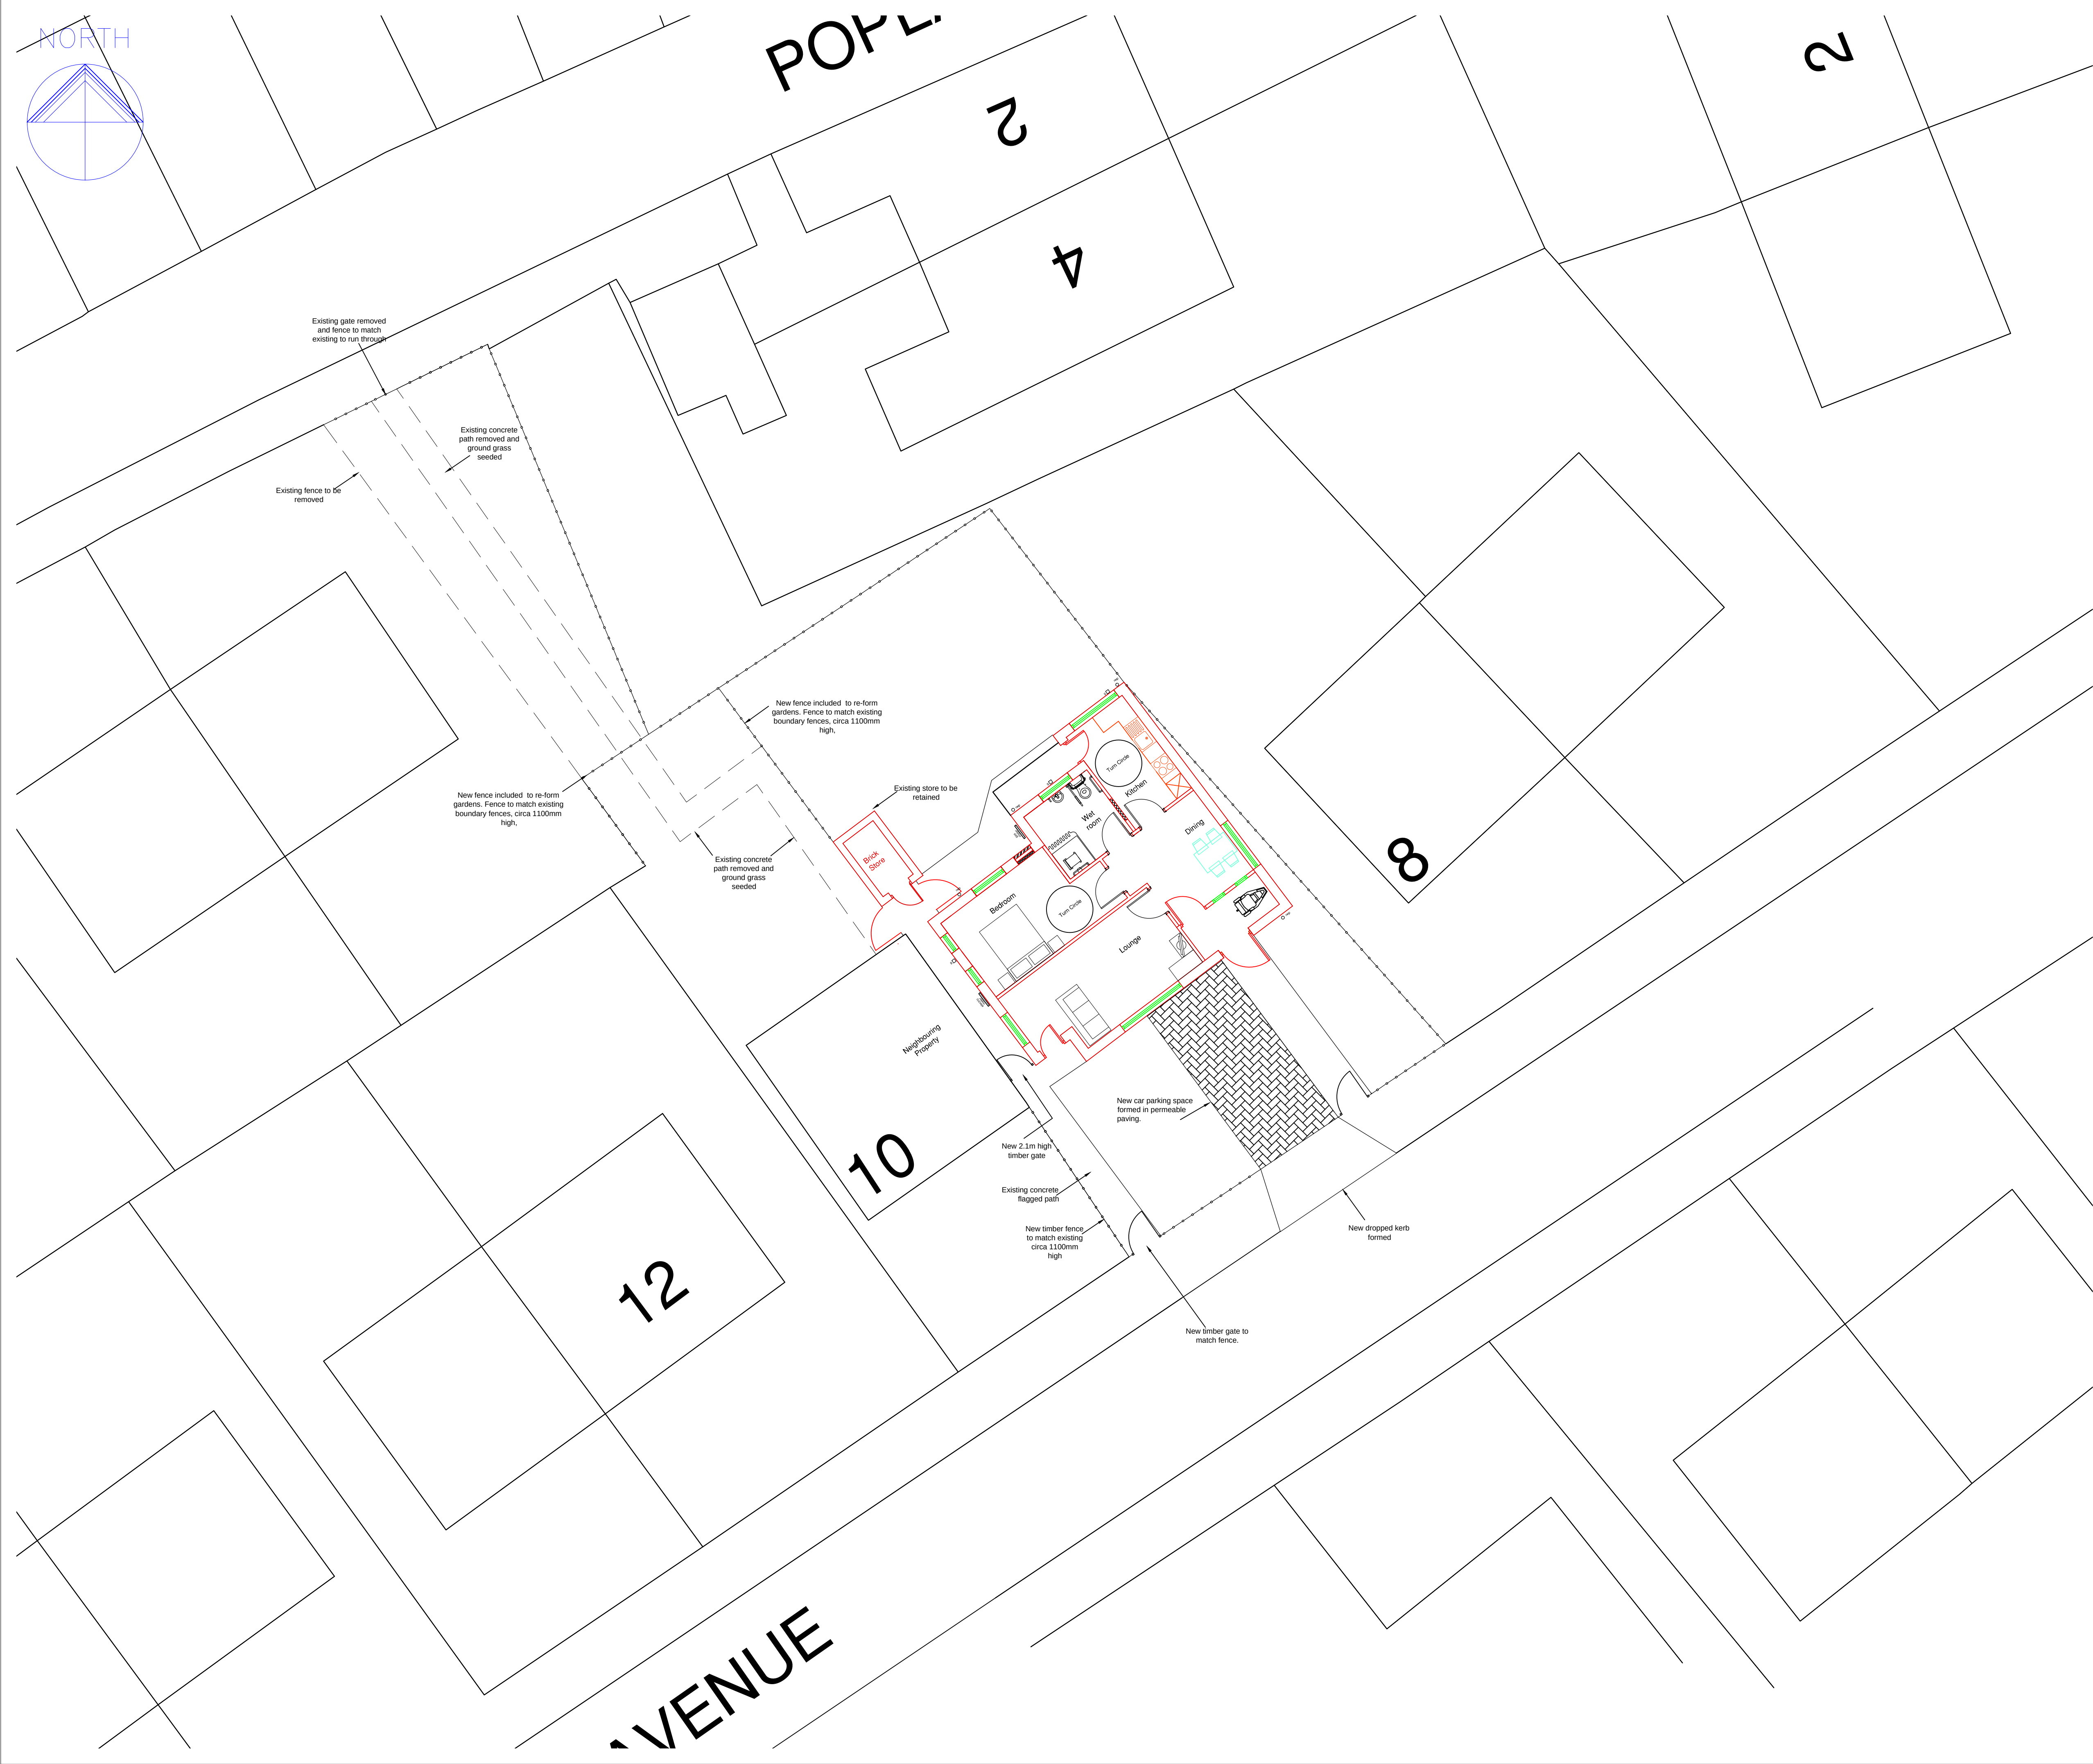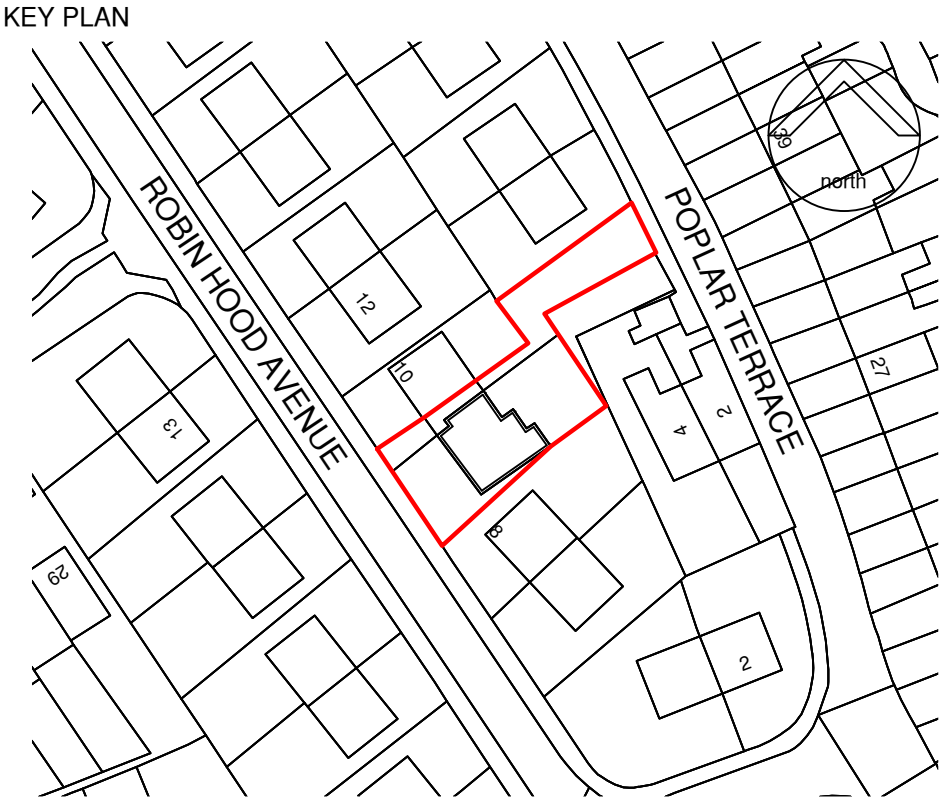

NOTES:

This drawing is produced for use in this project only and may not be used for any other purpose. NPS Property Consultants Ltd accept no liability for the use of this drawing other than the purpose for which it was intended in connection with this project as recorded on the title block fields "Purpose for Issue" and "File Status Code".

This drawing may not be reproduced in any form without prior written agreement.

Do not scale from the drawing, use written dimensions only.

A	Off street car parking provided in accordance with Highways comments.			
	REVISED BY:	SPC	DATE:	03.09.14
B	Off street car parking amended in accordance with clients comments.			
	REVISED BY:	SPC	DATE:	03.09.14
C	Red Line amended. Fence heights annotated.			
	REVISED BY:	SPC	DATE:	07.10.14

SCALE BAR

PURPOSE OF ISSUE

FILE STATUS CODE

© COPYRIGHT NPS GROUP **A1**

Ordnance Survey mapping reproduced by permission of & Controller of HM Stationery Office Crown Copyright.
Ordnance Survey Licence No: 100022284



NPS Property Consultants Ltd
GATEWAY PLAZA
SACKVILLE STREET, BARNSELY
SOUTH YORKSHIRE, S70 9GG
TEL: 01226 774605 FAX: 01226 774399
EMAIL: barnsley@nps.co.uk

Head Office:
Lancaster House, 16 Central Avenue, St Andrews Business Park,
Newark, Notts NG24 0BH. Tel: 01632 790000 Fax: 01632 790001

Other Office locations can be found on our website: www.nps.co.uk

Property Design and Management Services

CLIENT
Berneslai Homes

PROJECT
**Proposed Change of Use
8a Robin Hood Avenue
Royston**

TITLE
Proposed Site Plan

SCALES	DATE	DRAWN	CHECKED
1:100	August 14	SPC	

FILE / DRAWING NAME							REV CODE
PROJECT NR	ZONE	LEVEL	TYPE	ROLE	UNIQUE NR		
07-17-15-1-1008	-	-	DR	A	03		C