



GREEN ROAD, DODDWORTH

PLANNING LAYOUT

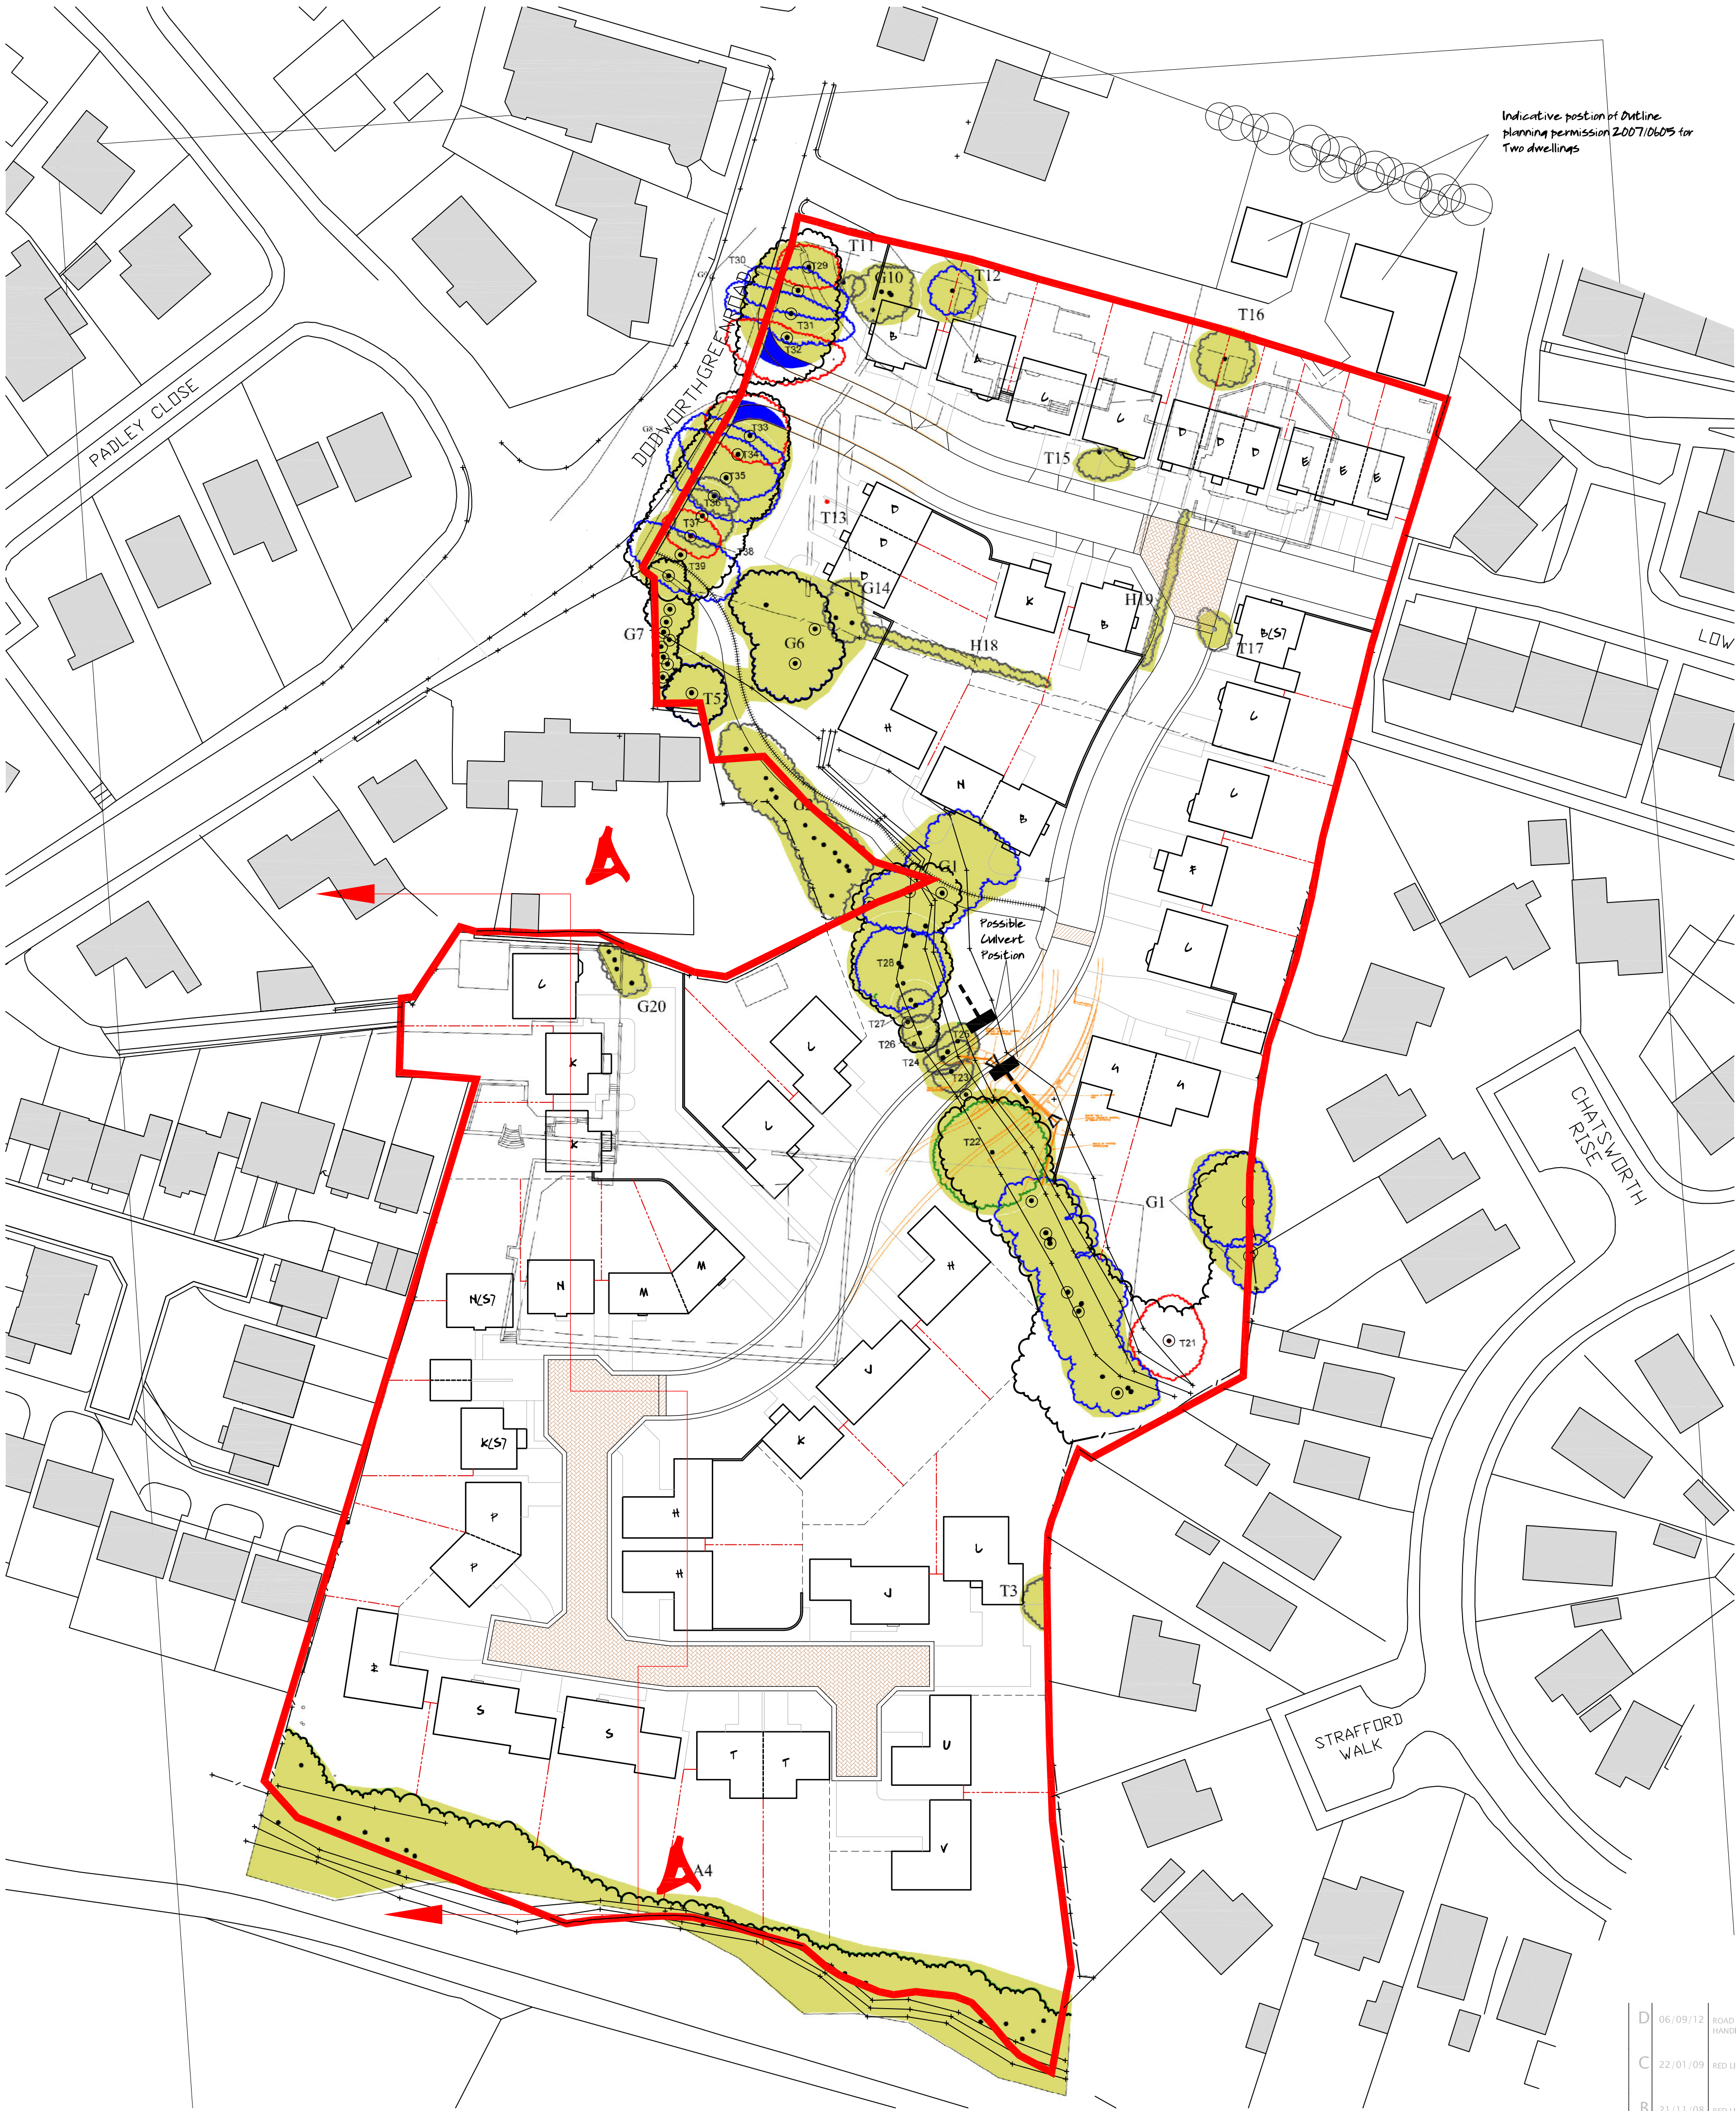


51 No of Units

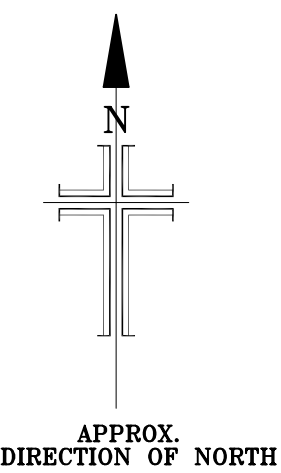

ROOT PROTECTION AREA

TREES & CANOPY TO BE RETAINED

TREES & CANOPY TO BE REMOVED

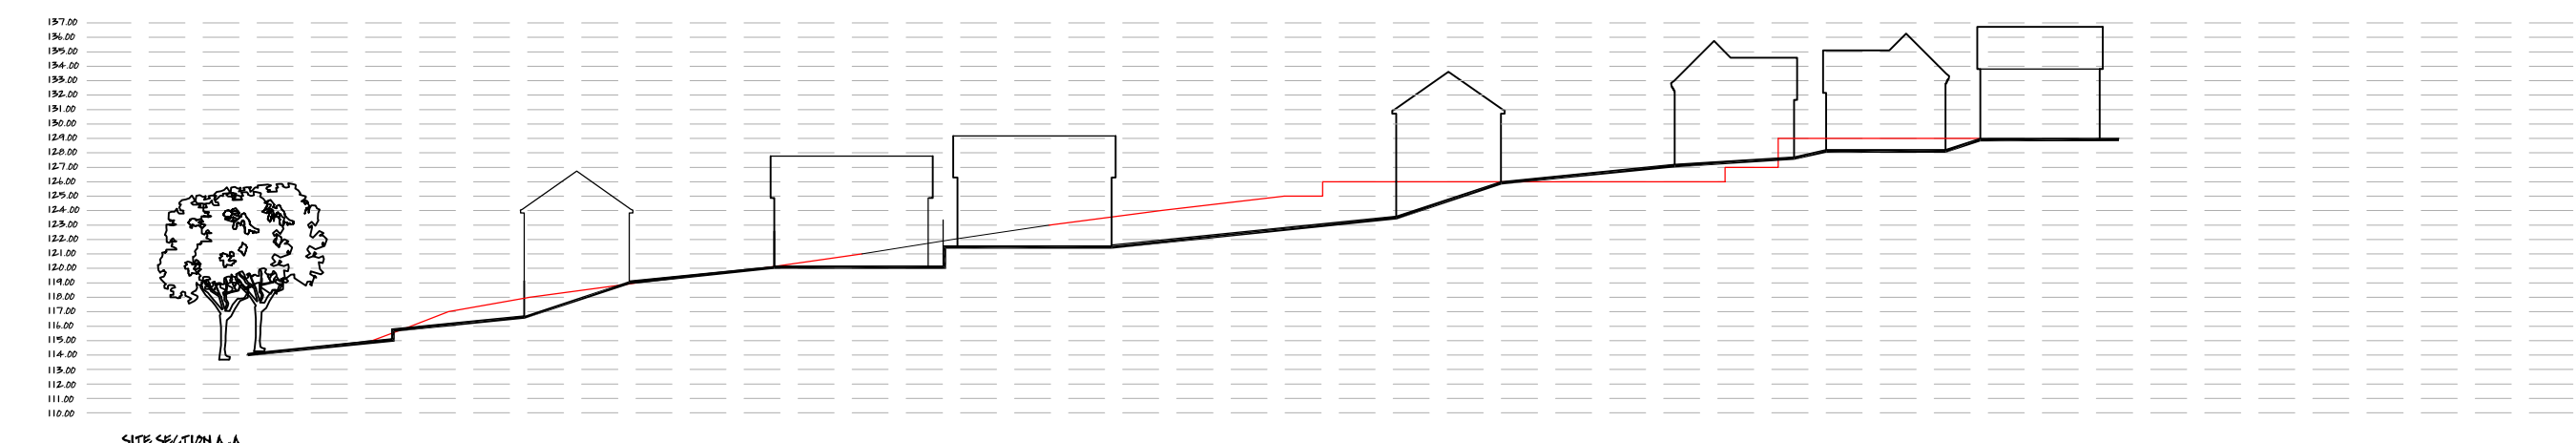

D	06/09/12	ROAD & CULVERT MOVED TO RETAIN TREE T22; HANDING REVERSED ON 2 QTY 'L' HOUSE TYPES	KM	LM
C	22/01/09	RED LINE BOUNDARY AMENDED	PH	LM
B	21/11/08	RED LINE BOUNDARY ADDED TO LAYOUT	RAN	CAH
A	19/11/08	ROAD LAYOUT AMENDED; POSSIBLE CULVERT POSITION SHOWN & VARIOUS HOUSE TYPES REARRANGED/HANDLED	RAN	CAH
REV	DATE	AMENDMENTS	BY	CHKD
architectural design town planning landscape architecture JRP John R Paley Associates				
CLIENT GREEN ROAD DEVELOPMENTS				
PROJECT RESIDENTIAL DEVELOPMENT GREEN ROAD, DODD WORTH				
DRAWING OF PLANNING LAYOUT				
MARKETING NAME				
drawing no P05:3544:02		rev D	date JULY 08	
scale @ A1 1:500		drawn SSH	check date	
1 Red Hall Crescent Paragon Business Village Wakefield WF1 2DF			t-01924 383322 f-01924 384382 e-info@jrpassoc.co.uk	

GREEN ROAD DEVELOPMENTS