


ITEM 01 (Qty 1)
Double sided sign case, 5mm opal with acrylic panels with digitally printed vinyls.
Illumination: LED
Scale 1:20

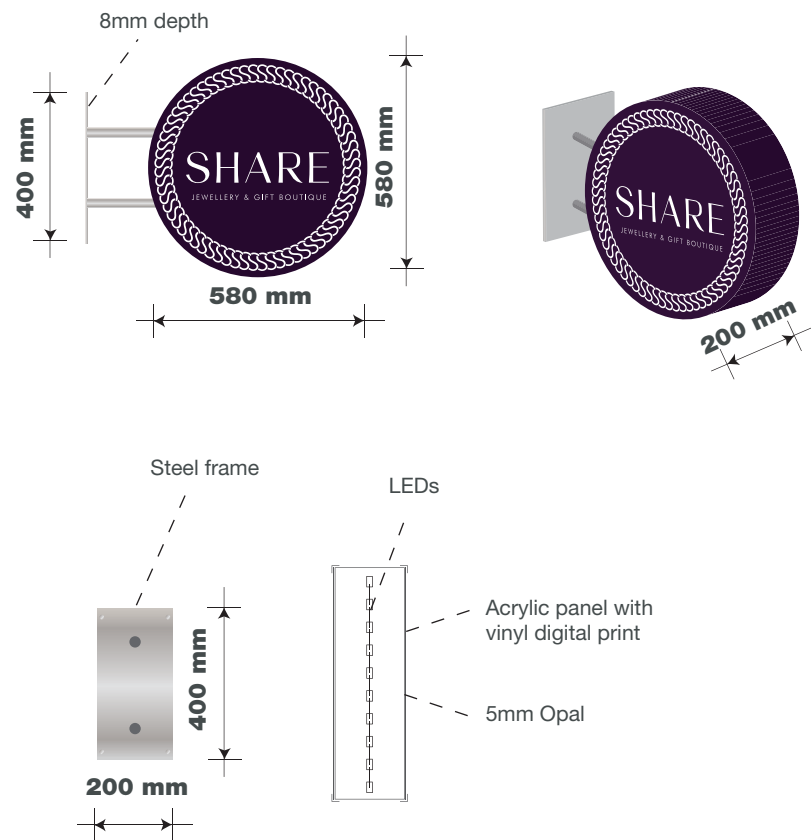

Sign colours



typefaces

Primary Text Corporate
Secondary Text Helvetica Neue Light



01