


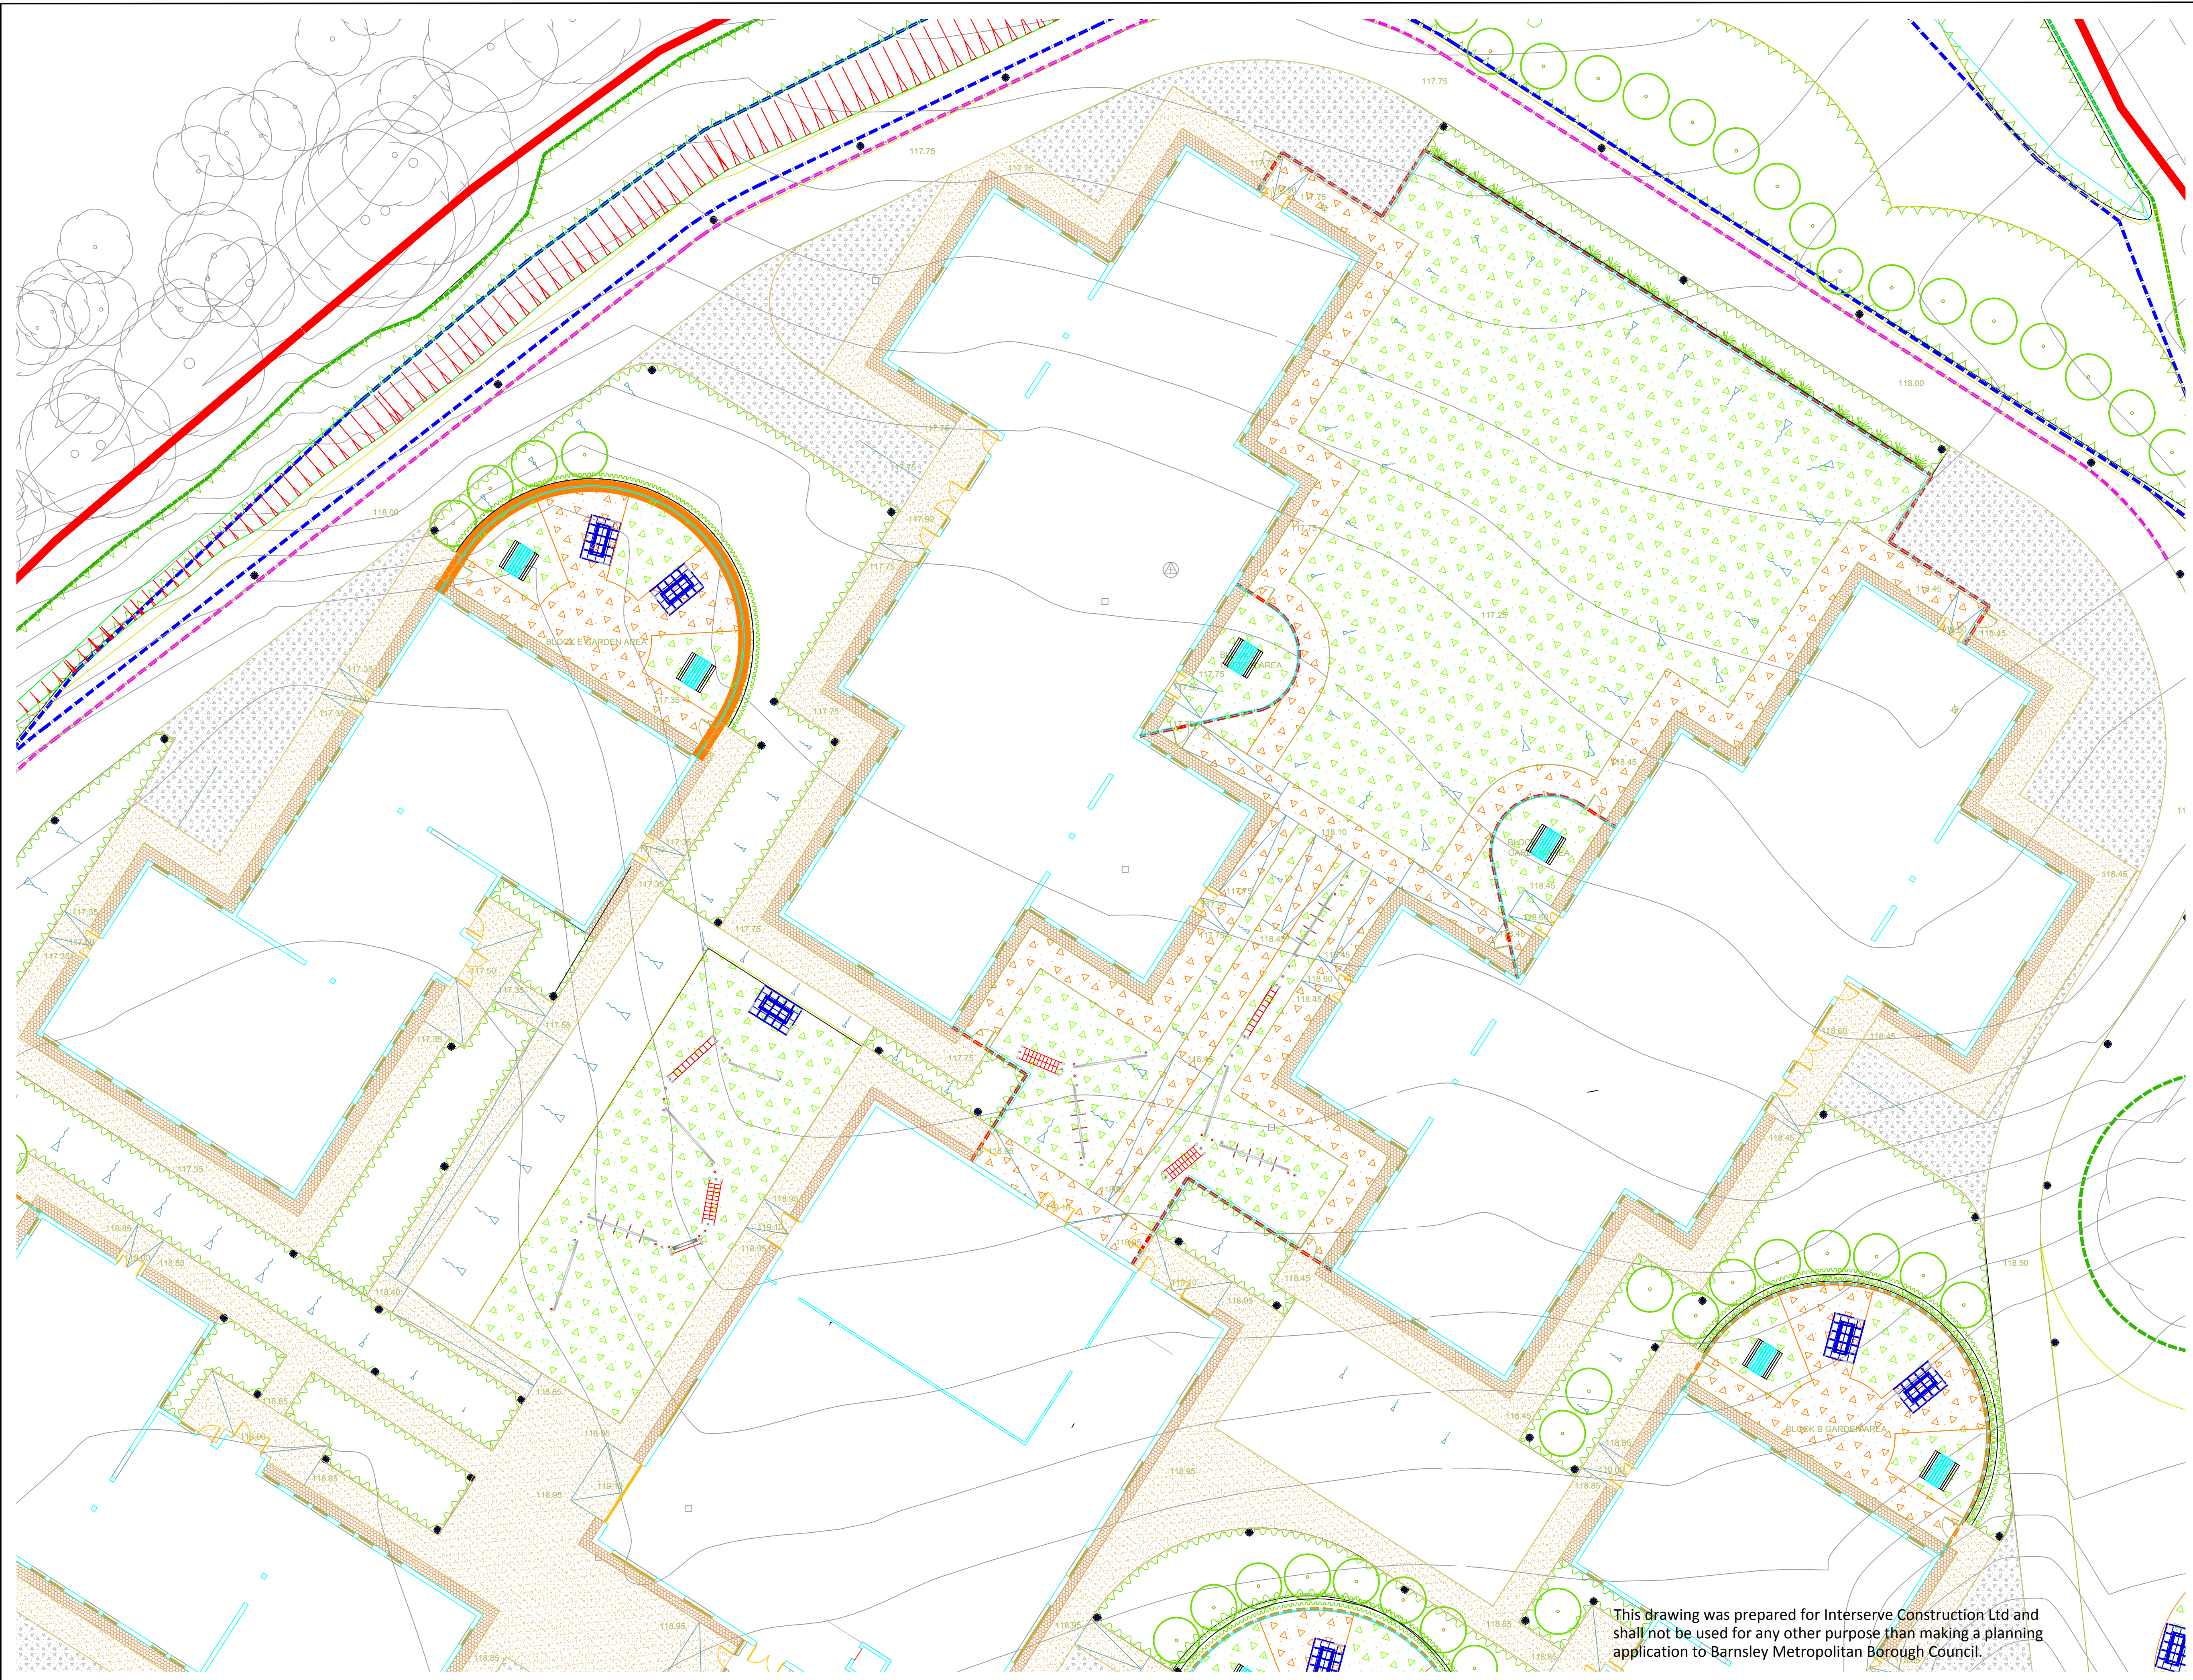

KEY

- Site Boundary
- Small unit concrete paving to car parking bays
- Coloured wet pour rubber safety surfacing 60mm thick on prepared Type 1 sub base 150mm thick.
- Coloured wet pour rubber safety surfacing 120mm thick on prepared Type 1 sub base 150mm thick.
- Natural 50-80mm smooth round beach cobbles but jointed set to half cobble depth in 100mm mortar bed
- SureSet permeable paving 18mm depth, 6mm natural Barley Beach aggregate
- SureSet permeable paving 26mm depth, 10mm natural Sterling aggregate
- SMP (Playgrounds) Ltd, or similar, steel Shelter/Chatroom with 2m bench
- Marmax Products Ltd, or similar, Recycled Plastic Picnic Bench
- PlayQuest Adventure Play Ltd, or similar, Recycled Plastic Fitness Trail Equipment
- Perimeter security fencing, 2.4m high weldmesh
- Vehicle crash barrier
- 5.2m high anti-climb weldmesh fence to secure area
- Garden enclosures, 1.8m high weldmesh fencing
- Abacus Classique AL1000, or similar, Bollard Lighting. Installed typically at 10m centres
- Brick faced retaining wall

MARTIN WOOLLEY LANDSCAPE ARCHITECTS
The Assembly Rooms, 29 Market Place, Bedale, North Yorkshire, DL8 1ED
T: 01677 426216 F: 01677 426226 E: admin@mwla.net

CLIENT
Hoyland Estates

PROJECT
Earlswood Autistic Hospital

TITLE
Landscape Surface Finishes - Sheet 3

DATE
Jun 2016

SCALE
1:200 @ A1

DRAWN
M/W

CHECKED

DRAWING NUMBER
L2.390.4.3

REVISION

This drawing was prepared for Interserve Construction Ltd and shall not be used for any other purpose than making a planning application to Barnsley Metropolitan Borough Council.