

Hatched black:
Transfer of Gas Governor lease


Shaded blue:
Associated access and wayleave
rights to Gas Governor

Street furniture:
A right for BMBC to use, maintain
and renew

Telegraph Pole:
A right to use, maintain and renew
and services connected thereto

Responsible for boundary between
A - B

PLAN REFERRED TO:
LUNDWOOD
SYK583319 (Part transfer)

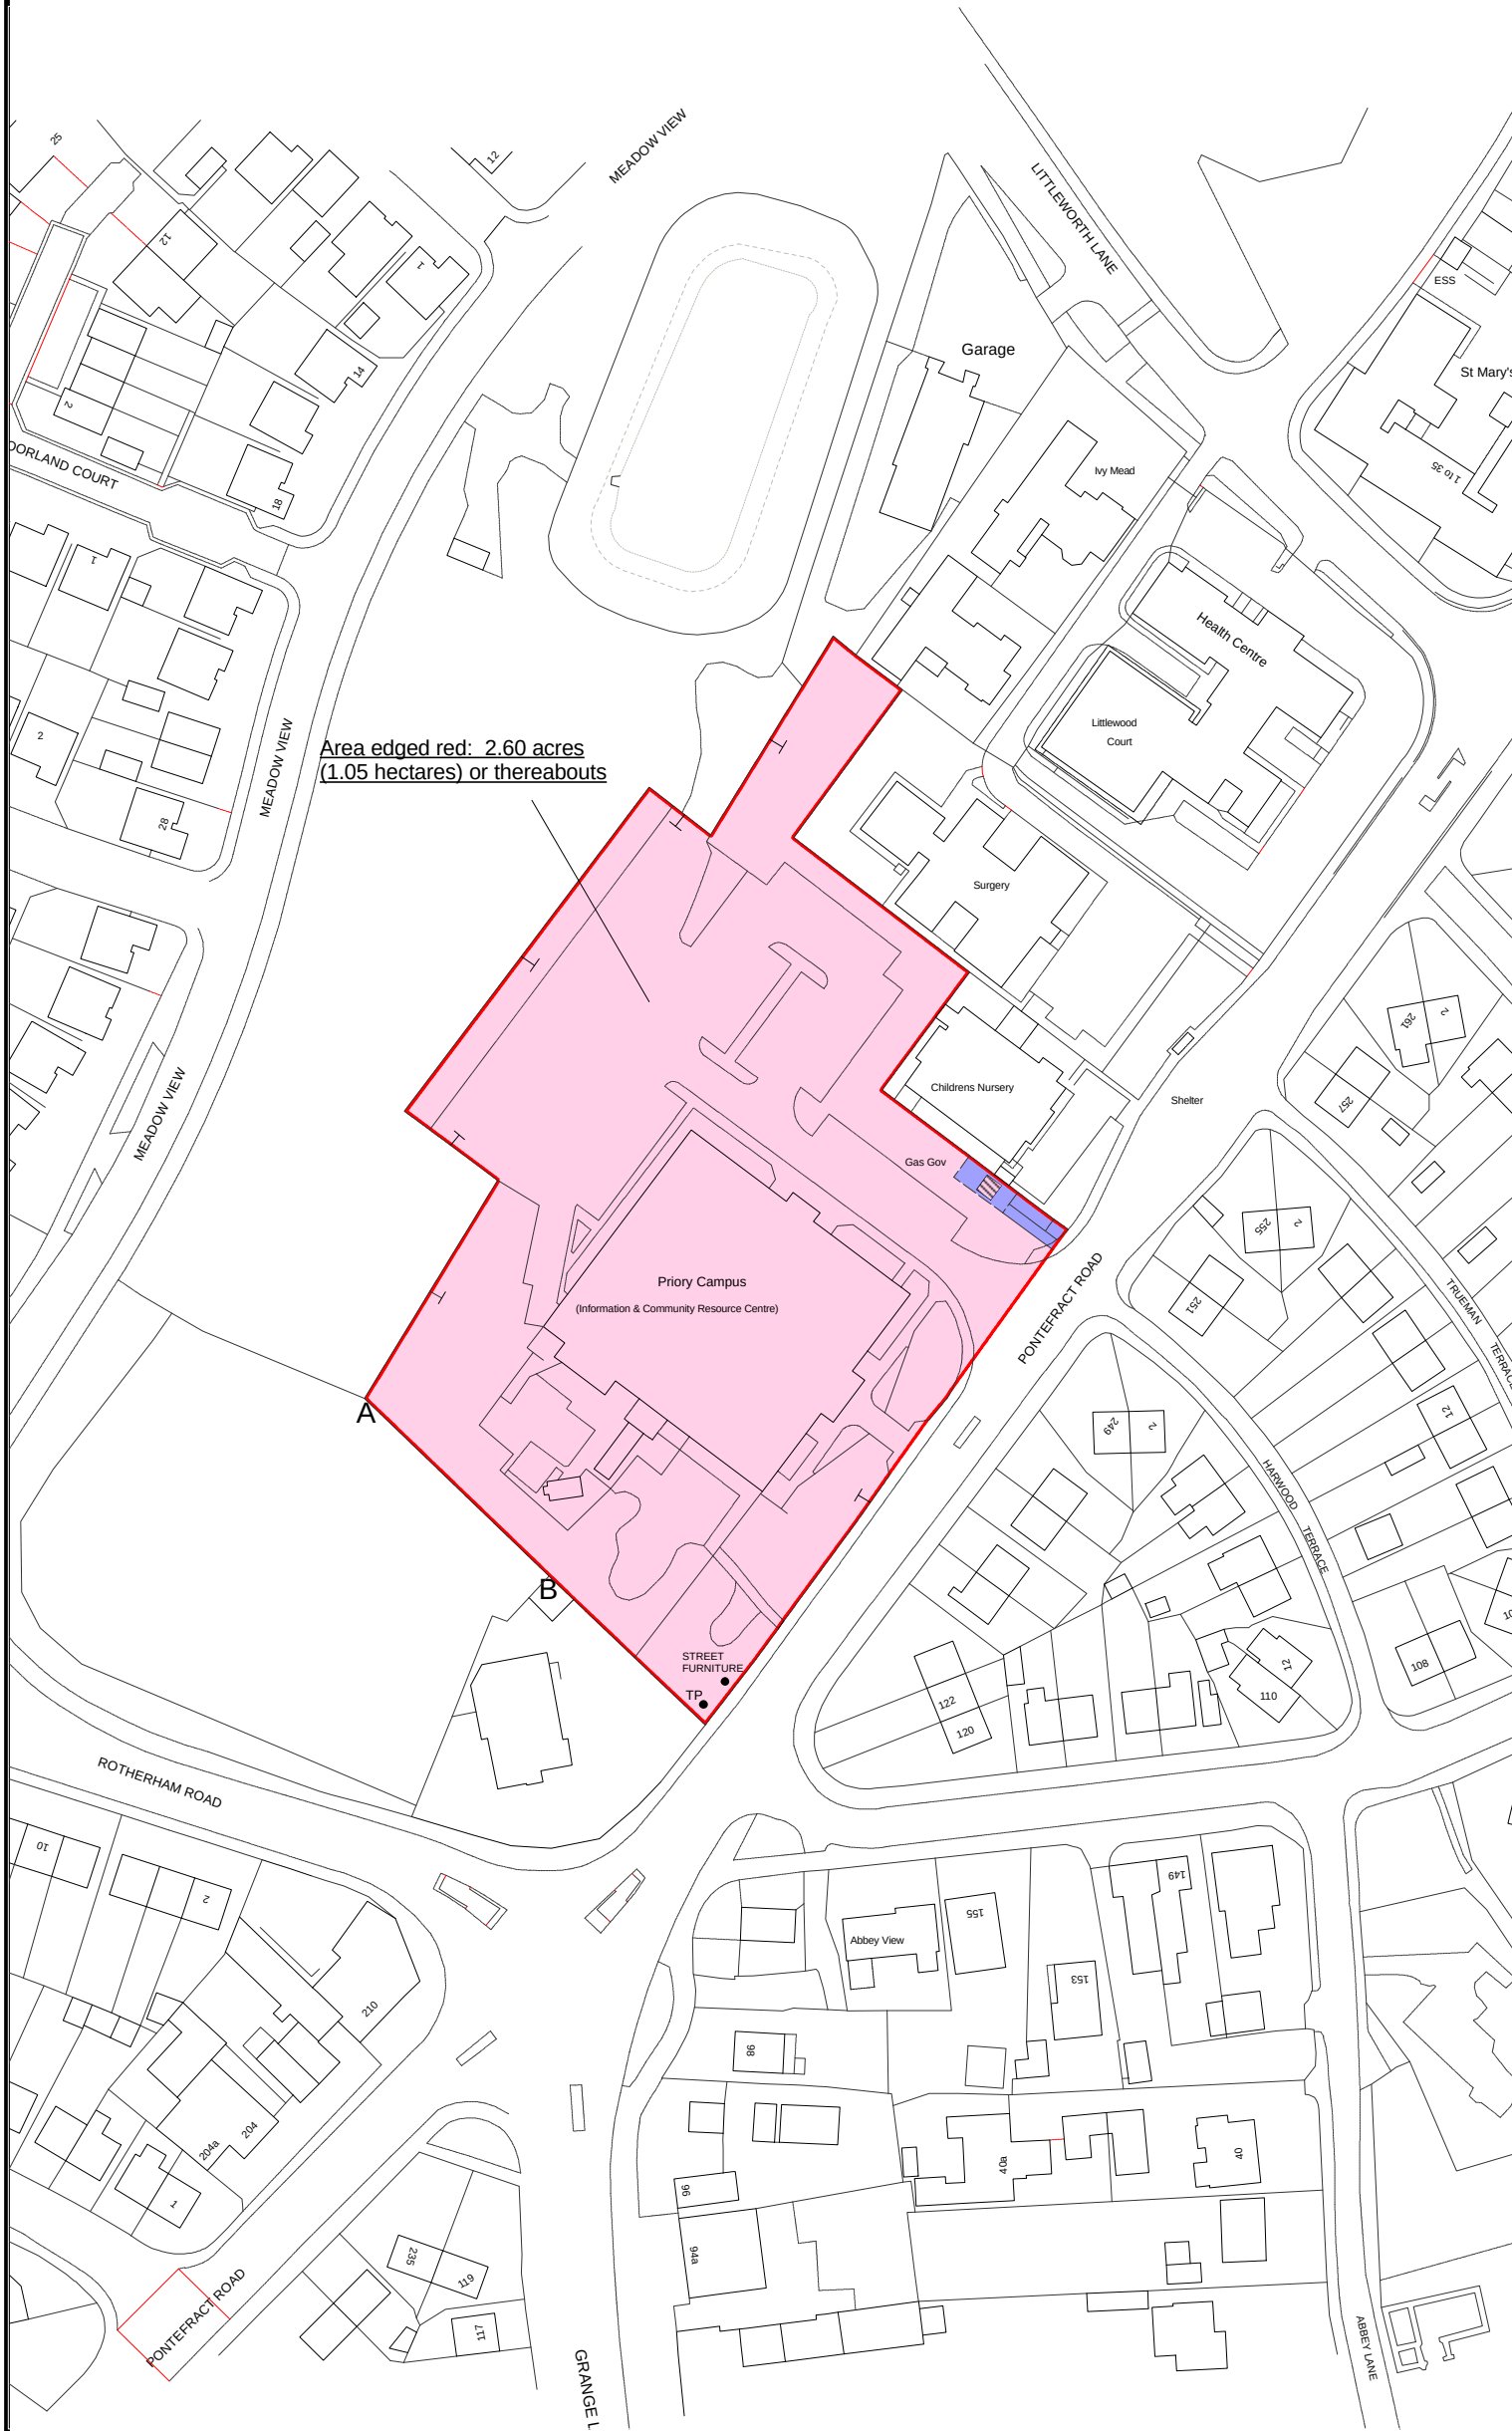

Area edged red: 2.60 acres
(1.05 hectares) or thereabouts

Reproduced from the Ordnance Survey mapping
with the permission of Her Majesty's Stationery
Office. © Crown Copyright. Unauthorised reproduction
infringes Crown Copyright and may lead to prosecution
or civil proceedings.
Licence number 100022264 (2006)

Scale 1: 1,250



Strategic Property and Procurement/Asset Management
PO Box 634, Barnsley, S70 9GG
e-mail: Assetmanagement@barnsley.gov.uk
website: www.barnsley.gov.uk

Plan No: ELH2039 Date: 06/01/2023