A0

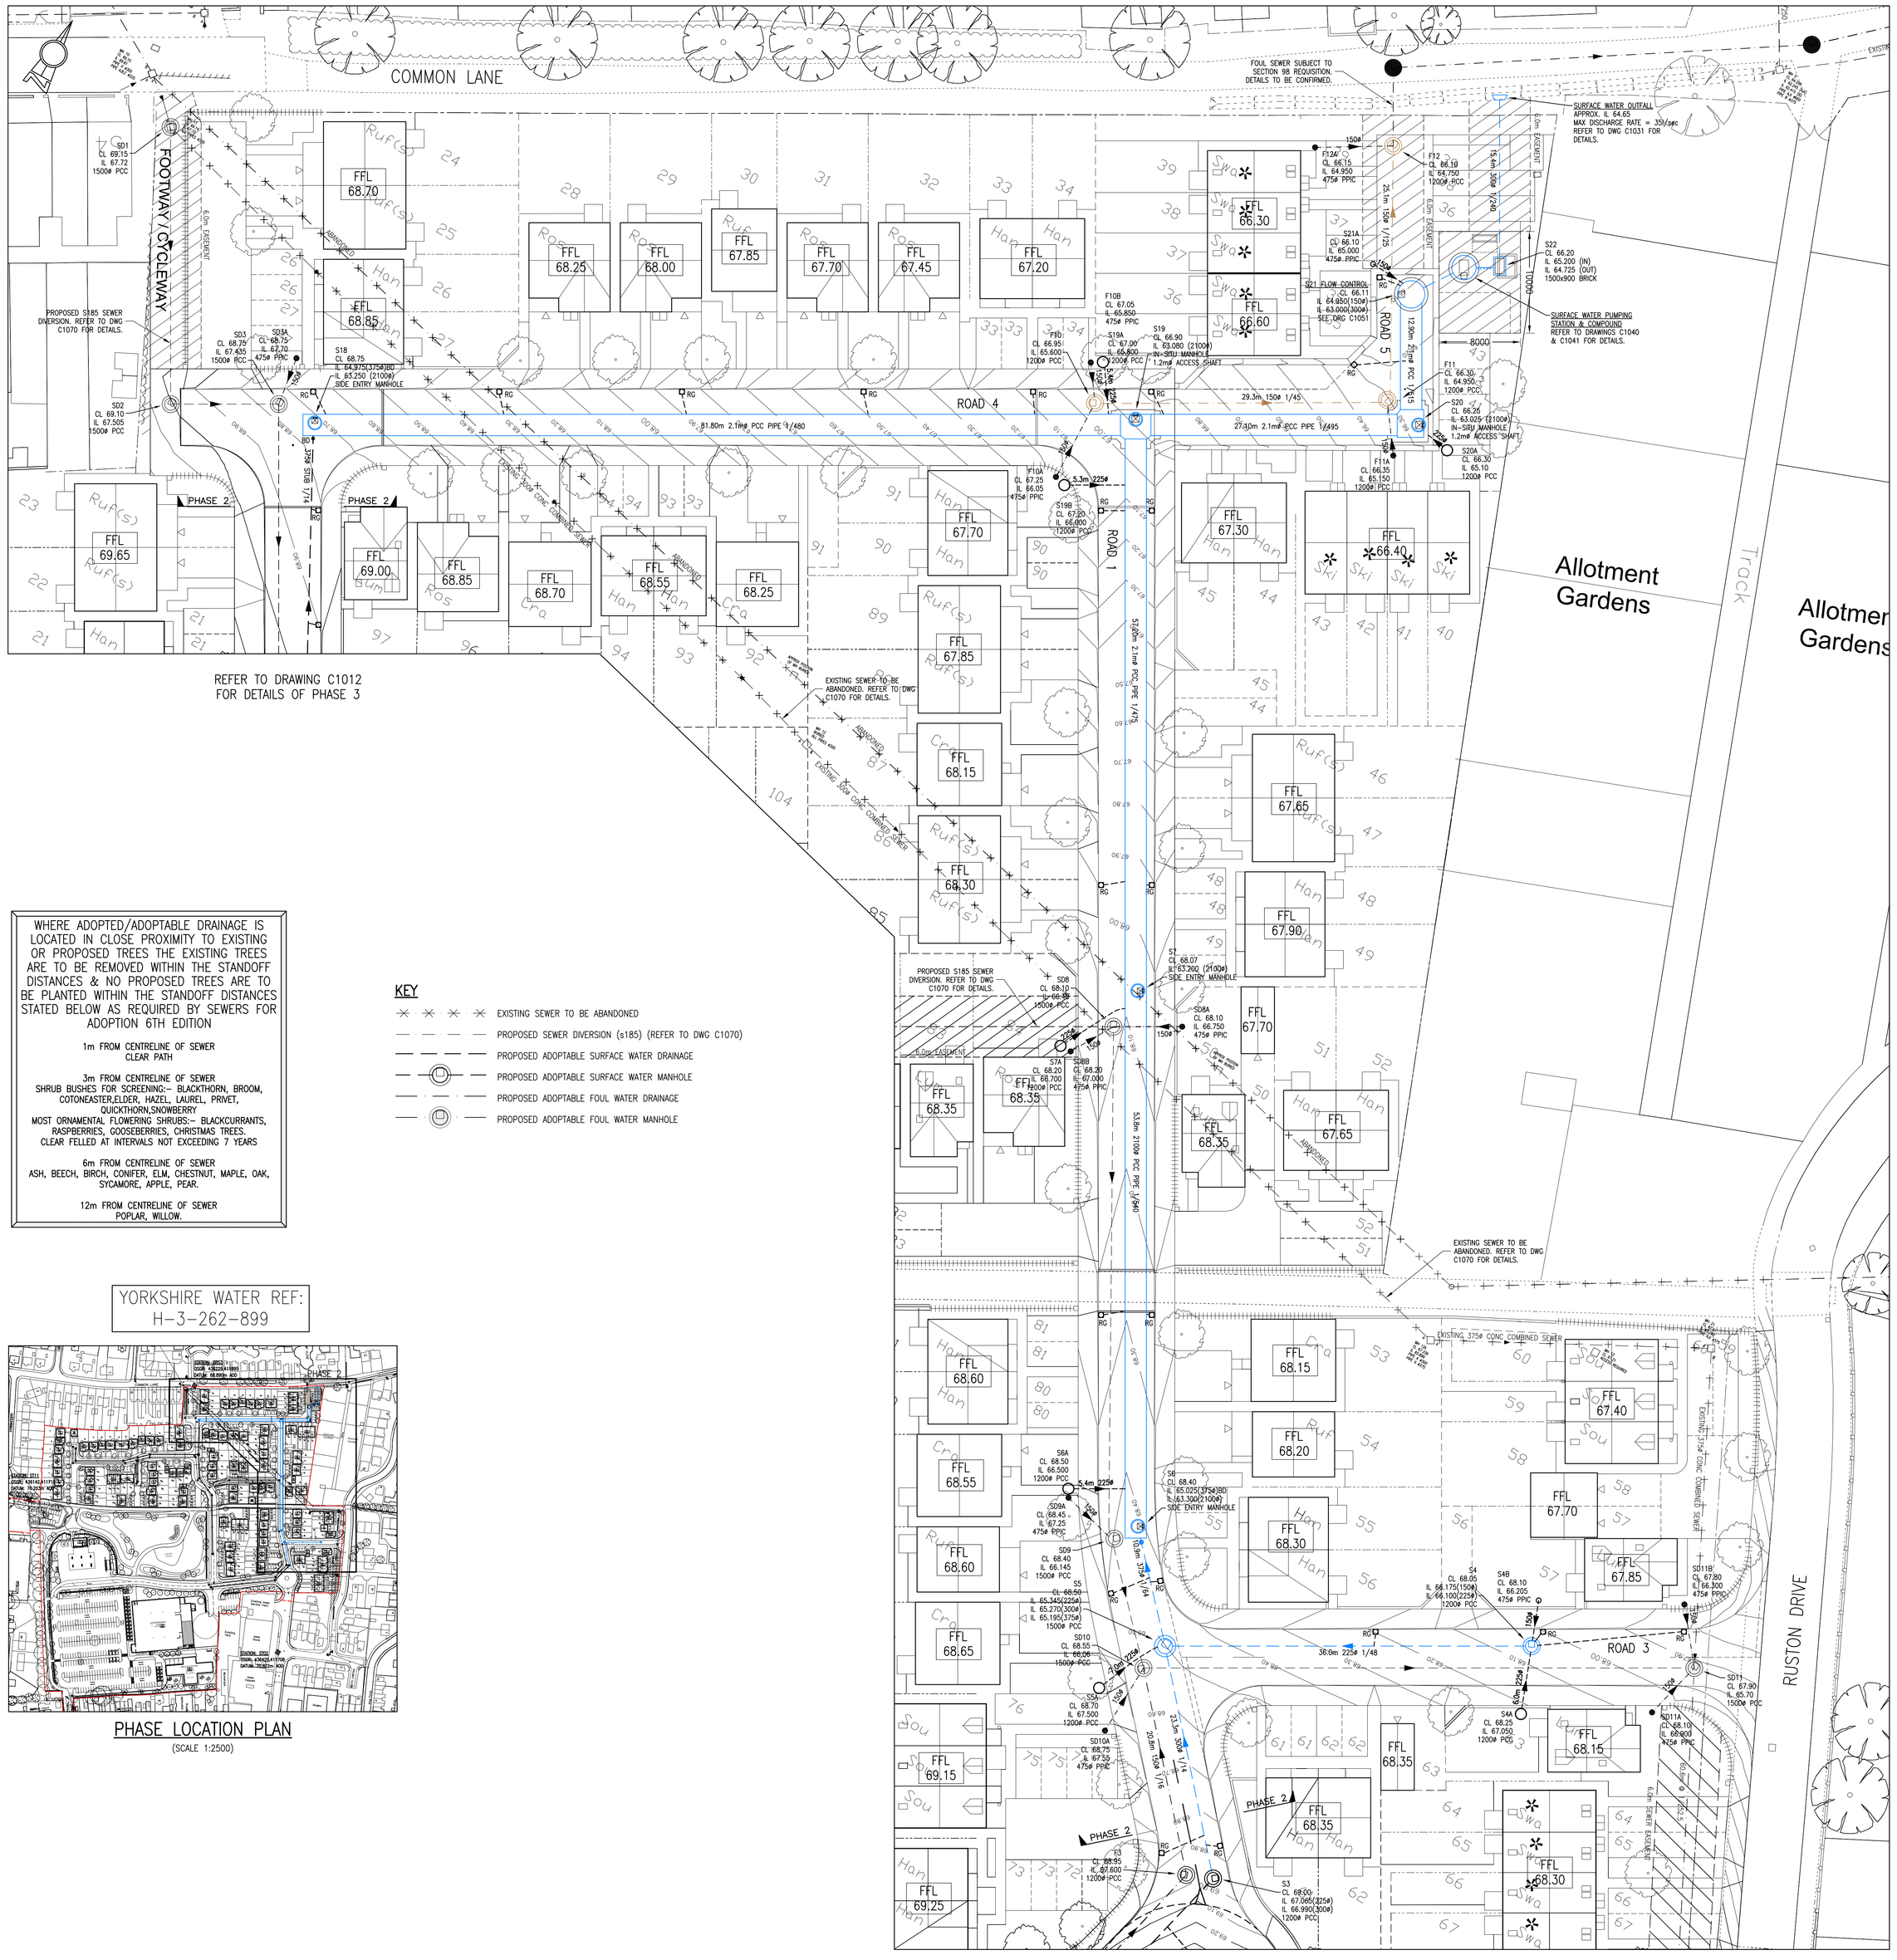
COMMON LANE
FOOTWAY / CYCLEWAY
ROAD 4
ROAD 5
ROAD 1
ROAD 3
PHASE 2
FFL 68.70
FFL 68.25
FFL 68.00
FFL 67.85
FFL 67.70
FFL 67.45
FFL 67.20
FFL 66.30
FFL 66.60
FFL 68.85
FFL 69.65
FFL 69.00
FFL 68.55
FFL 68.25
FFL 67.70
FFL 67.30
FFL 66.40
FFL 67.85
FFL 68.15
FFL 68.30
FFL 67.90
FFL 67.65
FFL 68.35
FFL 68.60
FFL 68.55
FFL 68.65
FFL 69.15
FFL 69.25
FFL 68.60
FFL 67.40
FFL 68.20
FFL 67.70
FFL 68.30
FFL 67.85
FFL 68.15
FFL 68.35
FFL 68.30
Allotment Gardens
Allotment Gardens
RUSTON DRIVE
Track
PROPOSED S185 SEWER DIVERSION. REFER TO DWG C1070 FOR DETAILS.
FOUL SEWER SUBJECT TO SECTION 98 REQUISITION. DETAILS TO BE CONFIRMED.
SURFACE WATER OUTFALL APPROX. IL 64.65 MAX DISCHARGE RATE = 35l/sec REFER TO DWG C1031 FOR DETAILS.
SURFACE WATER PUMPING STATION & COMPOUND REFER TO DRAWINGS C1040 & C1041 FOR DETAILS.
EXISTING SEWER TO BE ABANDONED. REFER TO DWG C1070 FOR DETAILS.
EXISTING 375ø CONC COMBINED SEWER
